

Proposed Floor Plans

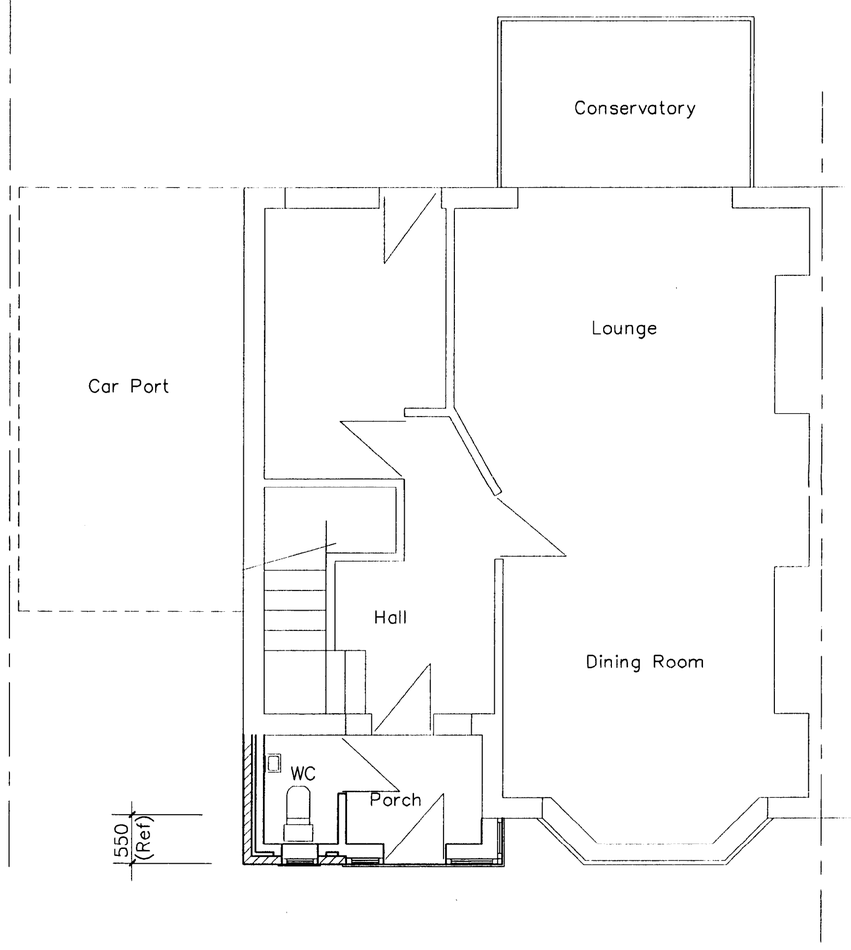

Ground Floor Plan

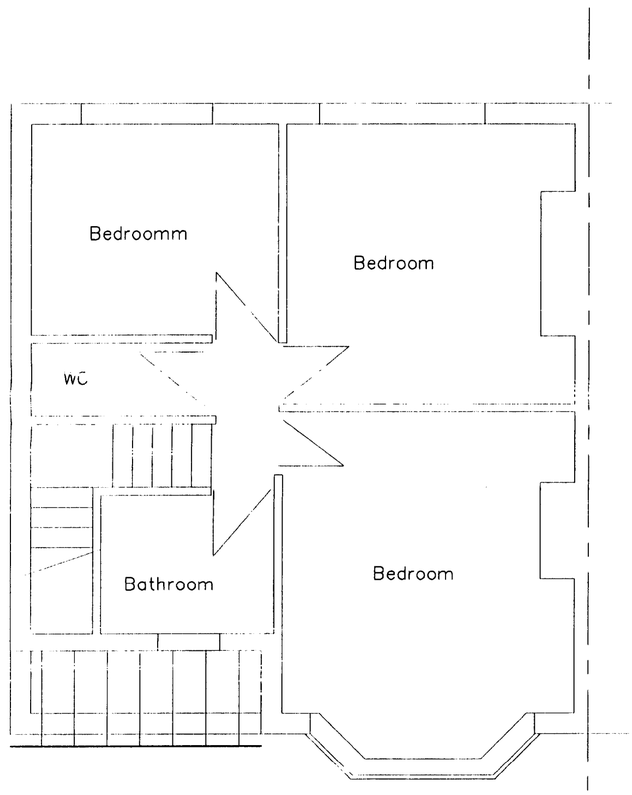

First Floor/ Roof Plan

Scale 1:50 @ A2

This plan is to be read in conjunction with A & S INMAN (Designs) Ltd. General Building Specification GBS 01.00.00 Rev. 'J'

Proposed GF WC, & Front Porch,

29 KINGSFIELD DRIVE
DIDSBURY
MANCHESTER
M20 6JA

PLANNING
- 1 MAY 2008

Prepared by:-
A & S INMAN (Designs) Ltd.
24 GRANGETHORPE ROAD
URMSTON
MANCHESTER
M41 9HT

Phone / Fax 0161 747 7433

Drg. No. 656 / 04 / 08 Sht. 2 of