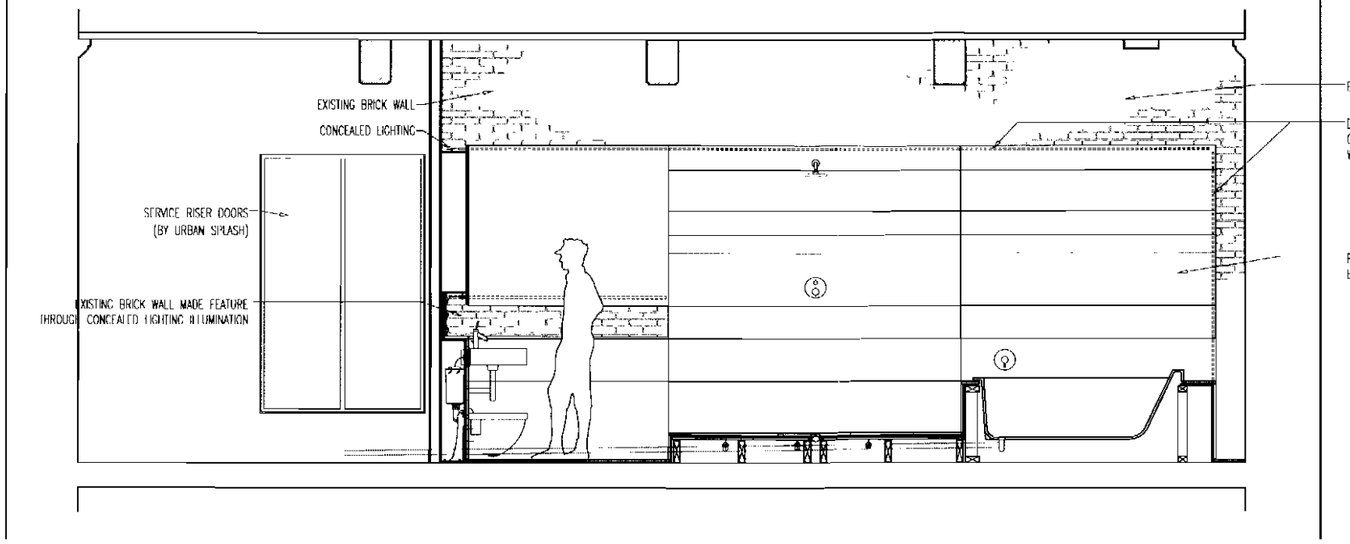

section a-a

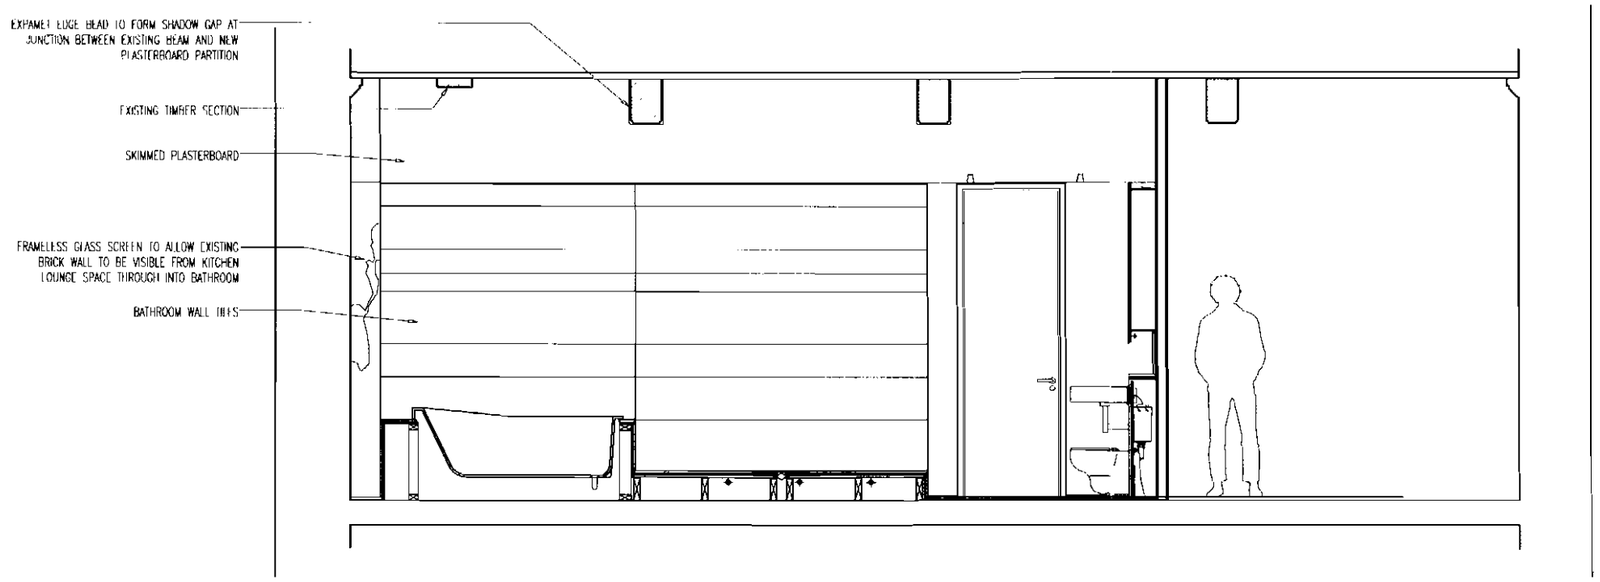

section b-b

notes

1. DO NOT SCALE FROM THIS DRAWING - USE FIGURED DIMENSIONS ONLY
2. READ IN CONJUNCTION WITH ALL OTHER CONSULTANTS/SPECIALISTS DRAWINGS. REPORT ANY DISCREPANCIES BEFORE AFFECTED WORK COMMENCES
3. ALL SETTING OUT DIMENSIONS TO BE CHECKED ON SITE BY CONTRACTO BEFORE WORK COMMENCES
4. THIS DRAWING REMAINS COPYRIGHT OF SCOTT DONALD. COPY/DISTRIBUT ONLY WITH CONSENT OF AUTHOR

15 MAY 2008

client: SCOTT DONALD

project: PLOT 205, ALBERT MILL, MANCHESTER

drawing title: PROPOSED SECTIONS A-A & B-B

drawing number: A.L.004

revision:

drawing status: PLANNING

scale: 1:50 @ A3

date: may 2008

checked:

scott donald
T: 07786 230900
E: scott@reid-architects.com

notes

1. DO NOT SCALE FROM THIS DRAWING USE FIGURED DIMENSIONS ONLY
2. READ IN CONJUNCTION WITH ALL OTHER CONSULTANTS/SPECIALISTS DRAWINGS REPORT ANY DISCREPANCIES BEFORE AFFECTED WORK COMMENCES
3. ALL SETTING OUT DIMENSIONS TO BE CHECKED ON SITE BY CONTRACTC BEFORE WORK COMMENCES
4. THIS DRAWING REMAINS COPYRIGHT OF SCOTT DONALD. COPY/DISTRIBUT ONLY WITH CONSENT OF AUTHOR

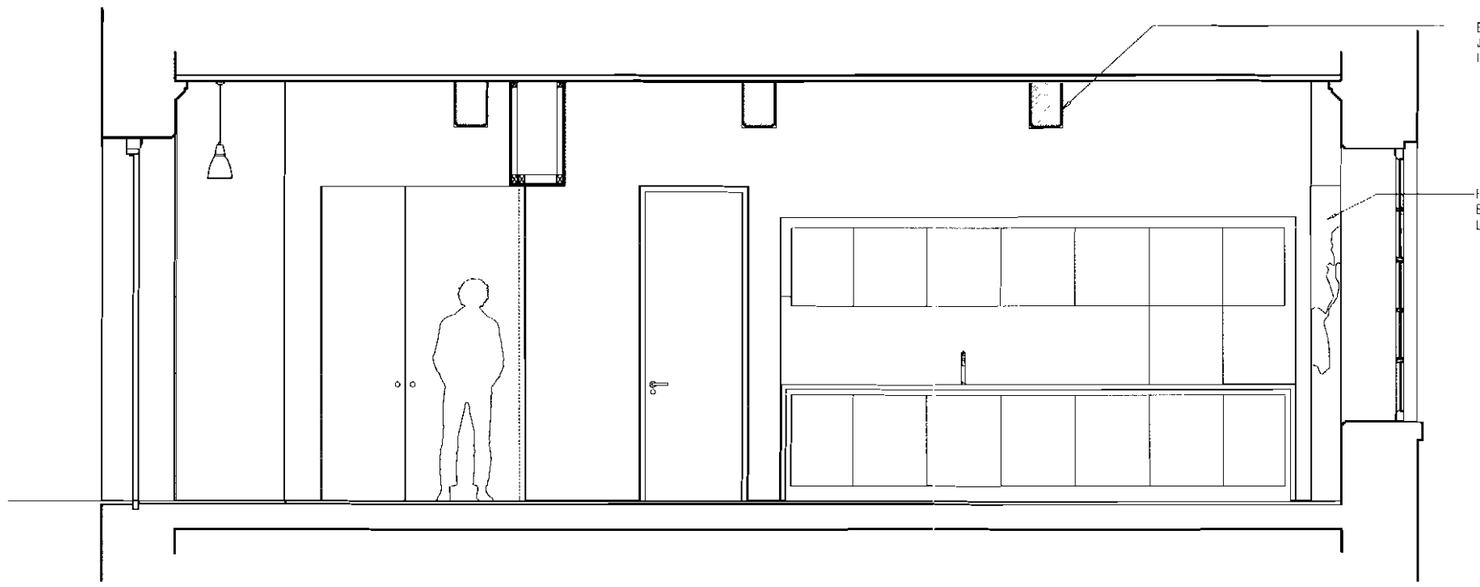

section c-c

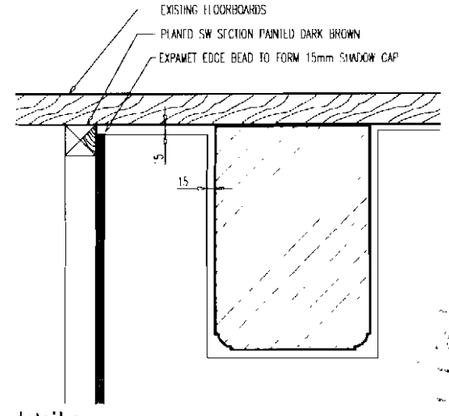

detail a (typical junction between new partition and existing beam and ceiling)

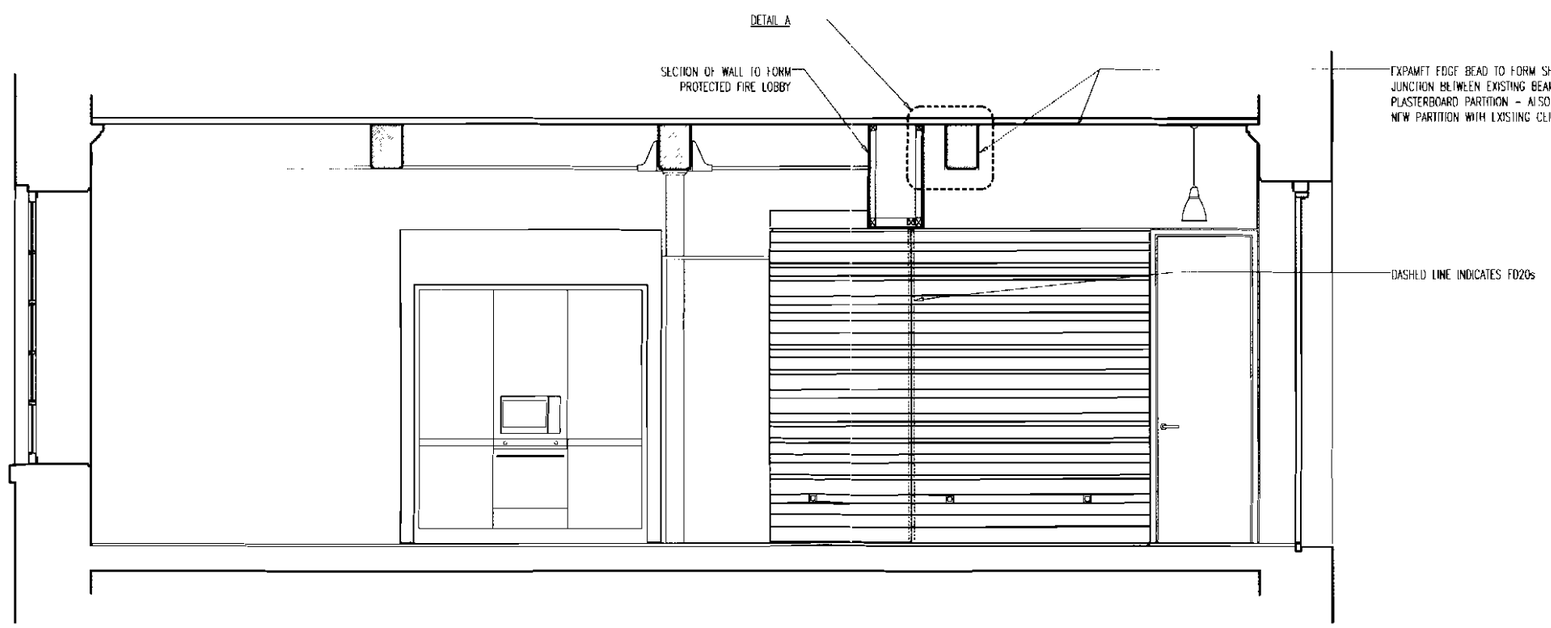

section d-d

RECD 15 MAY 2008

client SCOTT DONALD

project PLOT 205, ALBERT MILL, MANCHESTER

drawing title PROPOSED SECTIONS C-C & D-D

drawing number A.L.005

revision

drawing status PLANNING

scale 1:50 @ A3

date may 2008

checked

scott donald
T: 07786 230900
E: scott@reid-architects.com

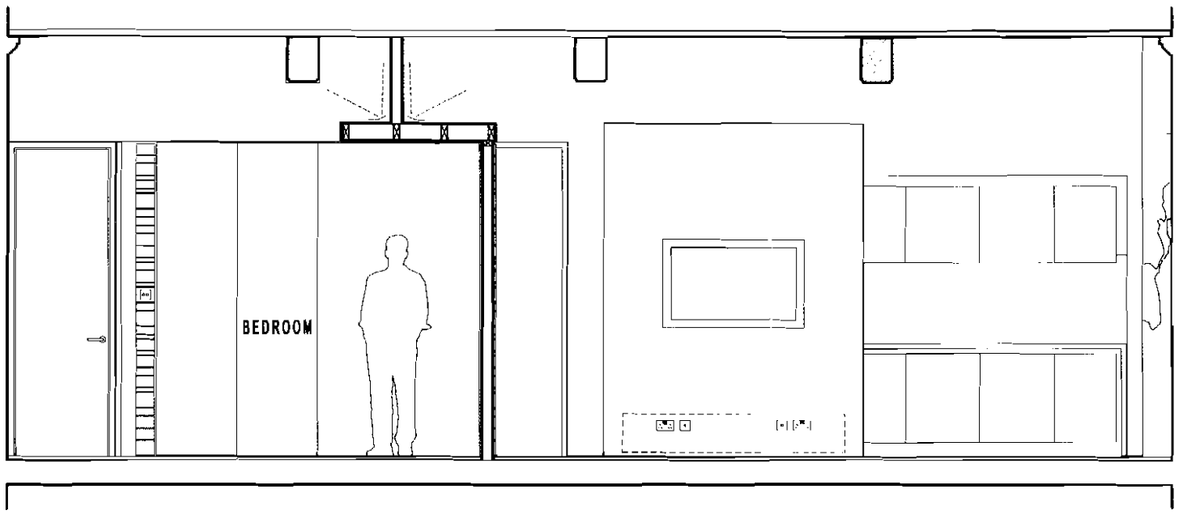

section e-e

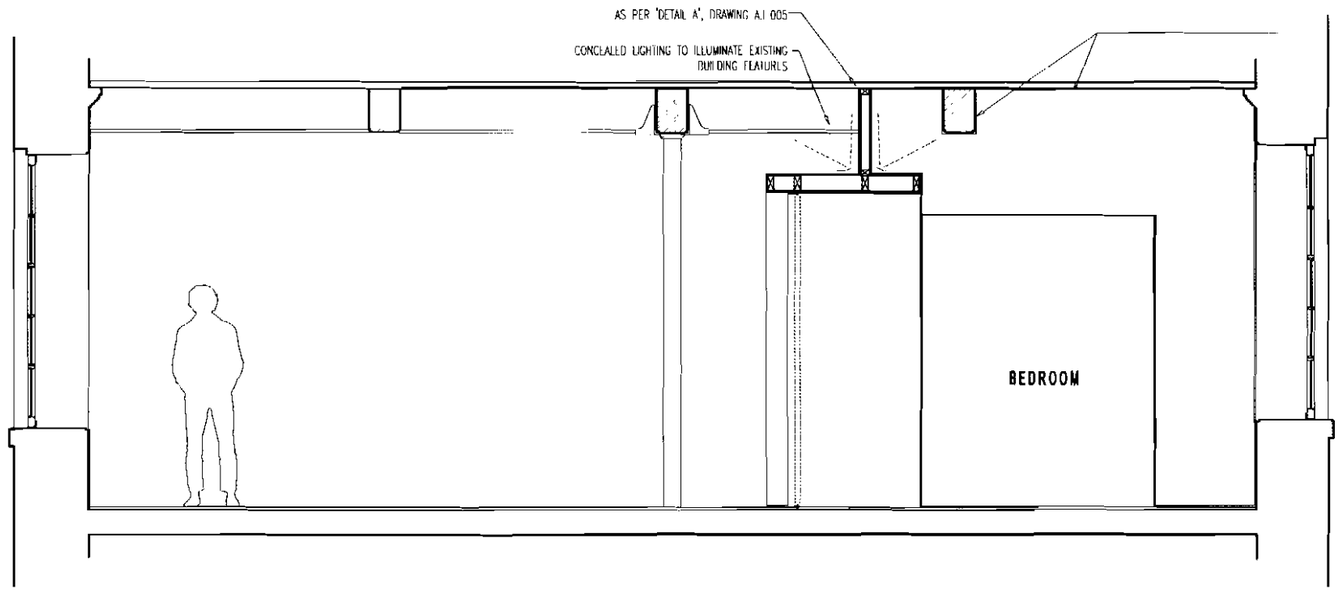

section f-f

notes

1. DO NOT SCALE FROM THIS DRAWING USE FIGURED DIMENSIONS ONLY
2. READ IN CONJUNCTION WITH ALL OTHER CONSULTANTS/SPECIALISTS DRAWINGS REPORT ANY DISCREPANCIES BEFORE AFFECTED WORK COMMENCES
3. ALL SETTING OUT DIMENSIONS TO BE CHECKED ON SITE BY CONTRACTOR BEFORE WORK COMMENCES
4. THIS DRAWING REMAINS COPYRIGHT OF SCOTT DONALD COPY/DISTRIBUTE ONLY WITH CONSENT OF AUTHOR

client: SCOTT DONALD

project: PLOT 205, ALBERT MILL, MANCHESTER

drawing title: PROPOSED SECTIONS E-E & F-F

drawing number: A.L.006

revision:

drawing status: PLANNING

scale: 1:50 @ A3

date: may 2008

checked:

scott donald
T: 07786 230900
E: scott@reid-architects.com