
VICTORIA PARK - DENISON ROAD

PLAN 2

1:500

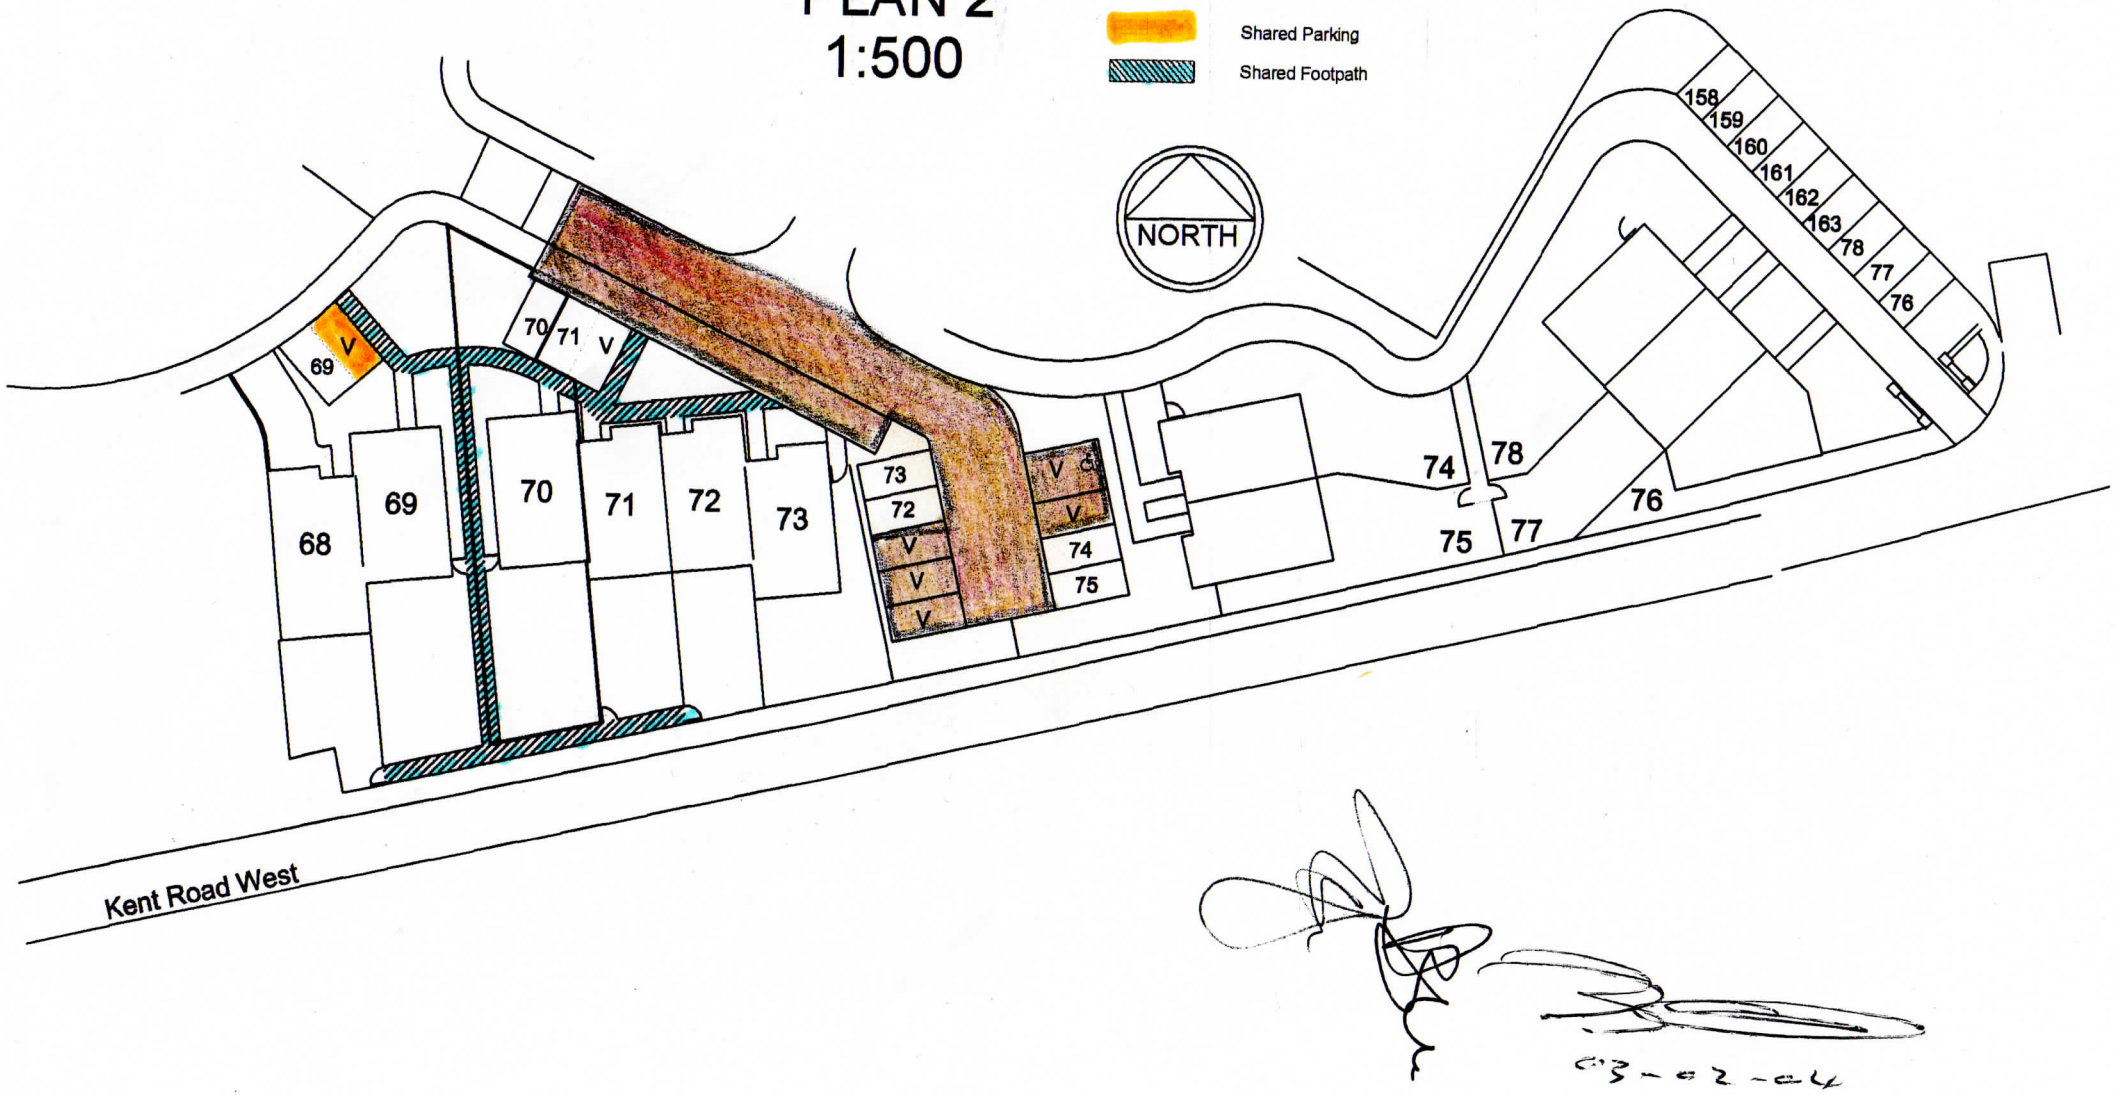

03-02-04