

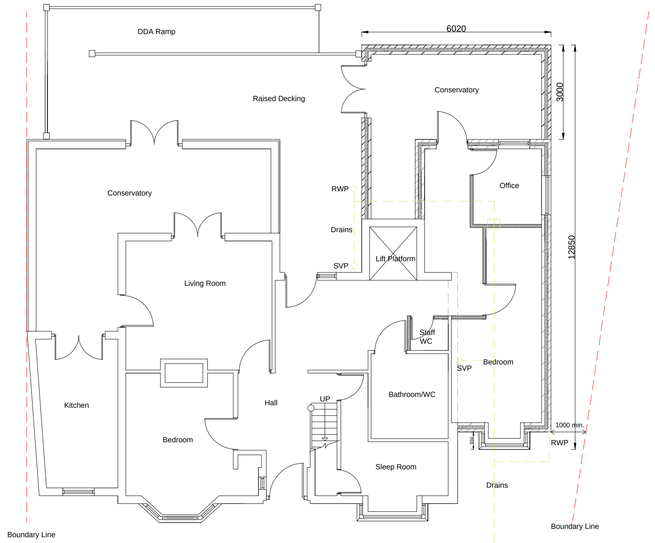


PROPOSED GROUND FLOOR PLAN

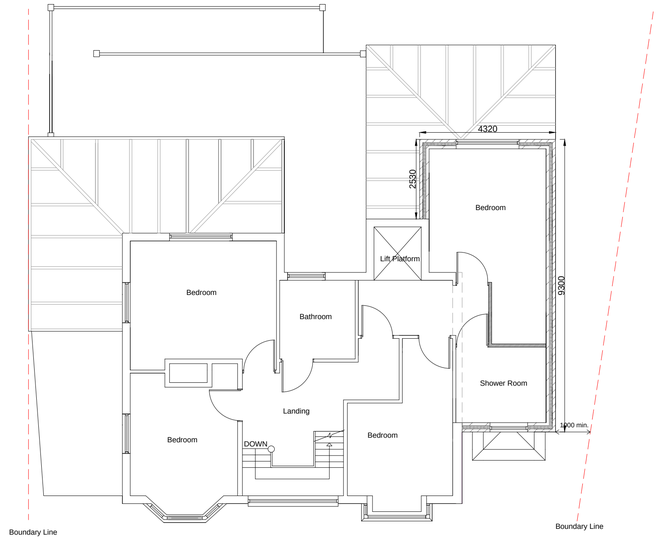

PROPOSED FIRST FLOOR PLAN

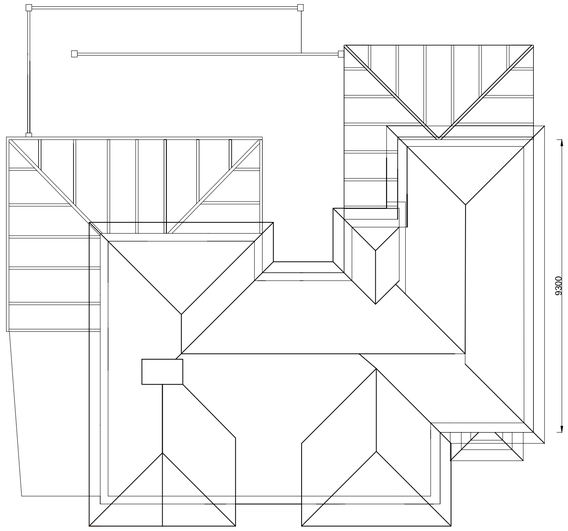

PROPOSED ROOF PLAN - 1:100




PROPOSED FRONT ELEVATION




PROPOSED REAR ELEVATION



PROPOSED LEFT HAND SIDE ELEVATION

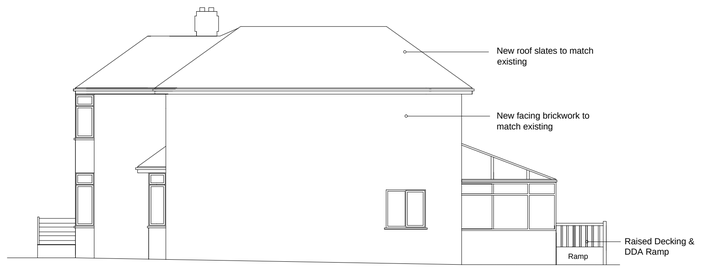

PROPOSED RIGHT HAND SIDE ELEVATION

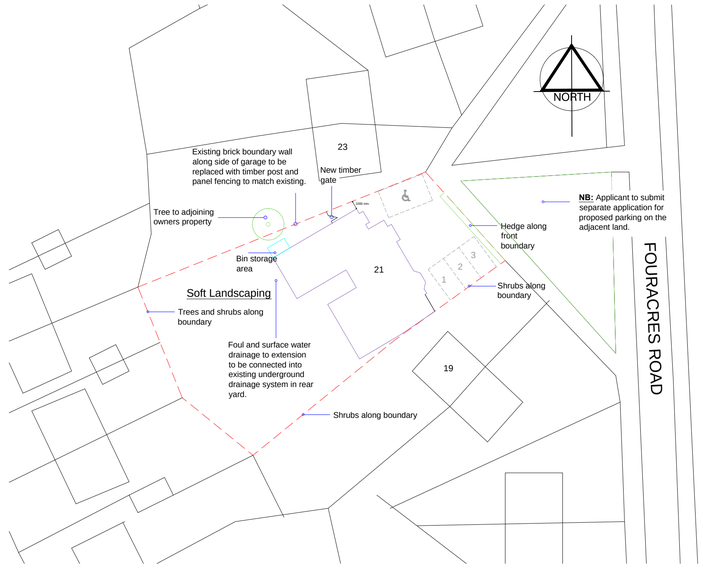

PROPOSED BLOCK PLAN - 1:400

RICS the mark of property professionalism worldwide

Job Information:	Drawing Title:	Drawing Reference:		
21 Fouracres Road, Wythenshawe, Manchester, M23 1FG	Planning Application	FPS-BPP-0555/02		
ALL DIMENSIONS ARE GIVEN IN MILLIMETRES MEASUREMENT SCALING OF THIS DRAWING SHALL ONLY BE PERMITTED IN IT'S DIGITAL FORM		Date: NOVEMBER 2012	Scale: 1:100 @ A2	Revision: A

FPS Consult

FPS CONSULT LIMITED / 1A BRANDLESHOME ROAD / BURY / BL8 4DS **T** 0844 556 7044 **E-MAIL** info@fpsconsult.co.uk