PLANNING
ACK'D
REPLI
RECD 29 SEP 2009
C'D DATE
M
M
M
FOIL ACT

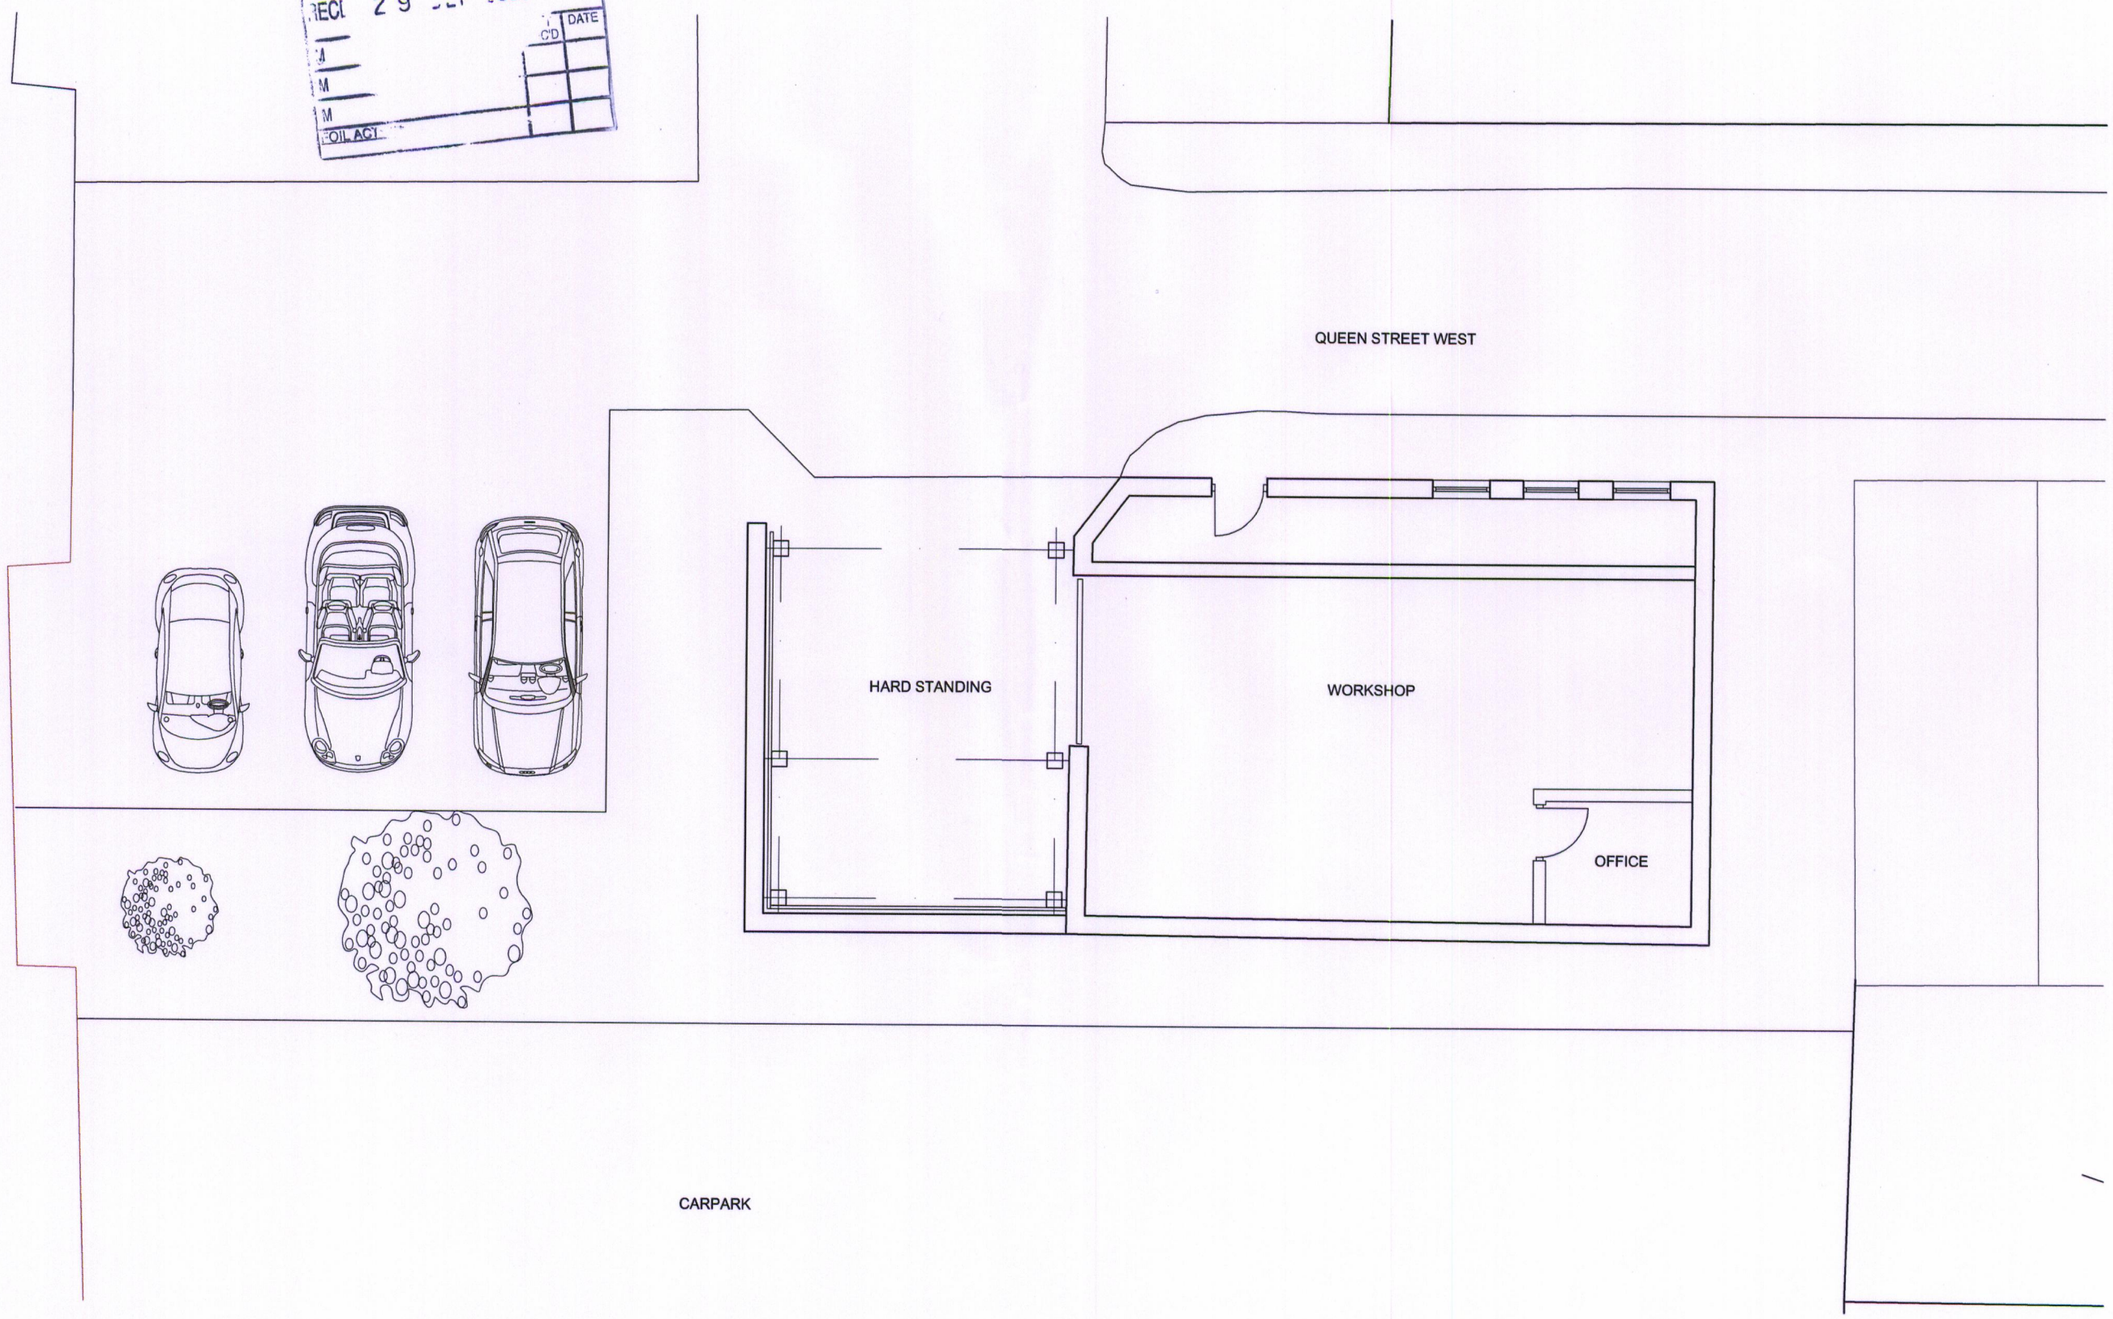

Plan 1:100

Withington Tyres,
3 Queens Road,
Withington,