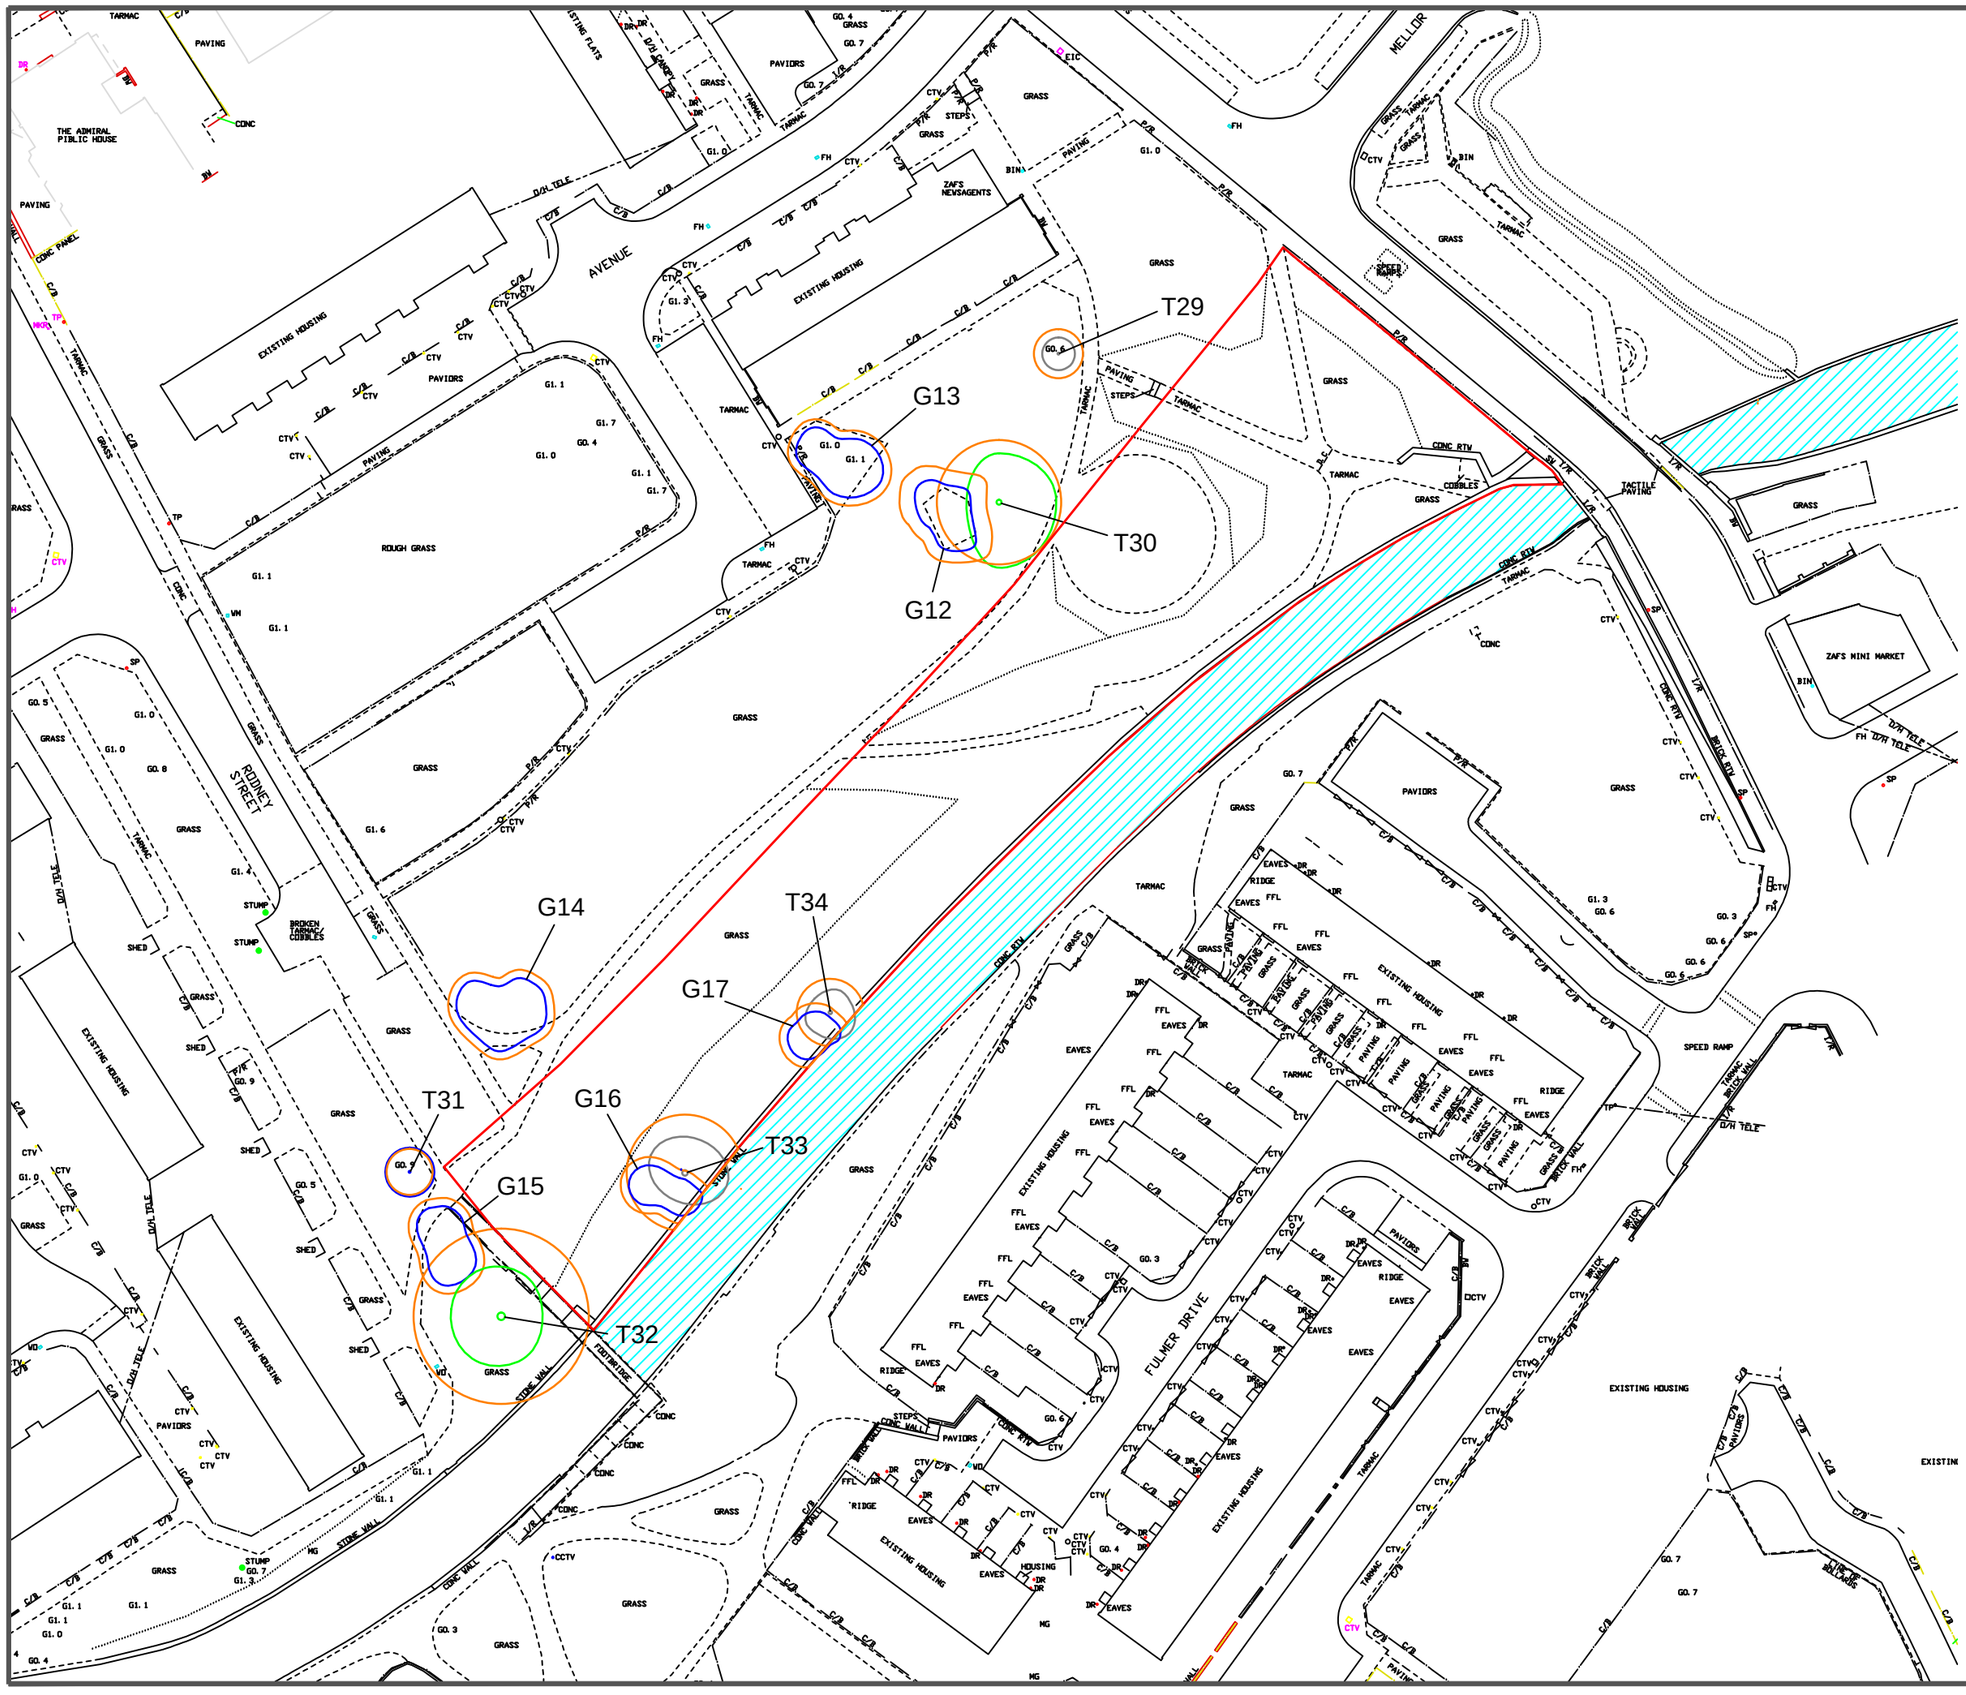

KEY

- T1 — Individual trees
- G1 — Groups of trees
- Survey Boundary
- Root Protection Area
- Water Bodies

Tree/Group Quality Categories

Categories based on BS 5837:2005 Trees in Relation to Construction - Recommendations

- Category A Trees/Groups — Trees of high quality and value
- Category B Trees/Groups — Trees of moderate quality and value
- Category C Trees/Groups — Trees of low quality and value
- Category R Trees/Groups — Trees unsuitable for long term retention

NOTE: see Arboricultural Data Sheets (Appendix 1) for further information.

Rev	Description	Drawn	Approved	Date

TEP
Genesis Centre
Birchwood Science Park Warrington
WA3 7BH
Tel 01925 844004
Fax 01925 844002
e-mail tep@tep.uk.com

Project

Miles Platting Park Tree Survey

Title

Tree Constraints Plan: Area B

Drwg No		
D3217.002		
Scale: 1:1250 @ A3		Date: 13/01/12
Drawn: RNT	Checked: ROS	Approved: JGS