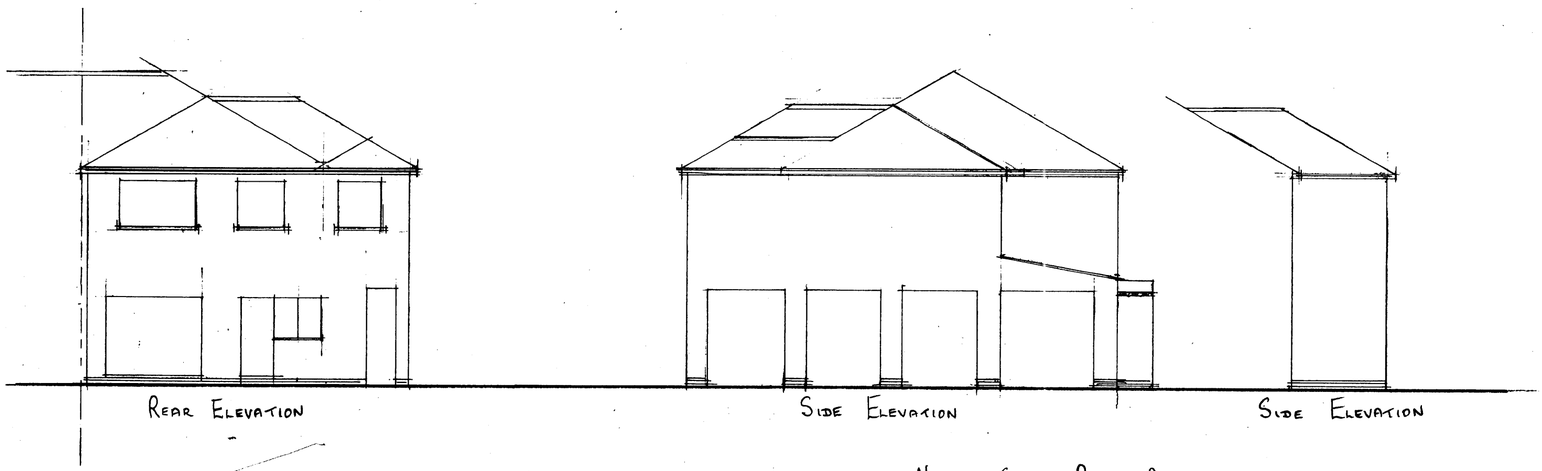

NOTE: THESE PLANS ARE FOR RETROSPECTIVE PLANNING PERMISSION ONLY

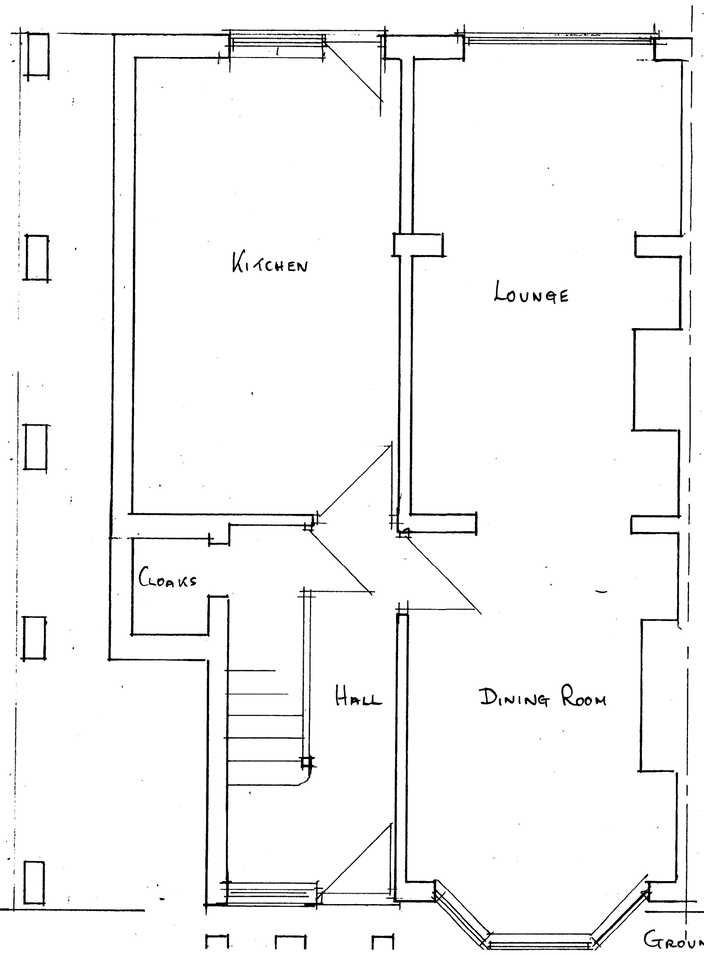

GROUND FLOOR PLAN

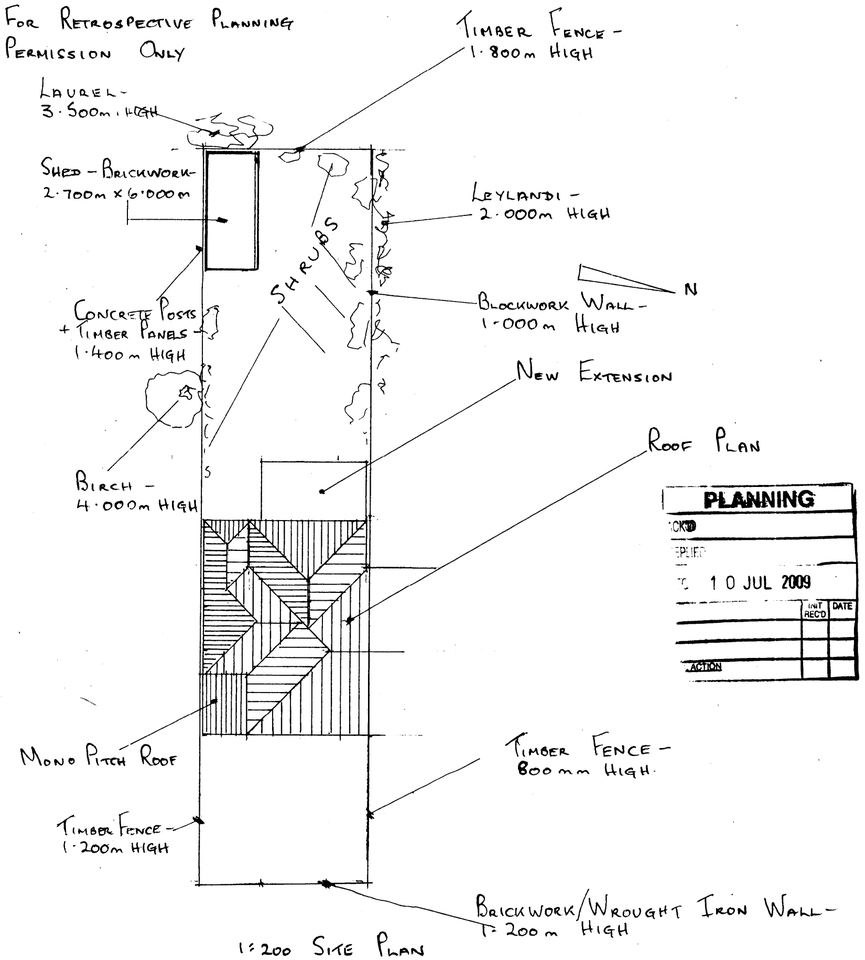

1:200 SITE PLAN

PLANNING
LOCKED
RECEIVED 10 JUL 2009
INIT | REC'D | DATE
ACTION

NOTES:
All dimensions must be checked on site and not scaled from this drawing.

© copyright

BRIAN MOSS ASSOCIATES
Architectural and Planning Services
BRIAN A. MOSS MRICS
Chartered Surveyor
17 The Ridgeway, Disley,
Cheshire, SK12 2JG
Telephone: 01663 - 762614
Mobile: 07815 - 900616
RICS

Client
Mr + Mrs S A CHOUDHRY

Job Title
PROPOSED REAR PORCH AT:
36 CHATBURN ROAD
CHORLTON
M21 0XW

Drawing Title
EXISTING PLANS + ELEVATIONS

Scale
1:100 + 1:50 + 1:200

Date
JULY '09

Drawn by
BAM.

Org.No.
09/0442/01

Rev.