
RECD - 2 MAR 2009
M
M
M
FOR ACTION

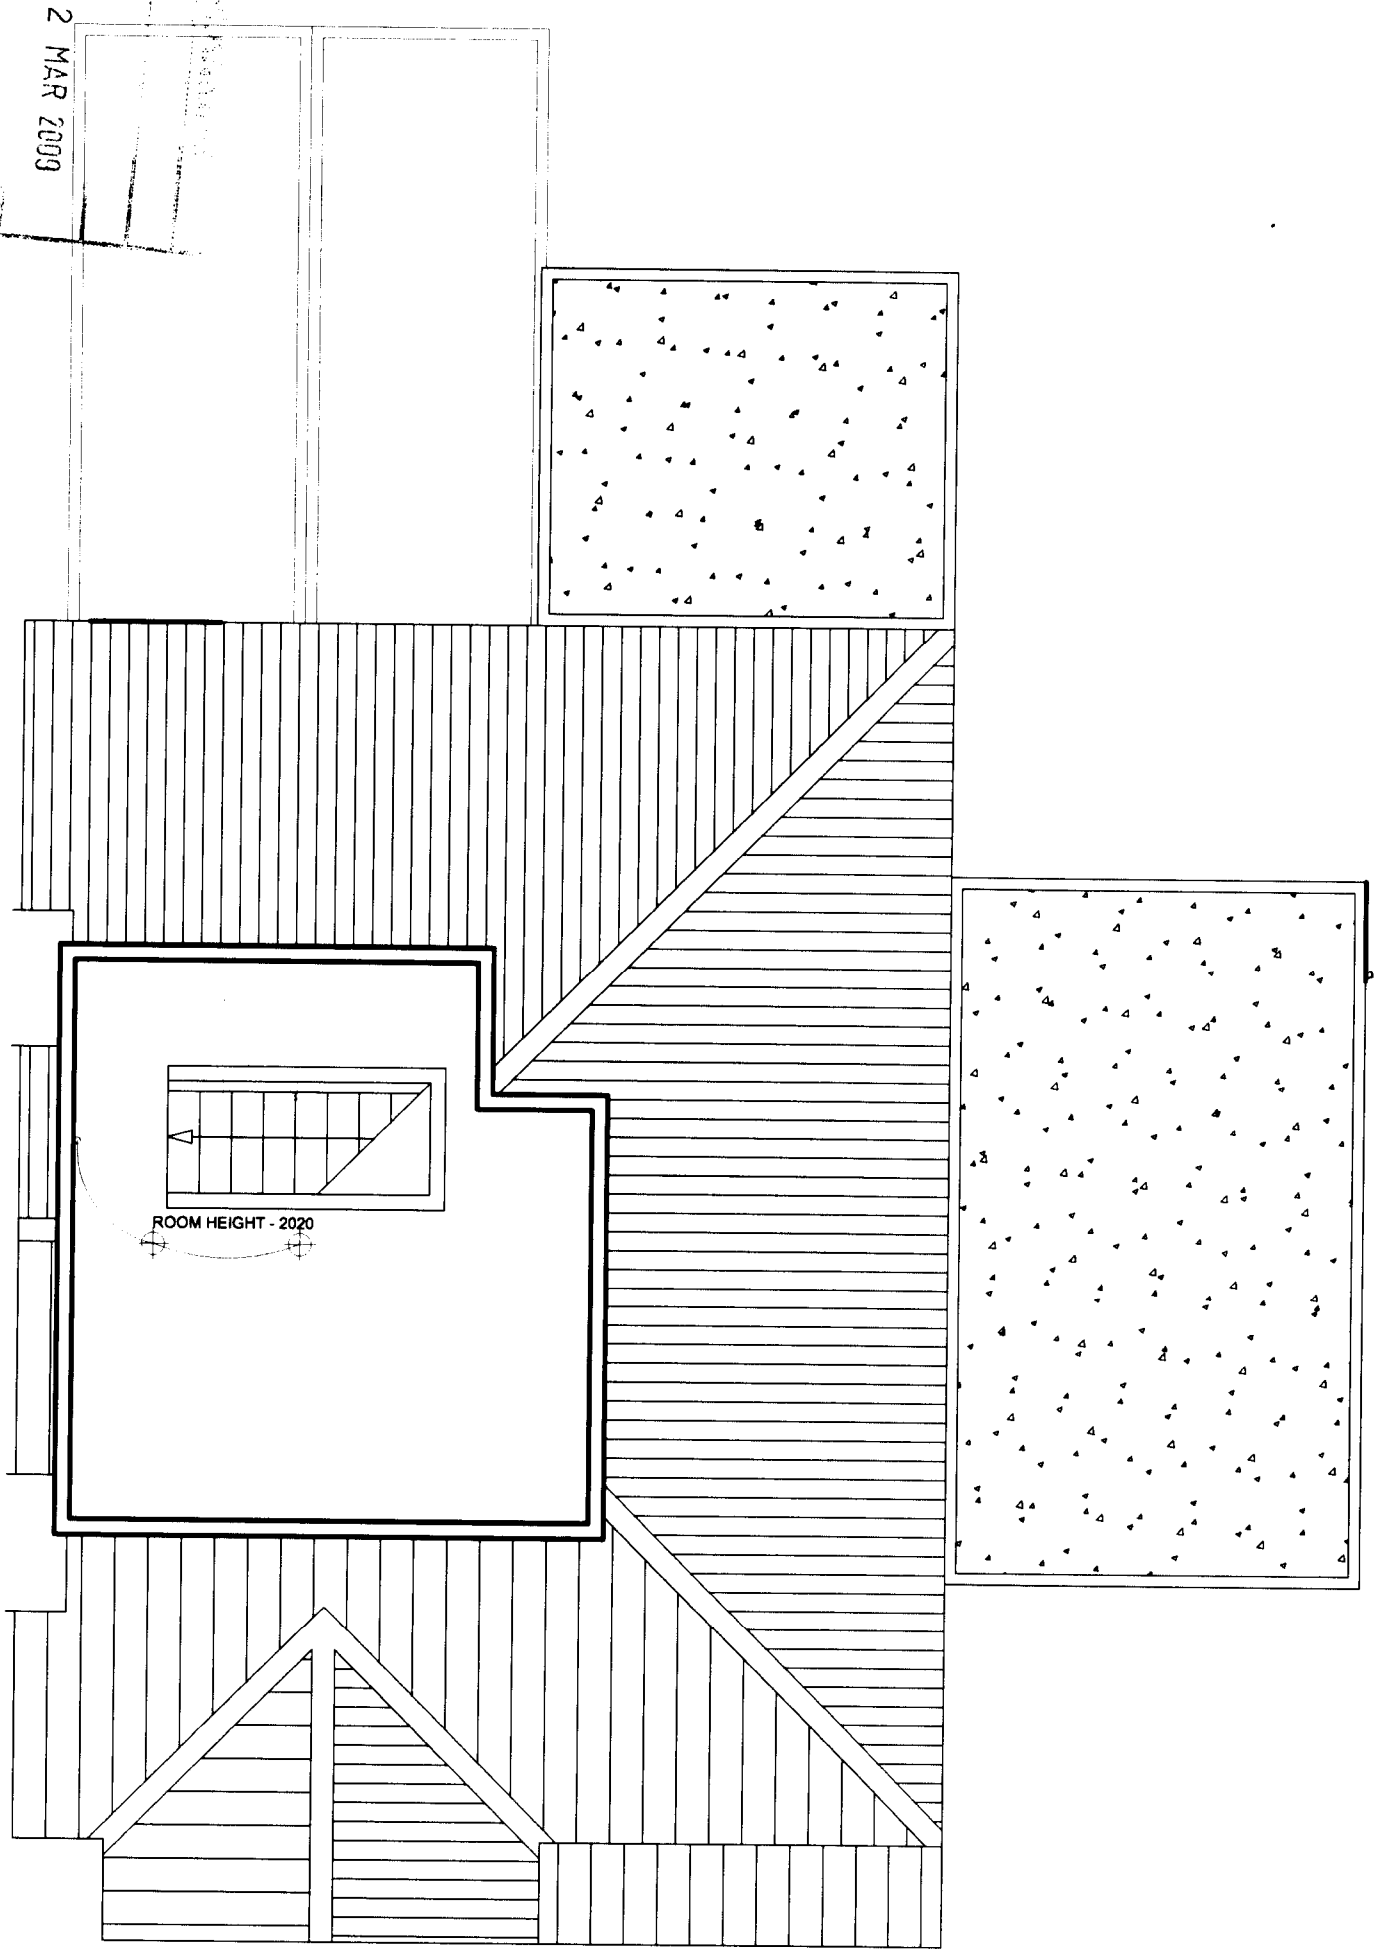

0 1 2 3 4m

SECOND FLOOR PLAN AS EXISTING

Client Mr & Mrs Gillespie	
Job Title EXTENSION 30 Vicars Road, Chorlton	
Drawing PROPOSALS : SECOND FLOOR PLAN AS EXISTING	
RISHWORTH DESIGN ASSOCIATES	3 Castle Street Edgeley Stockport SK3 9AB 0161 968 1860
Date : January 2009	Drawn By : LG
Scale : 1:50	
Drawing No.	09.01.P4