Elevation
as existing

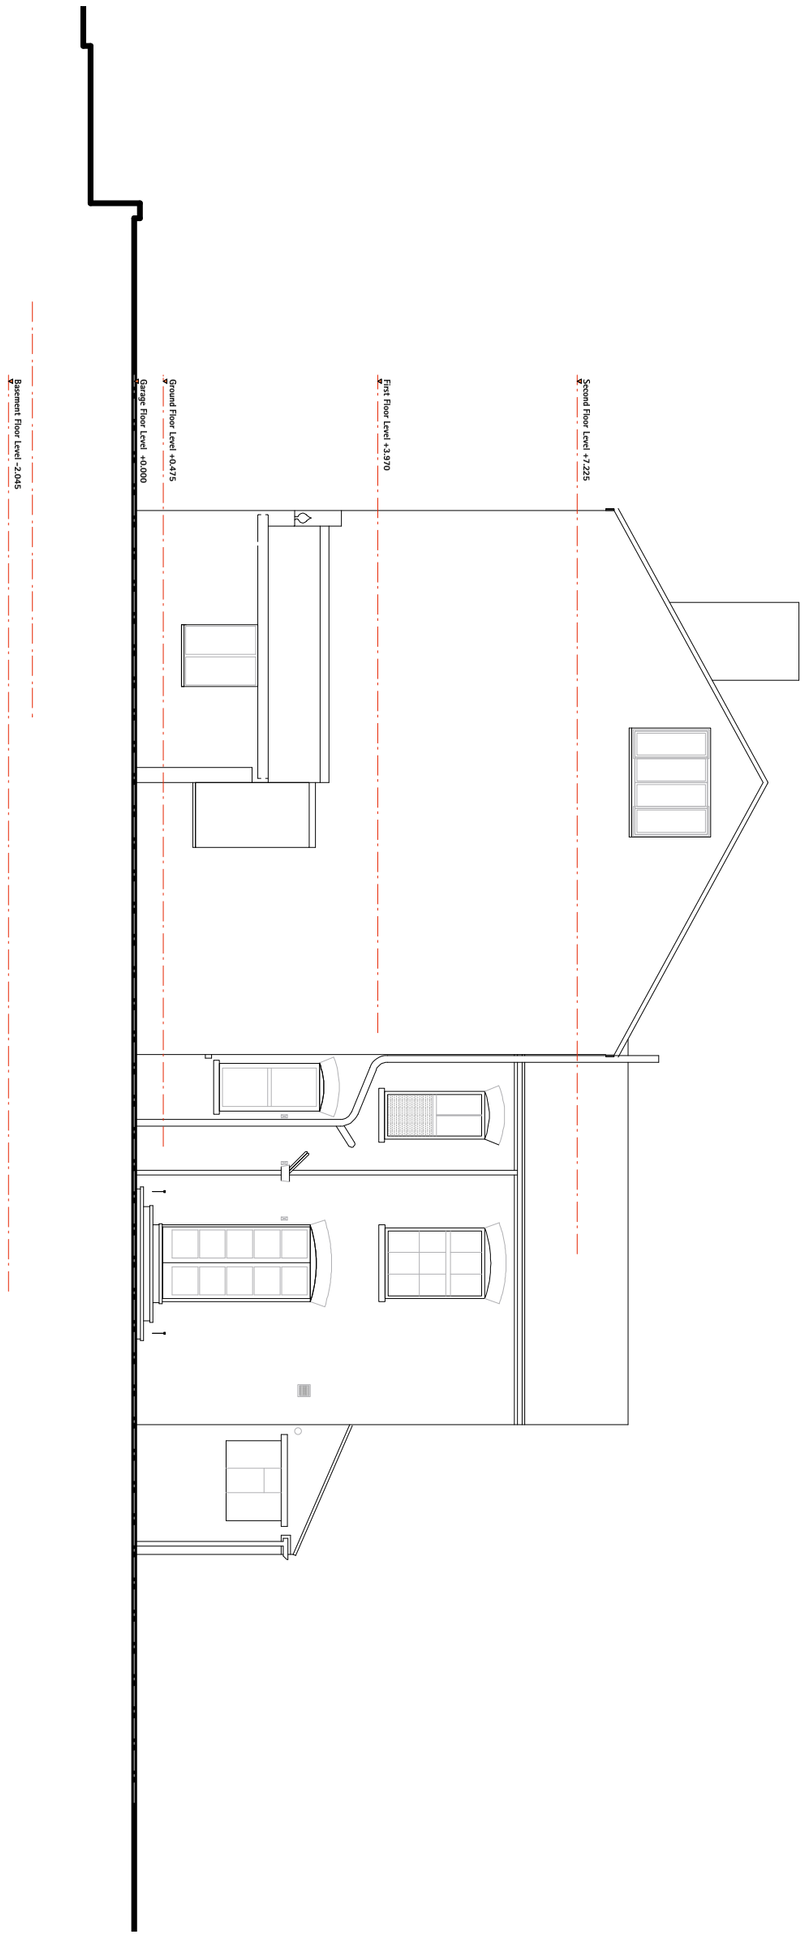

0 1 2 3 4 5 (metres)

arca

Arca
Architects & Industrial Designers
302 Ducie House Ducie Street Manchester M1 2JW
t 0161 236 6886
f 0161 236 5775
e info@arca.uk.com

© This drawing is copyright Arca

Key

North

Client Emma + Paul Corbett

Project **Birch Grove Manchester**
7 Birch Grove Manchester

Rev: Date Description

Document **Elevation**
AS EXISTING

Status Survey

Scale & Date 1:100 @ A3 July 2007

Doc Ref **BGM LD 0110 A**