



SECTION A-A




REAR ELEVATION

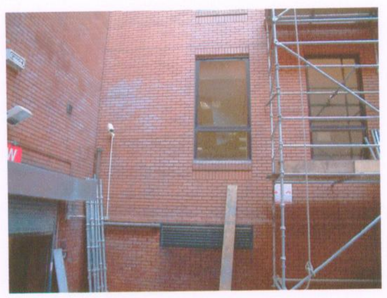

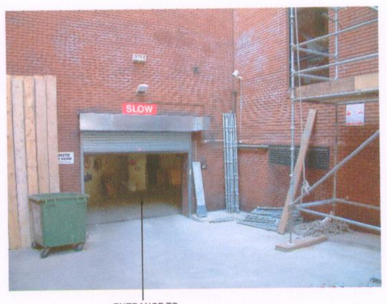

ENTRANCE TO
BASEMENT

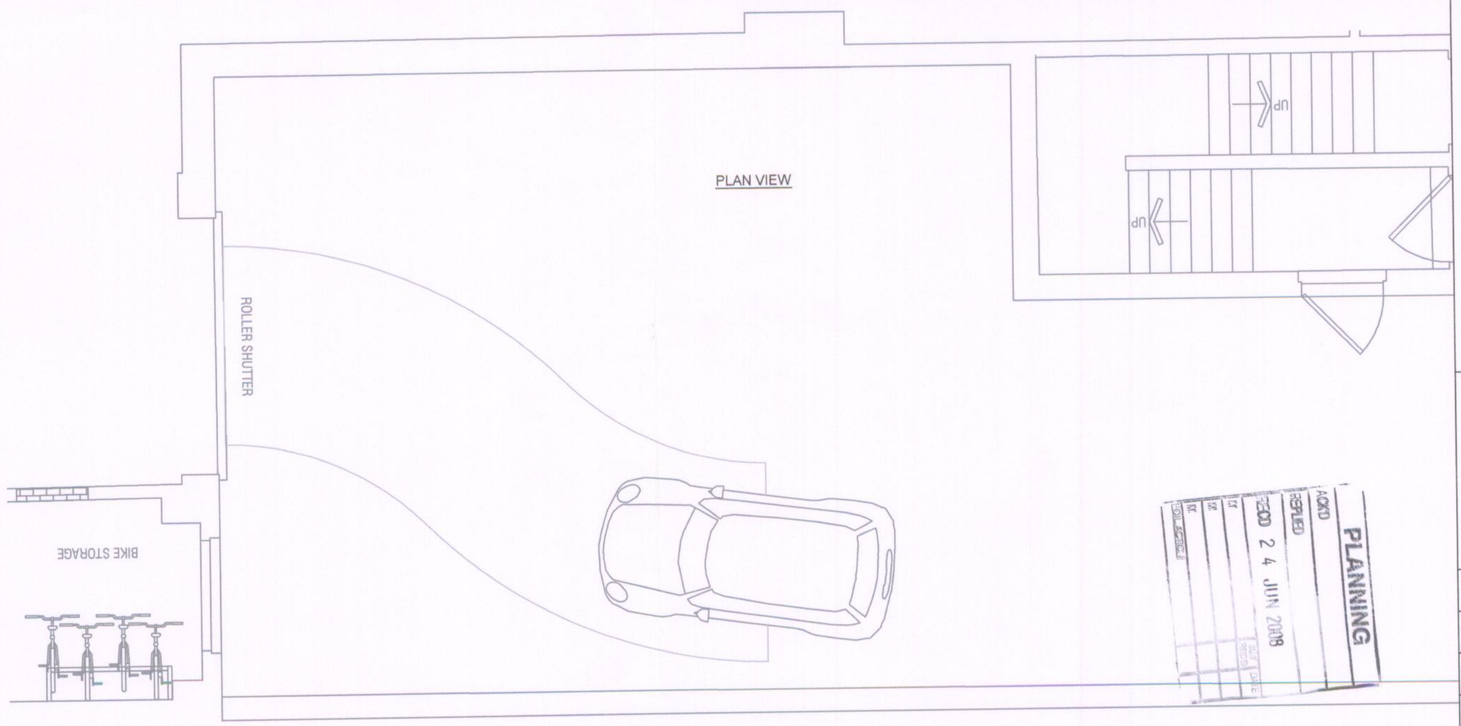

melvyn allen
BETTER SALONS BY DESIGN

Stanwood House Unit 3 Lamorna Close Radlett
Hertfordshire WD7 7DR
Telephone 01923 850733 * Facsimile 01923 850744
e-mail: ed@melvynallen.co.uk

CLIENT: Trevor Sorbie	
SITE: 19 Spring Gardens, Manchester, M2 1FB.	
DATE: 19/5/08	DWG NO. 133
JOB NO. 3693/19	SCALE 1:50
DWG TITLE Rear Elevation - existing	REV.