

Existing plans

6 GREAT MARLBOROUGH STREET


EXTERNAL PLANT TO GREAT 6 MARLBOROUGH STREET

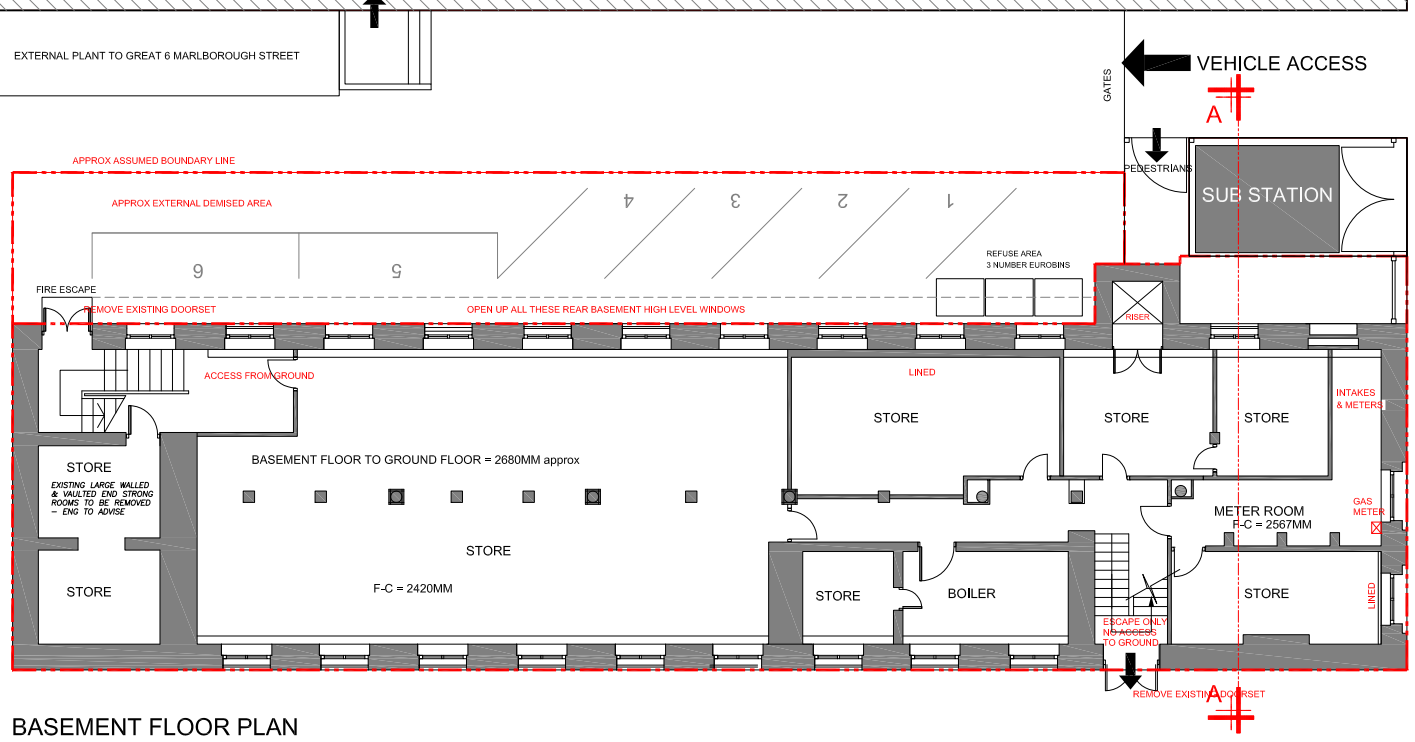


BASEMENT FLOOR PLAN

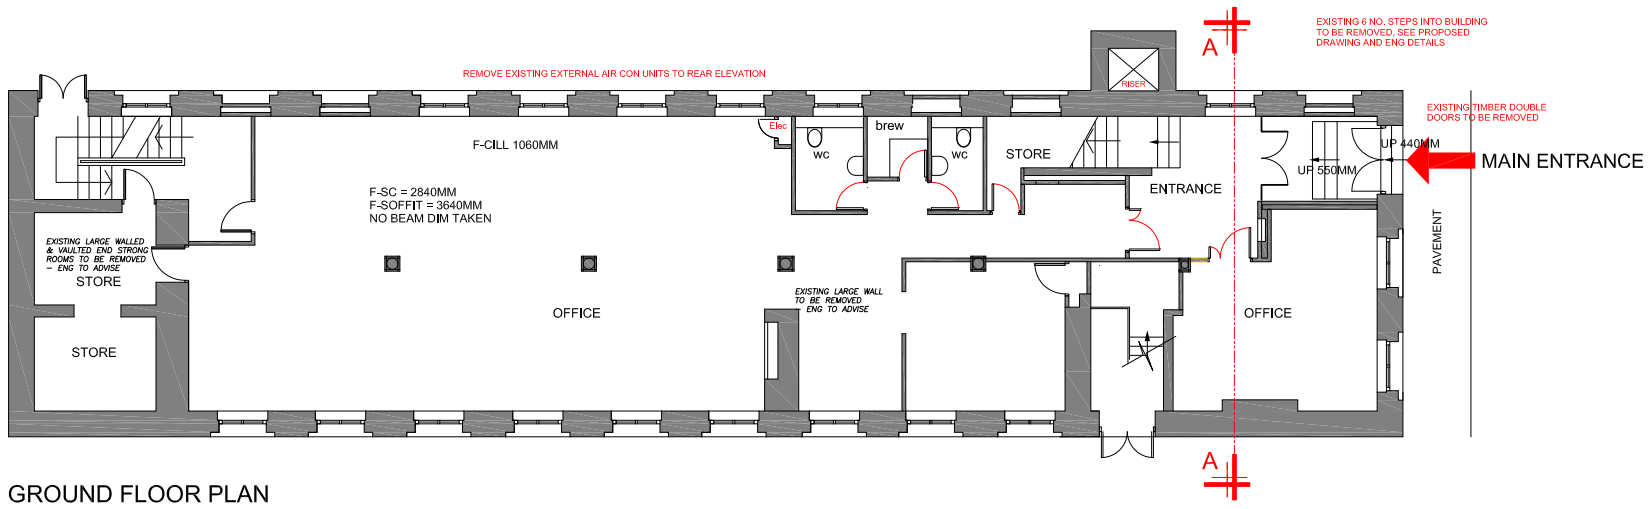

GROUND FLOOR PLAN

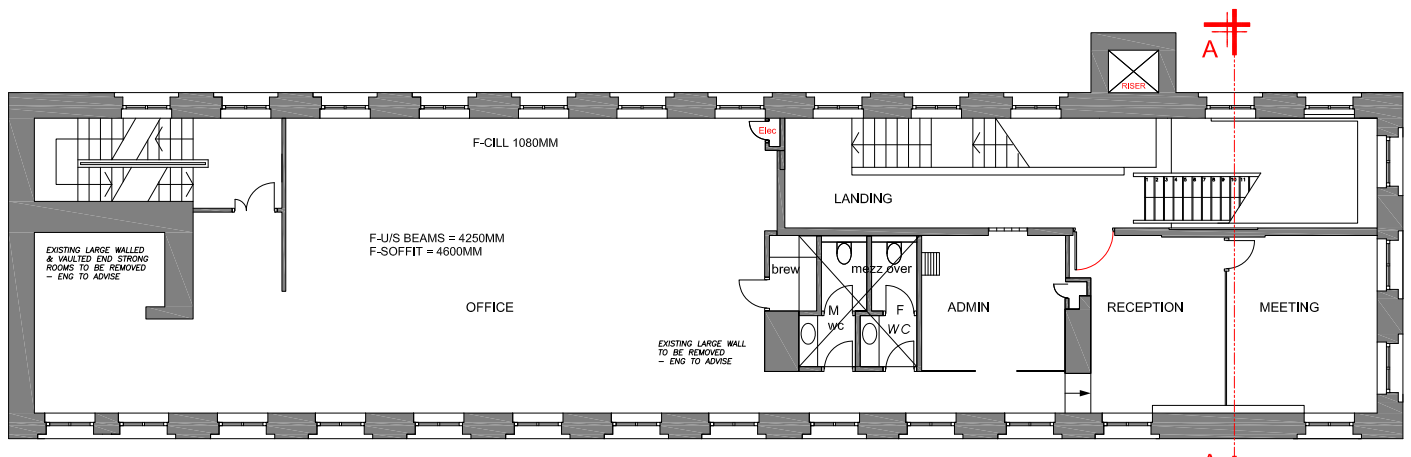

FIRST FLOOR PLAN

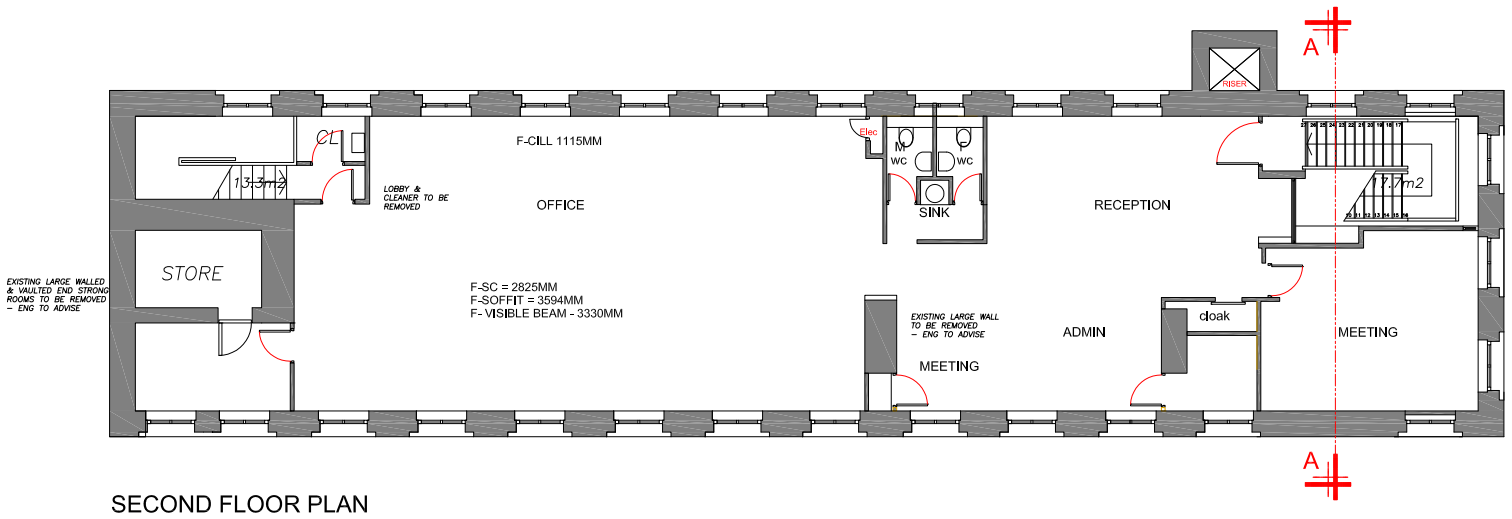

SECOND FLOOR PLAN

0 10m

Rev	Description	Date	By	Chck'd
D	MINOR CHANGES	8/11/12	KPS	JPL
C	X-SECTION LINES ADDED	24/10/12	KPS	JPL
B	MINOR MODS - MUMBER CHANGED	7/9/12	KPS	JPL
A	AMENDED TO SUIT SITE VISIT	3/9/12	KPS	JPL

JONES LANG LASALLE

Real value in a changing world

40 Berkeley Square
Bristol BS8 1HU

T +44 (0) 117 927 6691
F +44 (0) 117 929 9669

www.joneslanglasalle.co.uk

Client	BIMM
Project	8 GREAT MARLBOROUGH STREET MANCHESTER M1 5NN
Description	EXISTING FLOOR PLANS
Scale	1=100@A1 1=200@A3
Date	JULY 2012
By	KPS
Checked	JPL
Job	
Drg	02
rev	D

DO NOT SCALE THIS DRAWING. CHECK ALL DIMENSIONS ON SITE

THIS DRAWING IS PROTECTED BY COPYRIGHT. IT MAY NOT BE REPRODUCED IN ANY FORM OR BY ANY MEANS FOR ANY PURPOSE, WITHOUT GAINING PRIOR WRITTEN PERMISSION FROM JONES LANG LASALLE