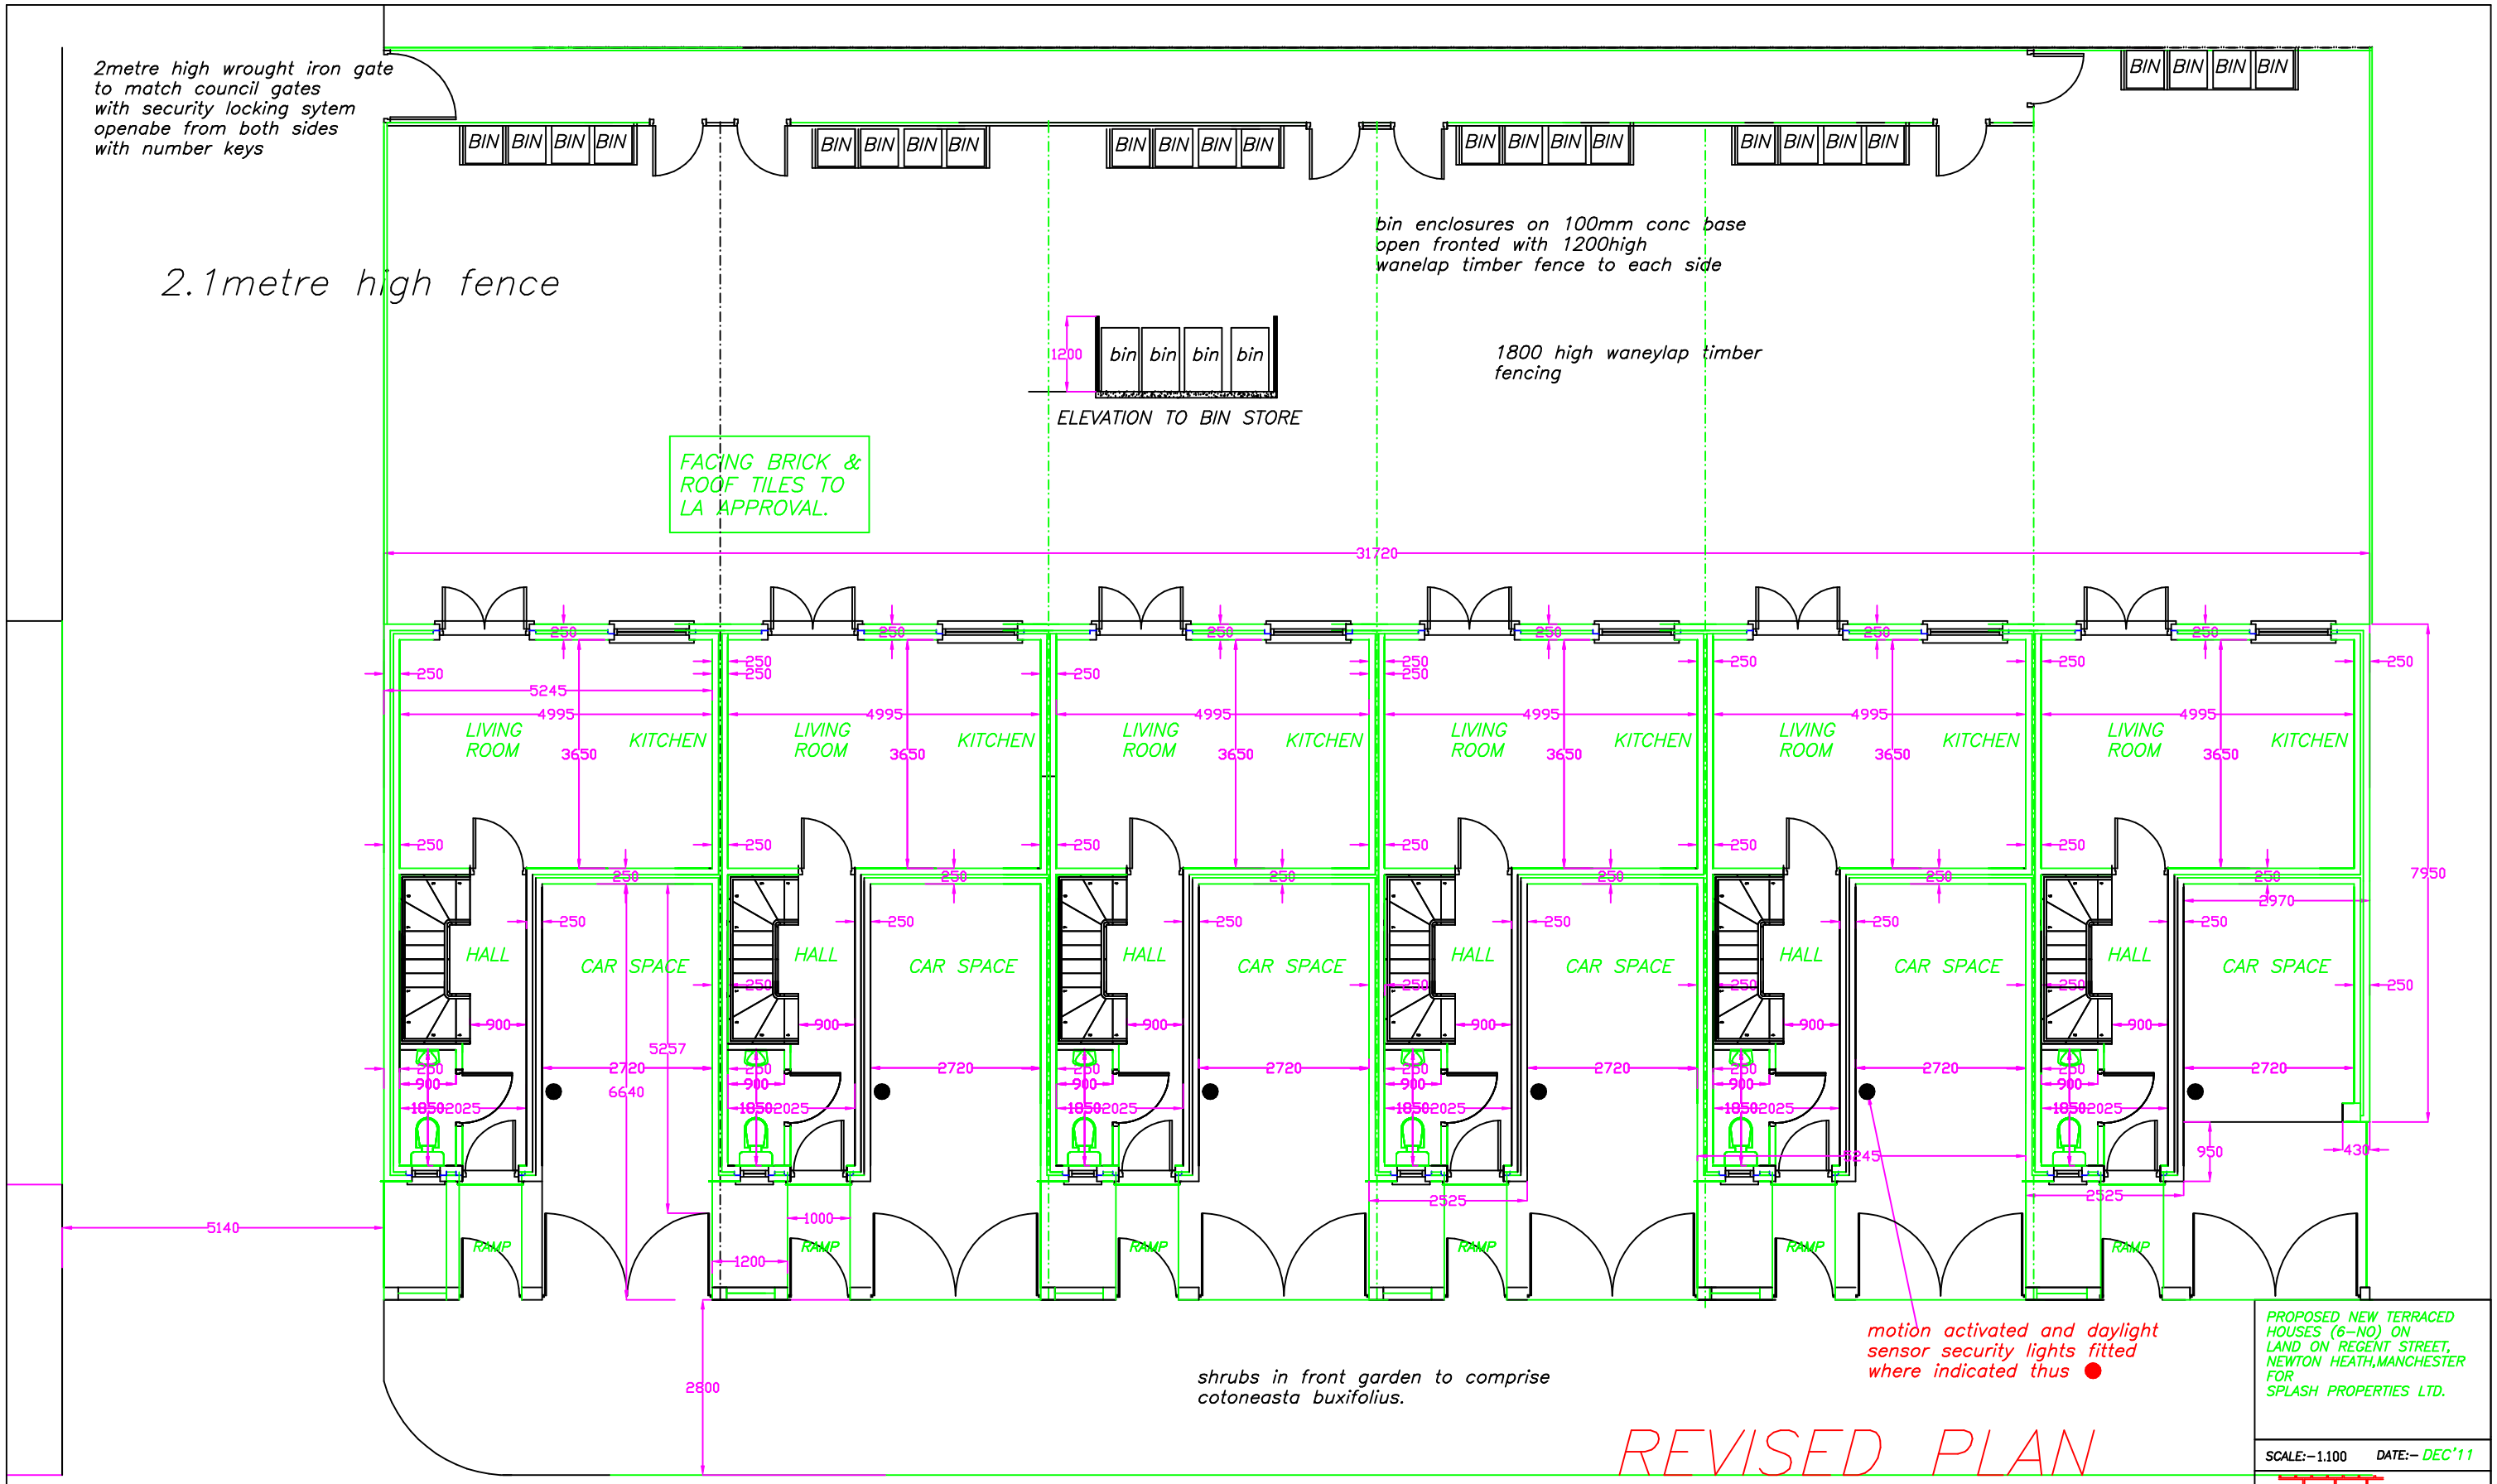

PROPOSED NEW TERRACED HOUSES (6-NO) ON LAND ON REGENT STREET, NEWTON HEATH,MANCHESTER FOR SPLASH PROPERTIES LTD.

SCALE:-1.100 DATE:- DEC'11

REVISED PLAN
23th MAY'13

PROPOSED GROUND FLOOR PLAN

les foey
BUILDING
DESIGN CONSULTANTS
8,GLASSON WALK,
CHADDERTON,
OLDHAM,OL9 9DR
TEL&FAX: 0161-633-5057

wrought iron fencing atop
matching brick wall

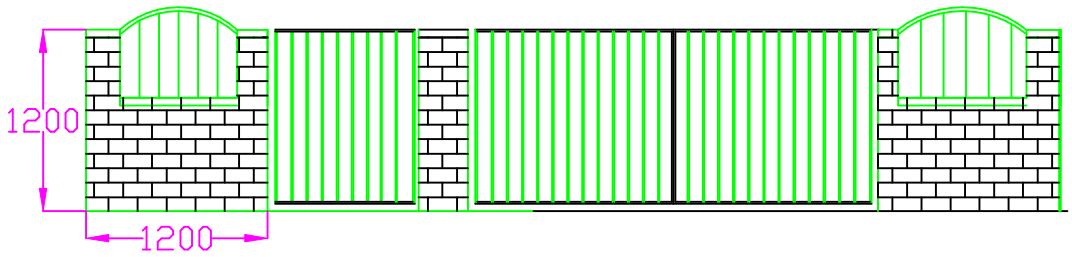

TYPICAL FRONT BOUNDARY WALL DETAIL.

PROPOSED NEW TERRACED
HOUSES (6–NO) ON
LAND ON REGENT STREET,
NEWTON HEATH,MANCHESTER
FOR
SPLASH PROPERTIES LTD.

SCALE:–1.50 DATE:– DEC'11

les foey
BUILDING
DESIGN CONSULTANTS

8,GLASSON WALK,
CHADDERTON,
OLDHAM,OL9 9DR
TEL&FAX: 0161–633–5057