
© Copyright: All rights reserved. This drawing must not be reproduced without permission.
Do not scale from this drawing. All dimension are in millimetres unless otherwise stated.
Any discrepancies should be reported to the Architect.

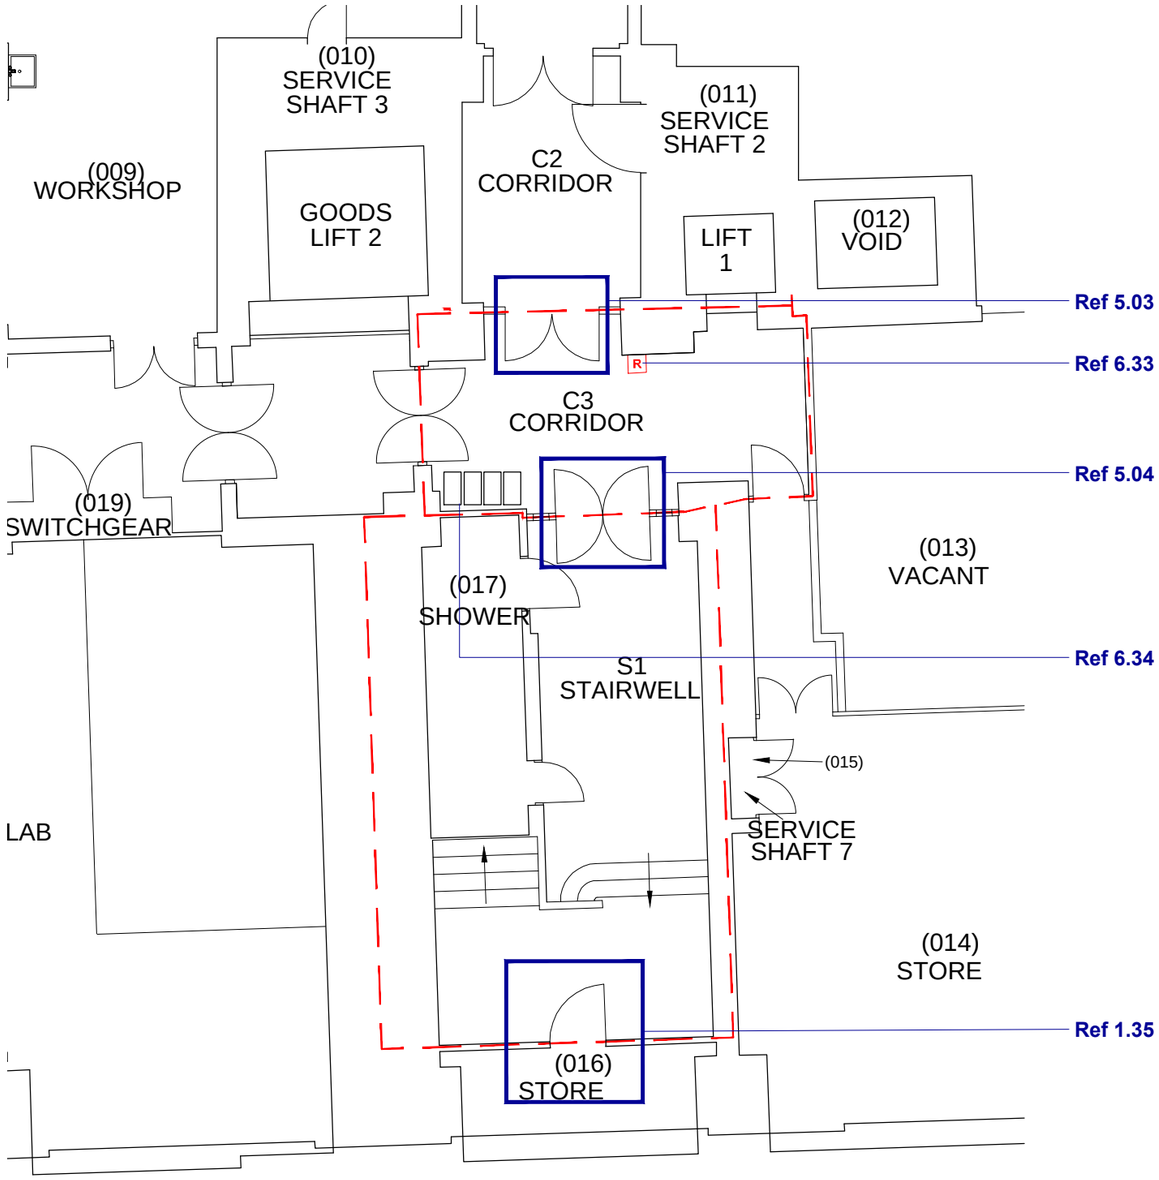

30 mins Fire Resistant Construction

Basement Layout Plan
PROPOSED Detail Stairwell S1 (Granby Row)

1:50 @ A1

30 minute Fire Resistant Construction maintained around refuge lobby. Areas above ceilings to be accessed & any breaches above made good.

Revision	Description	Date	Drawn	Checked
-	First Issue. Issued for Comment/Approval.			
	PLANNING APPLICATION			

Halliday Meecham Architects Limited
111 Piccadilly, Manchester M1 2HY
t: +44 (0)161 661 5566
f: +44 (0)161 661 5567
e: hma@hallidaymeecham.com
w: www.hallidaymeecham.com


architecture
interior design
space planning
urban planning
project management
planning supervisors

Halliday Meecham

Client:	University of Manchester
Project:	Fire Precautions
Phase / Location:	(Phase 3) Sackville Building
Drawing:	Basement Layout Plan PROPOSED

Scale @ A1	Scale @ A3	Date:	Drawn:	Checked:	Job No.	Drawing No.	Revision
1:50	1:100	28.08.12	JAK	SB	4144	SSB-(P3)-(2-) 100	-


© Copyright: All rights reserved. This drawing must not be reproduced without permission.
Do not scale from this drawing. All dimension are in millimetres unless otherwise stated.
Any discrepancies should be reported to the Architect.

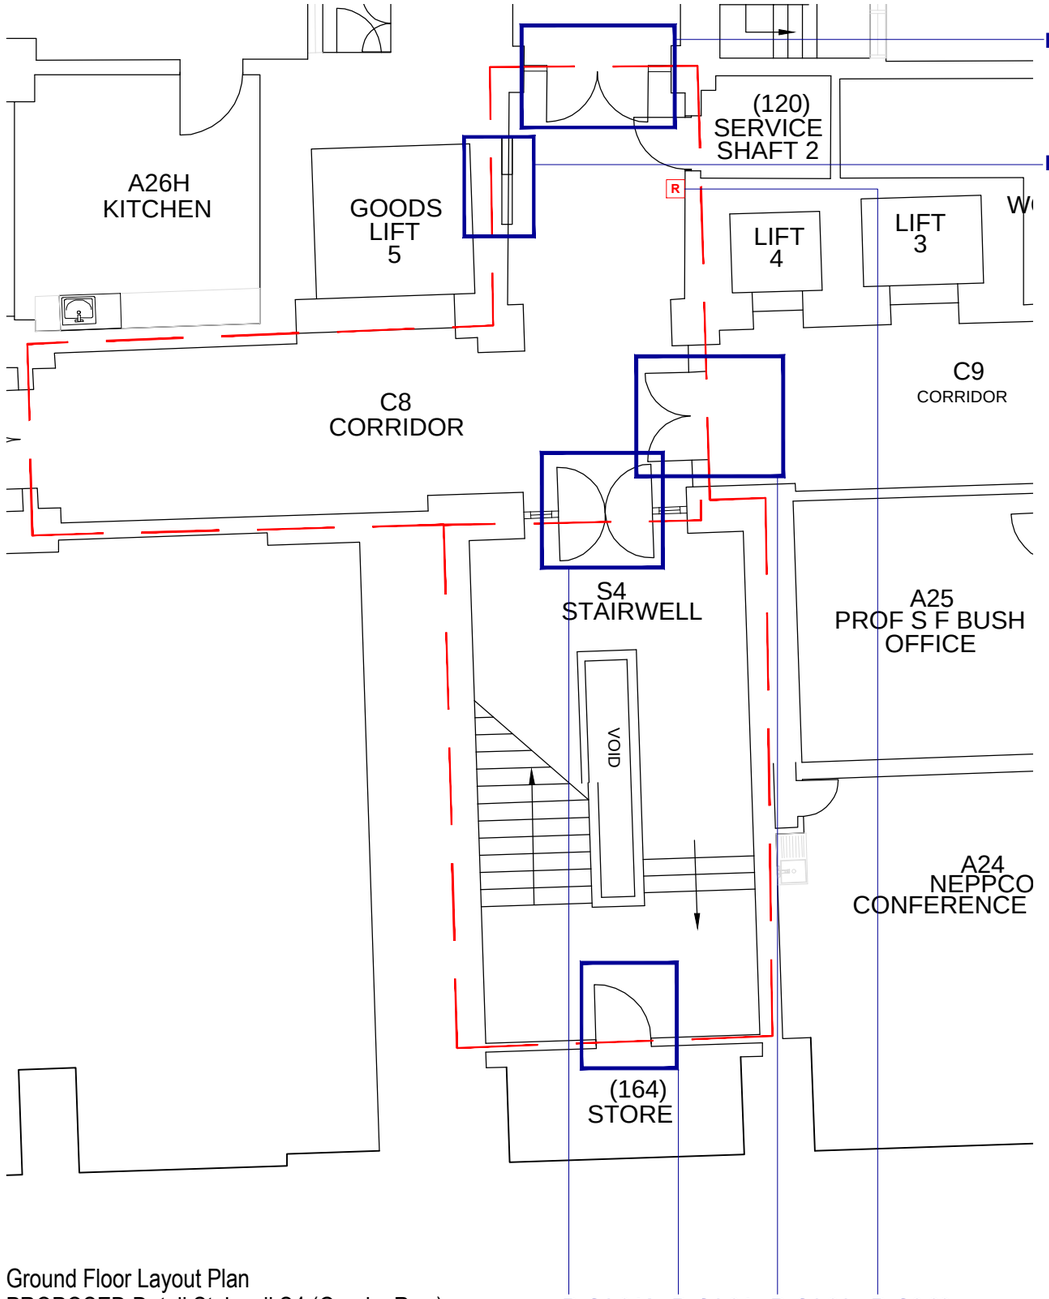

Ground Floor Layout Plan
PROPOSED Detail Stairwell S4 (Granby Row)

1:50 @ A1

30 minute Fire Resistant Construction maintained around refuge lobby. Areas above ceilings to be accessed & any breaches above made good.

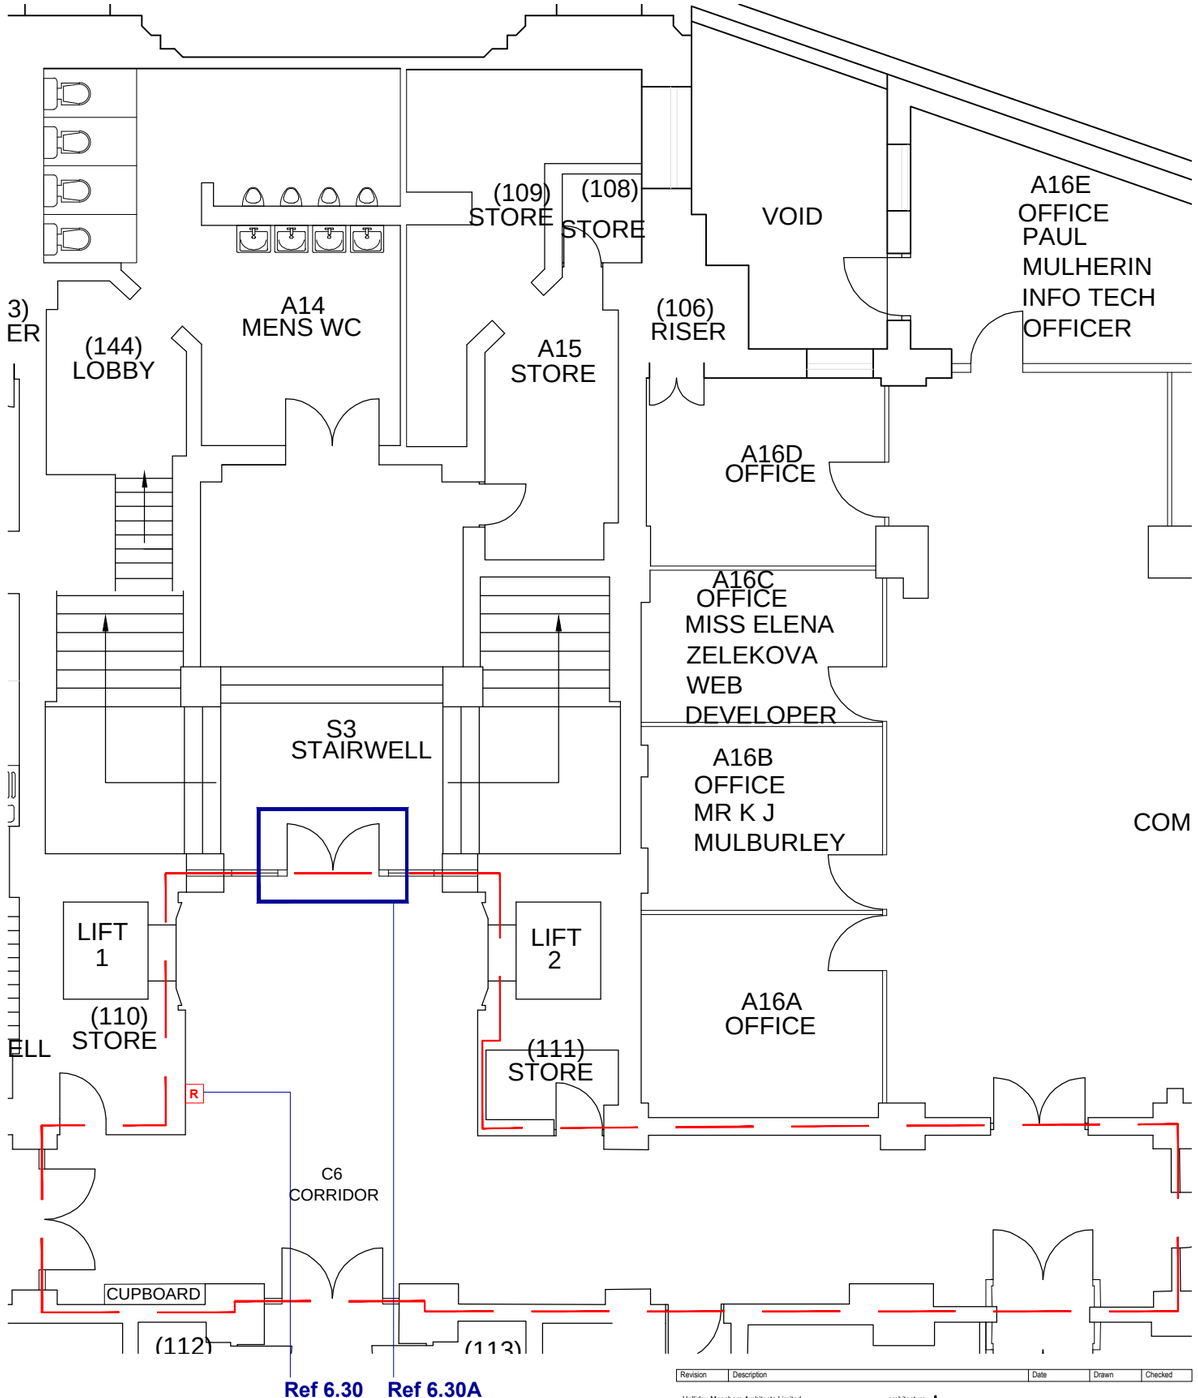

Ground Floor Layout Plan
PROPOSED Detail Stairwell S3 (Whitworth Street)

1:50 @ A1

Revision	Description	Date	Drawn	Checked
-	First Issue. Issued for Comment/Approval.			

PLANNING APPLICATION

Halliday Meecham Architects Limited
111 Piccadilly, Manchester M1 2HY
t: +44 (0)161 661 5566
f: +44 (0)161 661 5567
e: hma@hallidaymeecham.com
w: www.hallidaymeecham.com


architecture
interior design
space planning
urban planning
project management
planning supervisors

Halliday Meecham

Client:	University of Manchester
Project:	Fire Precautions
Phase / Location:	(Phase 3) Sackville Building
Drawing:	Ground Floor Layout Plan (A) PROPOSED

Scale @ A1	Scale @ A3	Date:	Drawn:	Checked:	Job No.	Drawing No.	Revision
1:50	1:100	28.08.12	JAK	SB	4144	SSB-(P3)-(2-) 101	-


© Copyright: All rights reserved. This drawing must not be reproduced without permission.
Do not scale from this drawing. All dimension are in millimetres unless otherwise stated.
Any discrepancies should be reported to the Architect.

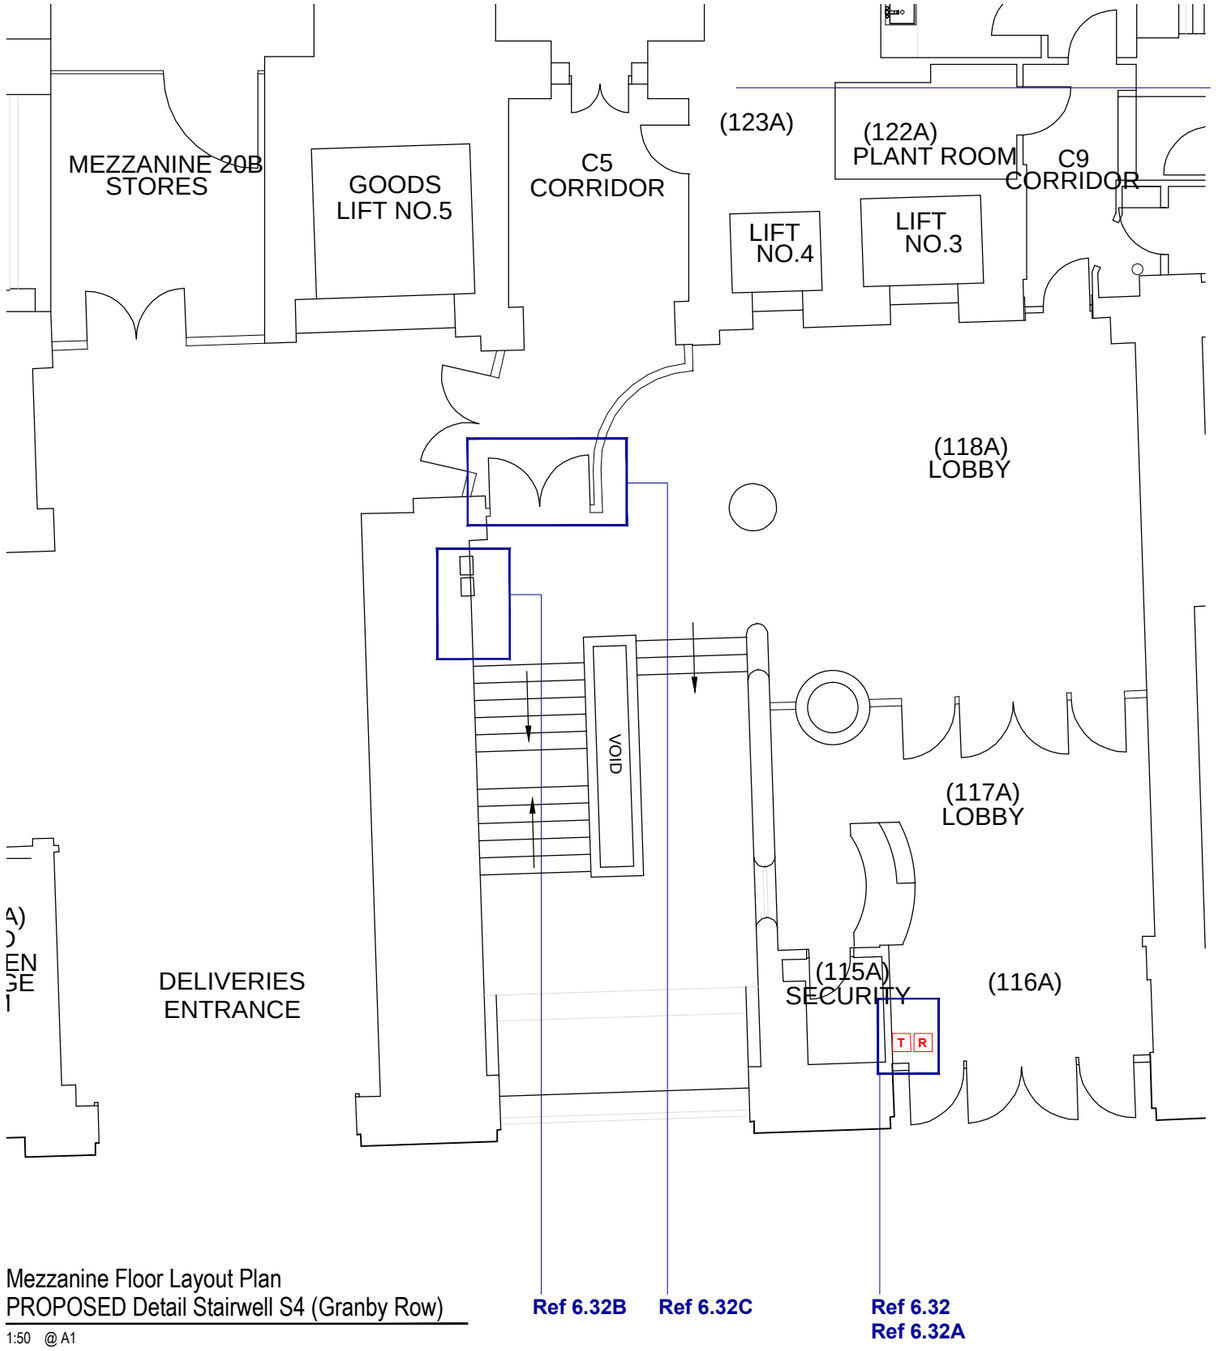

Mezzanine Floor Layout Plan
PROPOSED Detail Stairwell S4 (Granby Row)

1:50 @ A1

Ref 6.32B **Ref 6.32C** **Ref 6.32** **Ref 6.32A**

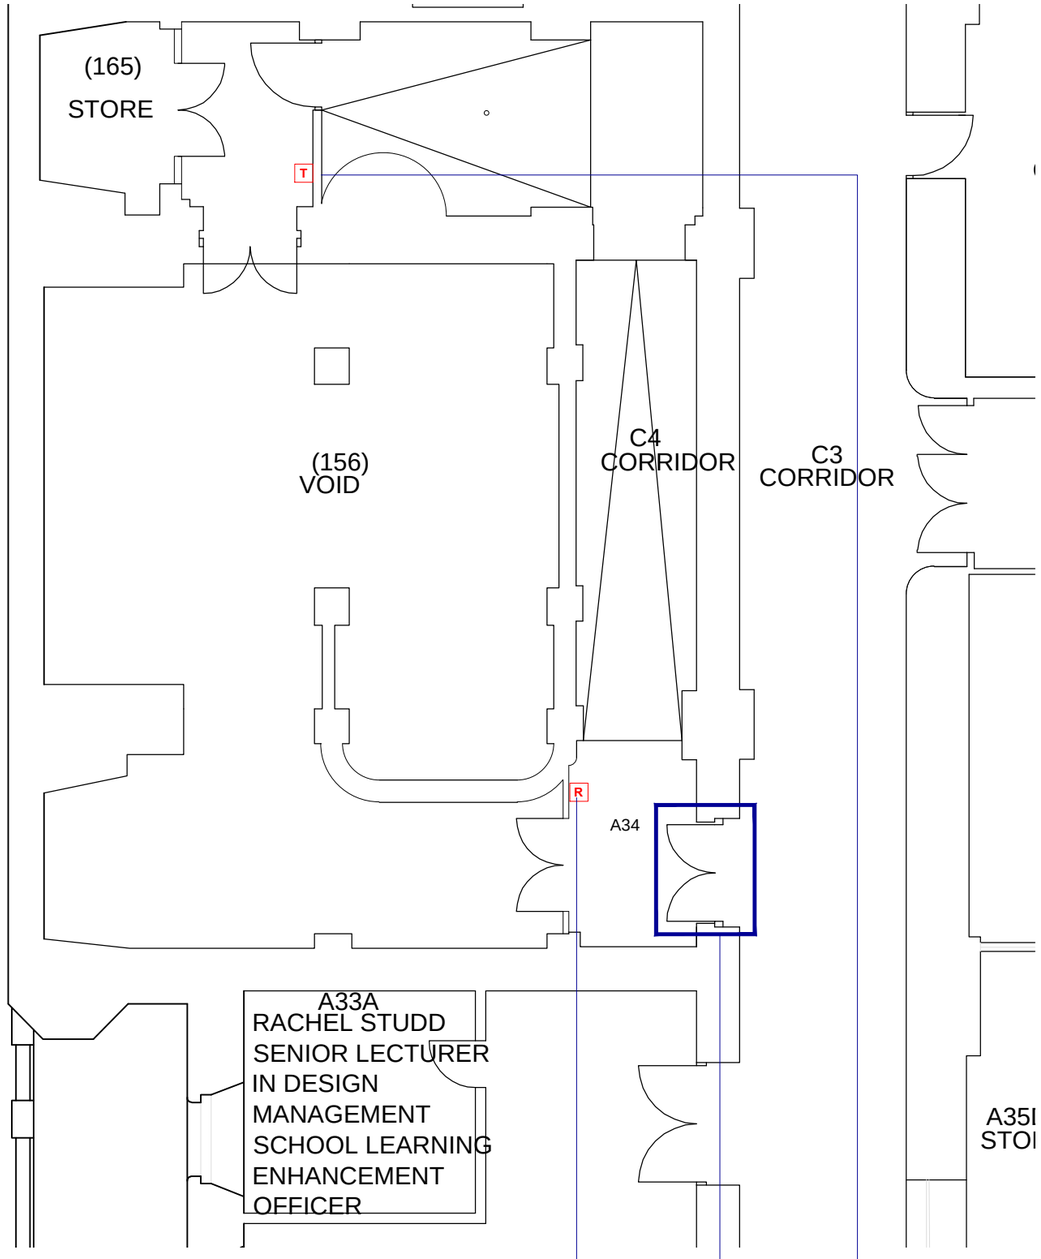

Ground Floor Layout Plan
PROPOSED Detail Corridor C4 (Sackville Street)

1:50 @ A1

Ref 6.31 **Ref 6.31A** **Ref 6.28**

30 minute Fire Resistant Construction maintained around refuge lobby. Areas above ceilings to be accessed & any breaches above made good.

Revision	Description	Date	Drawn	Checked
-	First Issue. Issued for Comment/Approval.			

PLANNING APPLICATION

Halliday Meecham Architects Limited
111 Piccadilly, Manchester M1 2HY
t: +44 (0)161 661 5566
f: +44 (0)161 661 5567
e: hma@hallidaymeecham.com
w: www.hallidaymeecham.com


architecture
interior design
space planning
urban planning
project management
planning supervisors

Halliday Meecham


Client:	University of Manchester
Project:	Fire Precautions
Phase / Location:	(Phase 3) Sackville Building
Drawing:	Mezzanine Ground Floor Layout Plan & Ground Floor Extract PROPOSED

Scale @ A1	Scale @ A3	Date:	Drawn:	Checked:	Job No.	Drawing No.	Revision
1:50	1:100	28.08.12	JAK	SB	4144	SSB-(P3)-(2-) 102	-

© Copyright: All rights reserved. This drawing must not be reproduced without permission.
Do not scale from this drawing. All dimension are in millimetres unless otherwise stated.
Any discrepancies should be reported to the Architect.

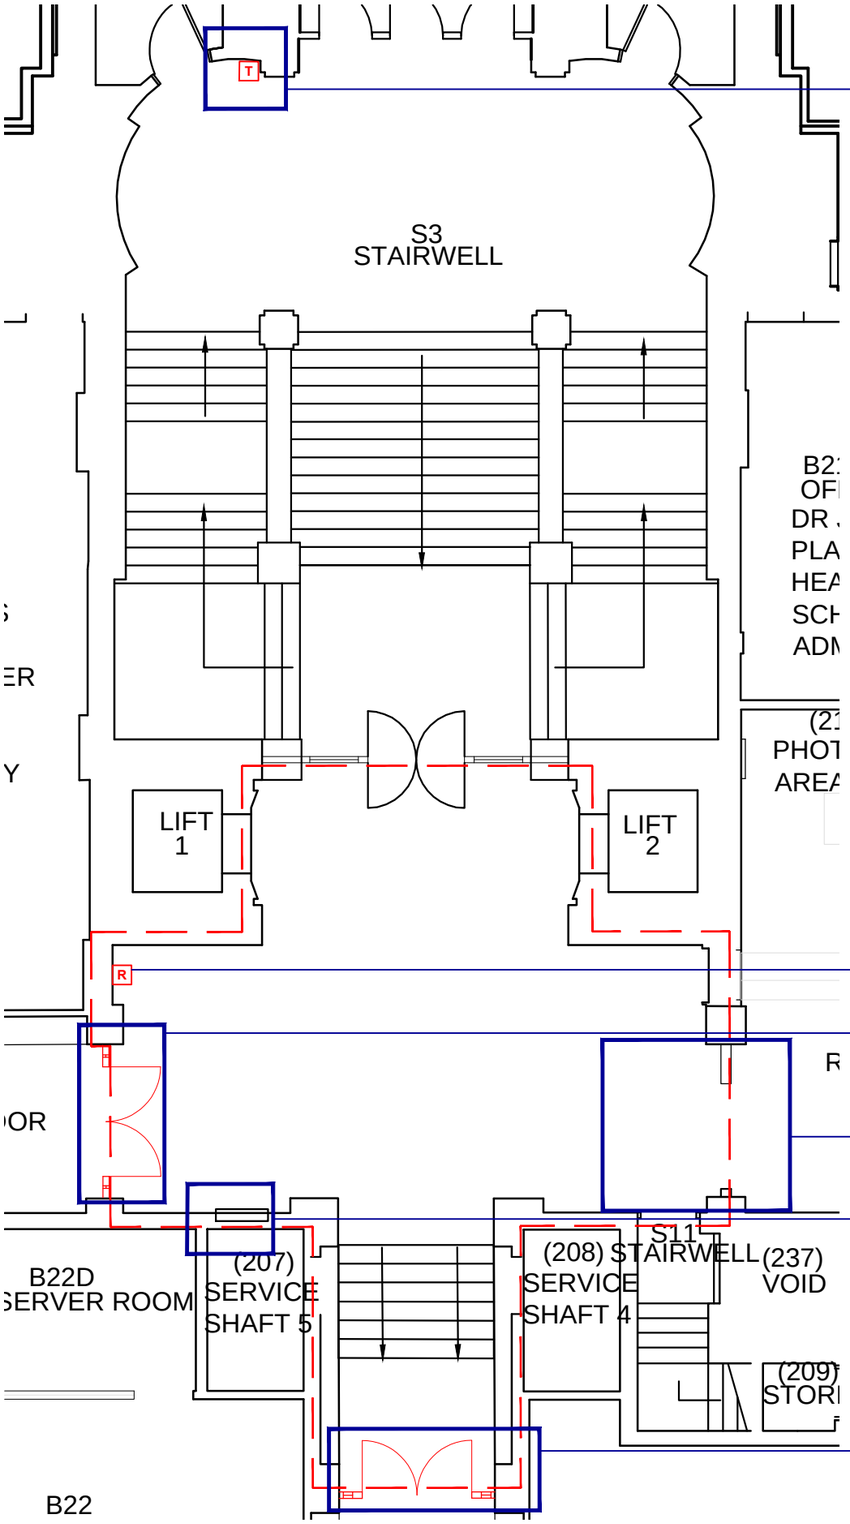

First Floor Layout Plan
PROPOSED Detail Stairwell S3 (Whitworth Street)
1:50 @ A1

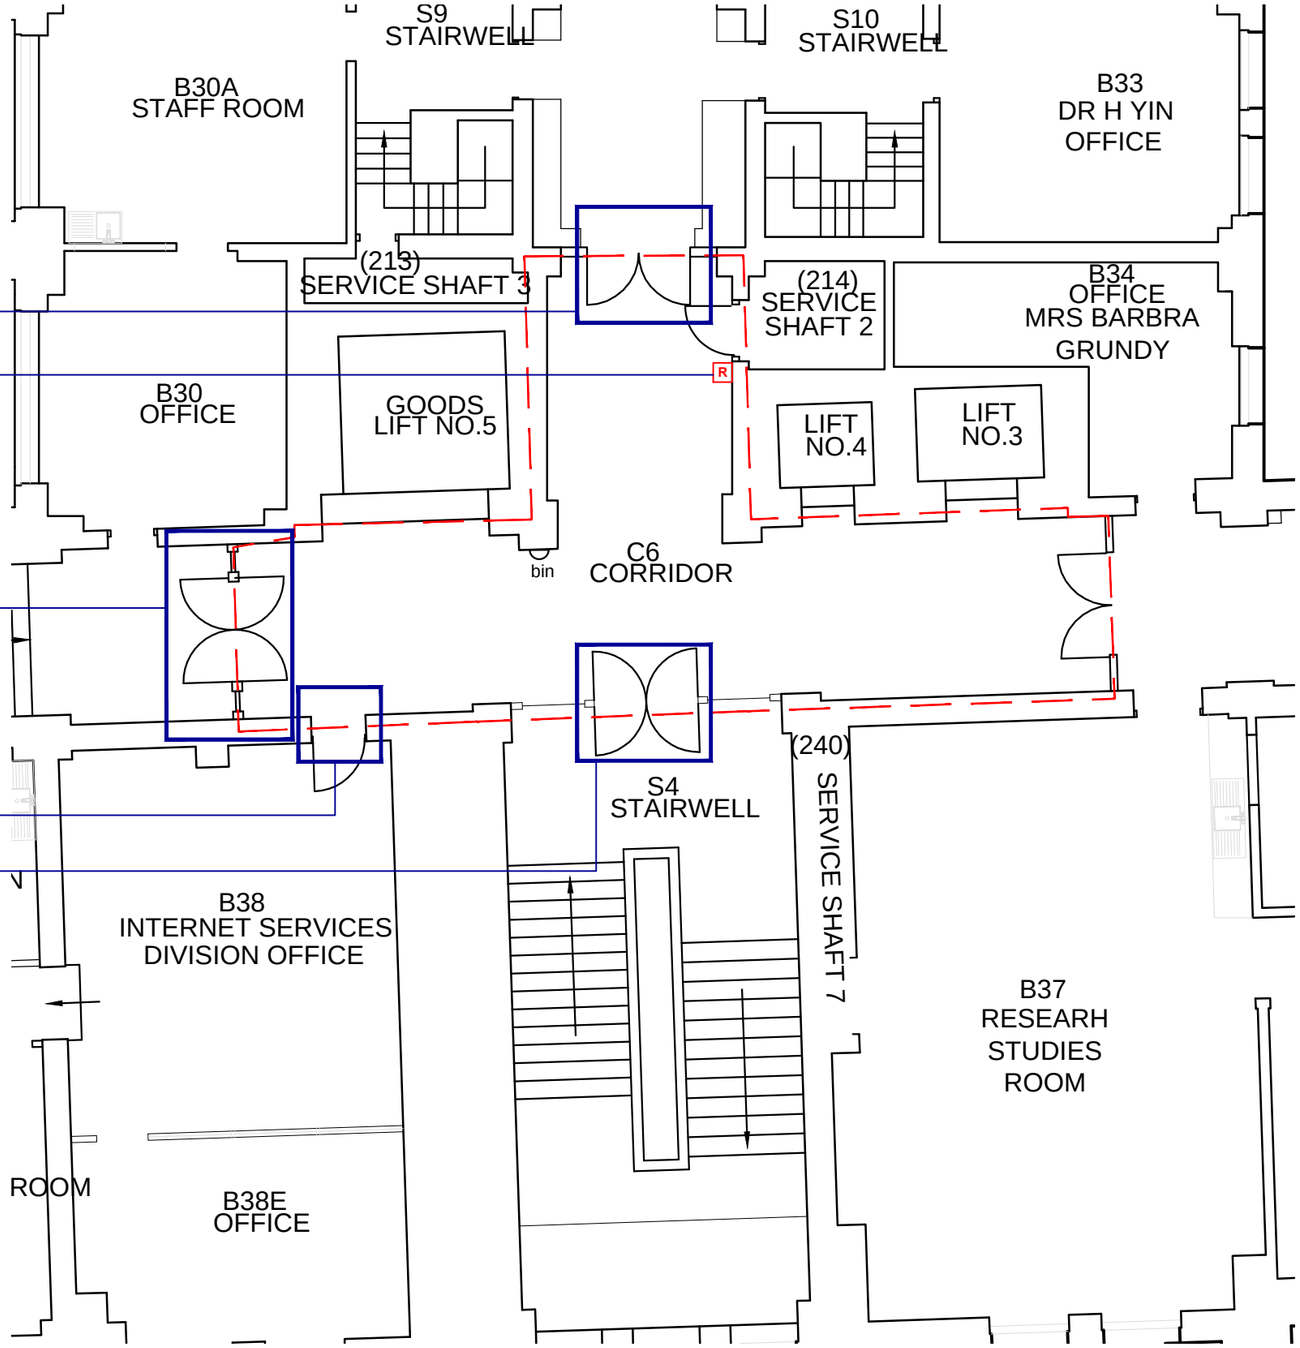

First Floor Layout Plan
PROPOSED Detail Stairwell S4 (Granby Row)
1:50 @ A1

30 minute Fire Resistant Construction maintained around refuge lobby. Areas above ceilings to be accessed & any breaches above made good.

Revision	Description	Date	Drawn	Checked
A	New screens identified. Marshall phone 6.24 relocated.	7.01.13	SB	HJR
-	First Issue. Issued for Comment/Approval.			

PLANNING APPLICATION

Halliday Meecham Architects Limited
111 Piccadilly, Manchester M1 2HY
t: +44 (0)161 661 5566
f: +44 (0)161 661 5567
e: hma@hallidaymeecham.com
w: www.hallidaymeecham.com


architecture
interior design
space planning
urban planning
project management
planning supervisors


Halliday Meecham

Client:	University of Manchester
Project:	Fire Precautions
Phase / Location:	(Phase 3) Sackville Building
Drawing:	First Floor Layout Plan (B) PROPOSED

Scale @ A1	Scale @ A3	Date:	Drawn:	Checked:	Job No.	Drawing No.	Revision
1:50	1:100	28.08.12	JAK	SB	4144	SSB-(P3)-(2-) 103	A

© Copyright: All rights reserved. This drawing must not be reproduced without permission.
Do not scale from this drawing. All dimension are in millimetres unless otherwise stated.
Any discrepancies should be reported to the Architect.

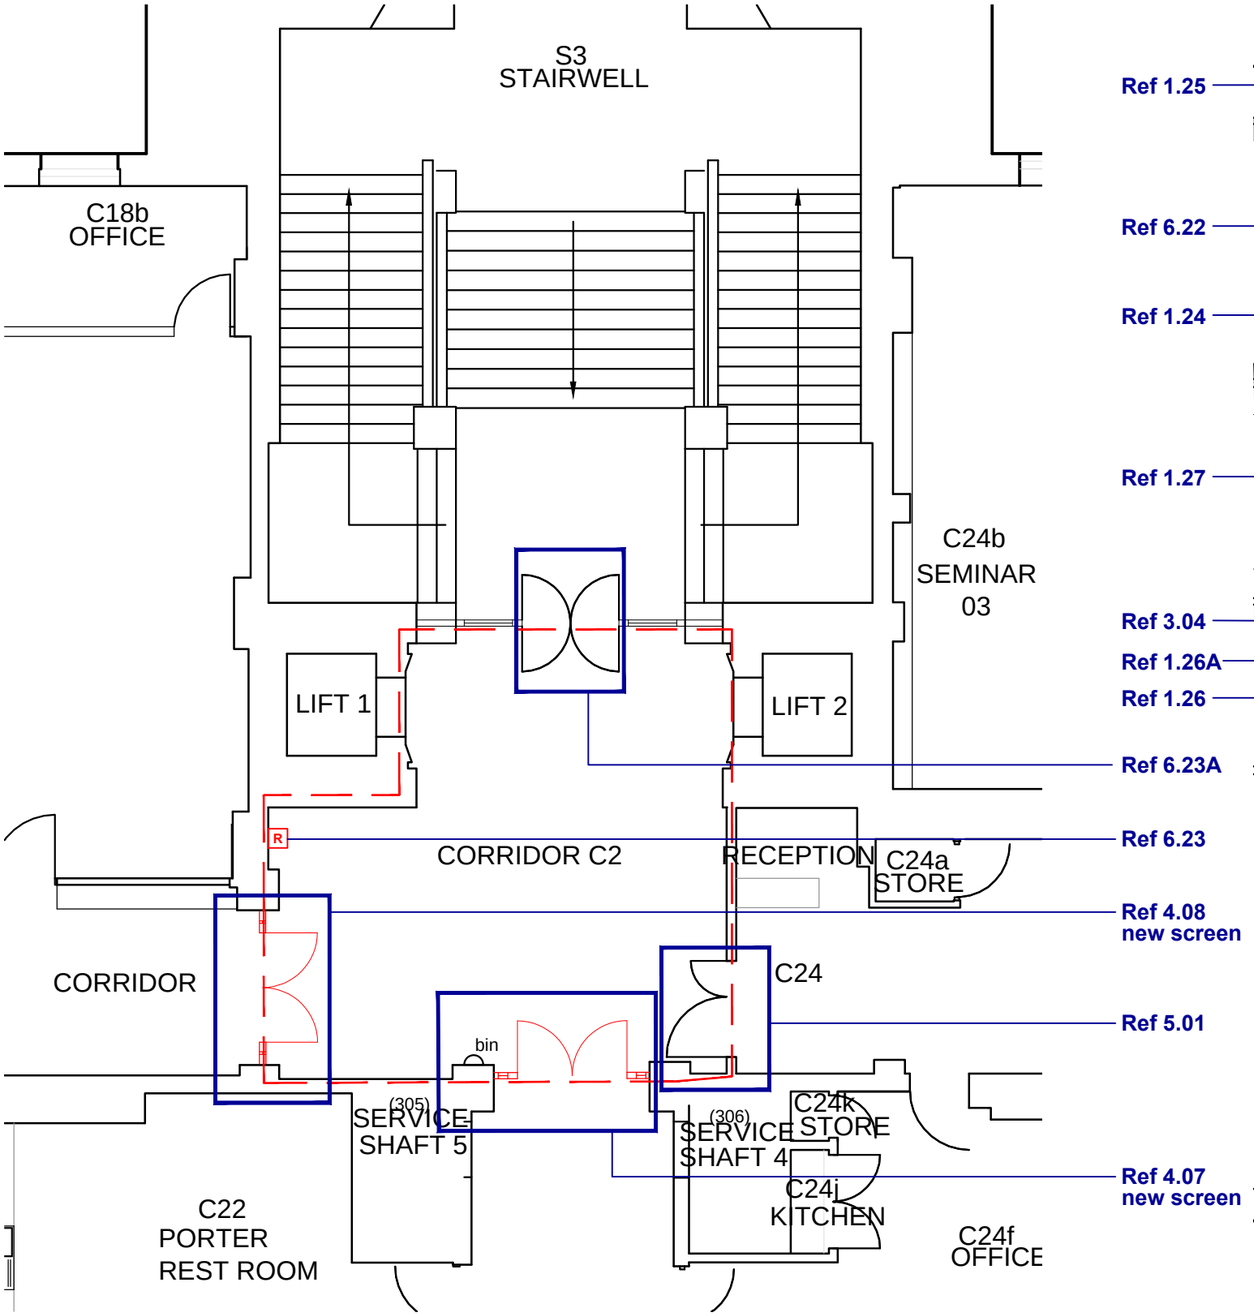

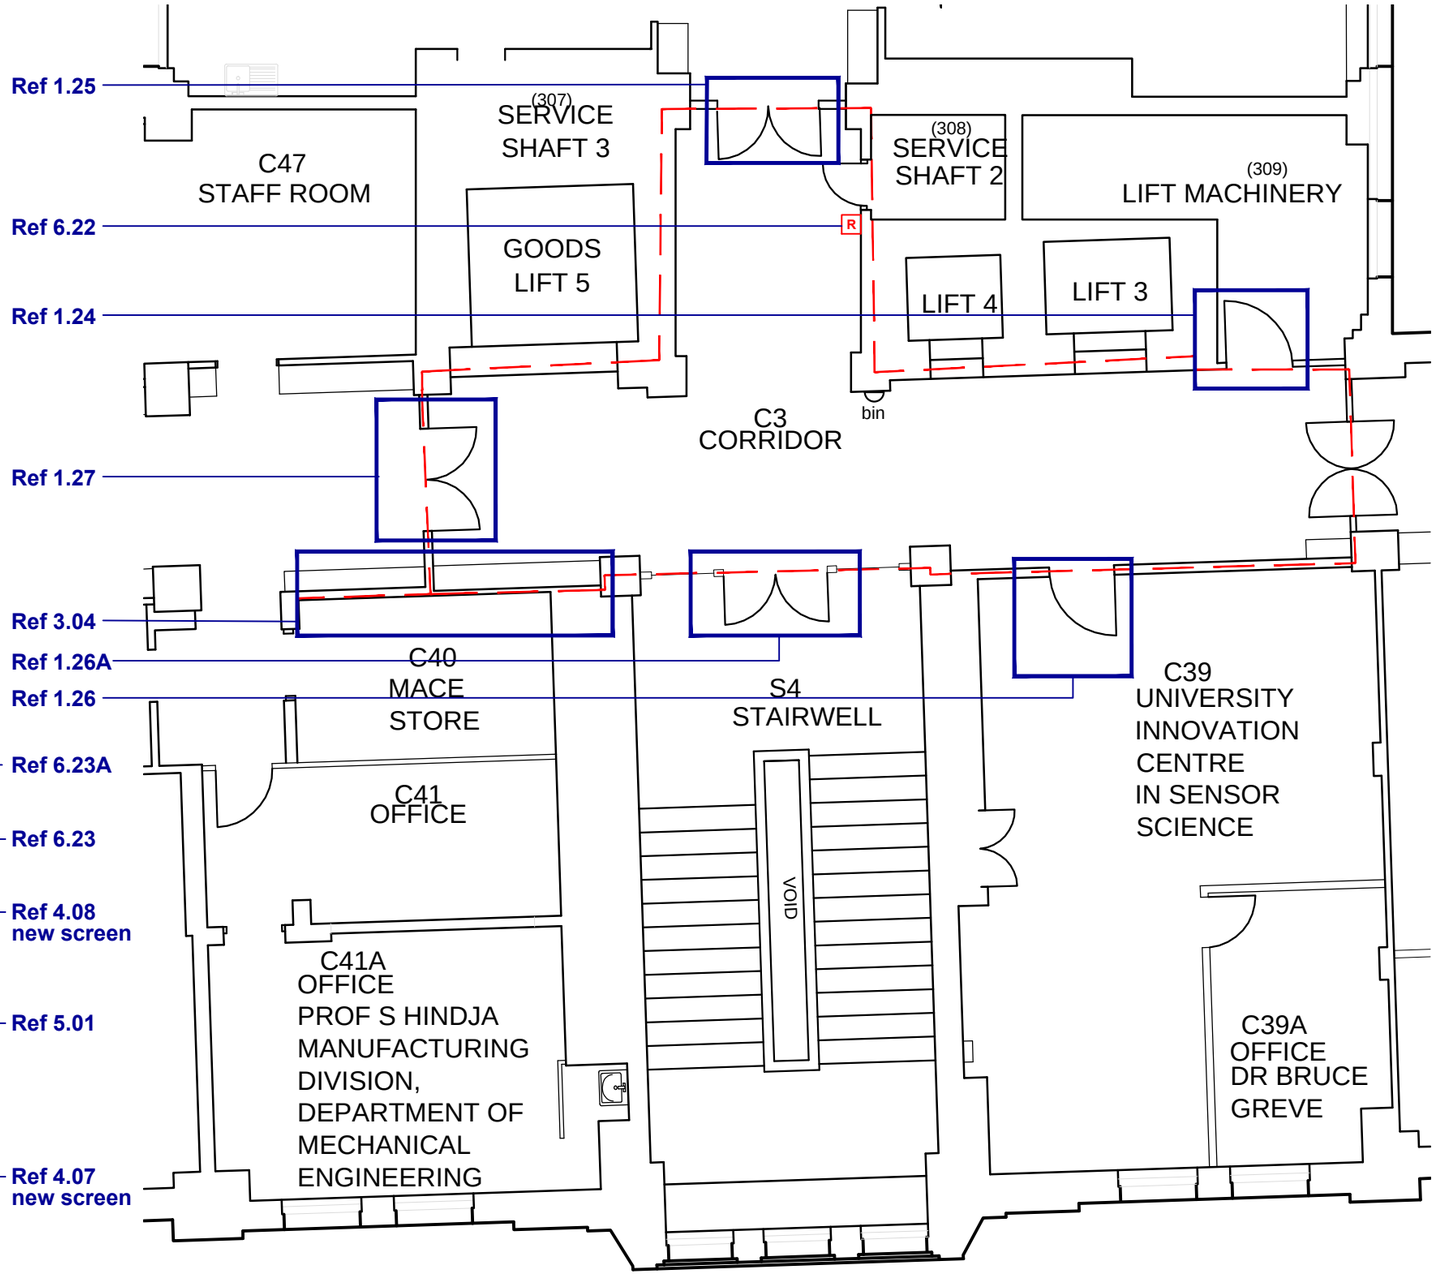

Second Floor Layout Plan
PROPOSED Detail Stairwell S3 (Whitworth Street)

1:50 @ A1

30 minute Fire Resistant Construction maintained around refuge lobby. Areas above ceilings to be accessed & any breaches above made good.

Second Floor Layout Plan
PROPOSED Detail Stairwell S4 (Granby Row)

1:50 @ A1

Revision	Description	Date	Drawn	Checked
A	New screens & 1.26A repair identified.	7.01.13	SB	HJR
-	First Issue. Issued for Comment/Approval.			
	PLANNING APPLICATION			

Halliday Meecham Architects Limited
111 Piccadilly, Manchester M1 2HY
t: +44 (0)161 661 5566
f: +44 (0)161 661 5567
e: hma@hallidaymeecham.com
w: www.hallidaymeecham.com


architecture
interior design
space planning
urban planning
project management
planning supervisors

Halliday Meecham

Client:	University of Manchester
Project:	Fire Precautions
Phase / Location:	(Phase 3) Sackville Building
Drawing:	Second Floor Layout Plan (C) PROPOSED


Scale @ A1	Scale @ A3	Date:	Drawn:	Checked:	Job No.	Drawing No.	Revision
1:50	1:100	28.08.12	JAK	SB	4144	SSB-(P3)-(2-) 104	A

© Copyright: All rights reserved. This drawing must not be reproduced without permission.
Do not scale from this drawing. All dimension are in millimetres unless otherwise stated.
Any discrepancies should be reported to the Architect.

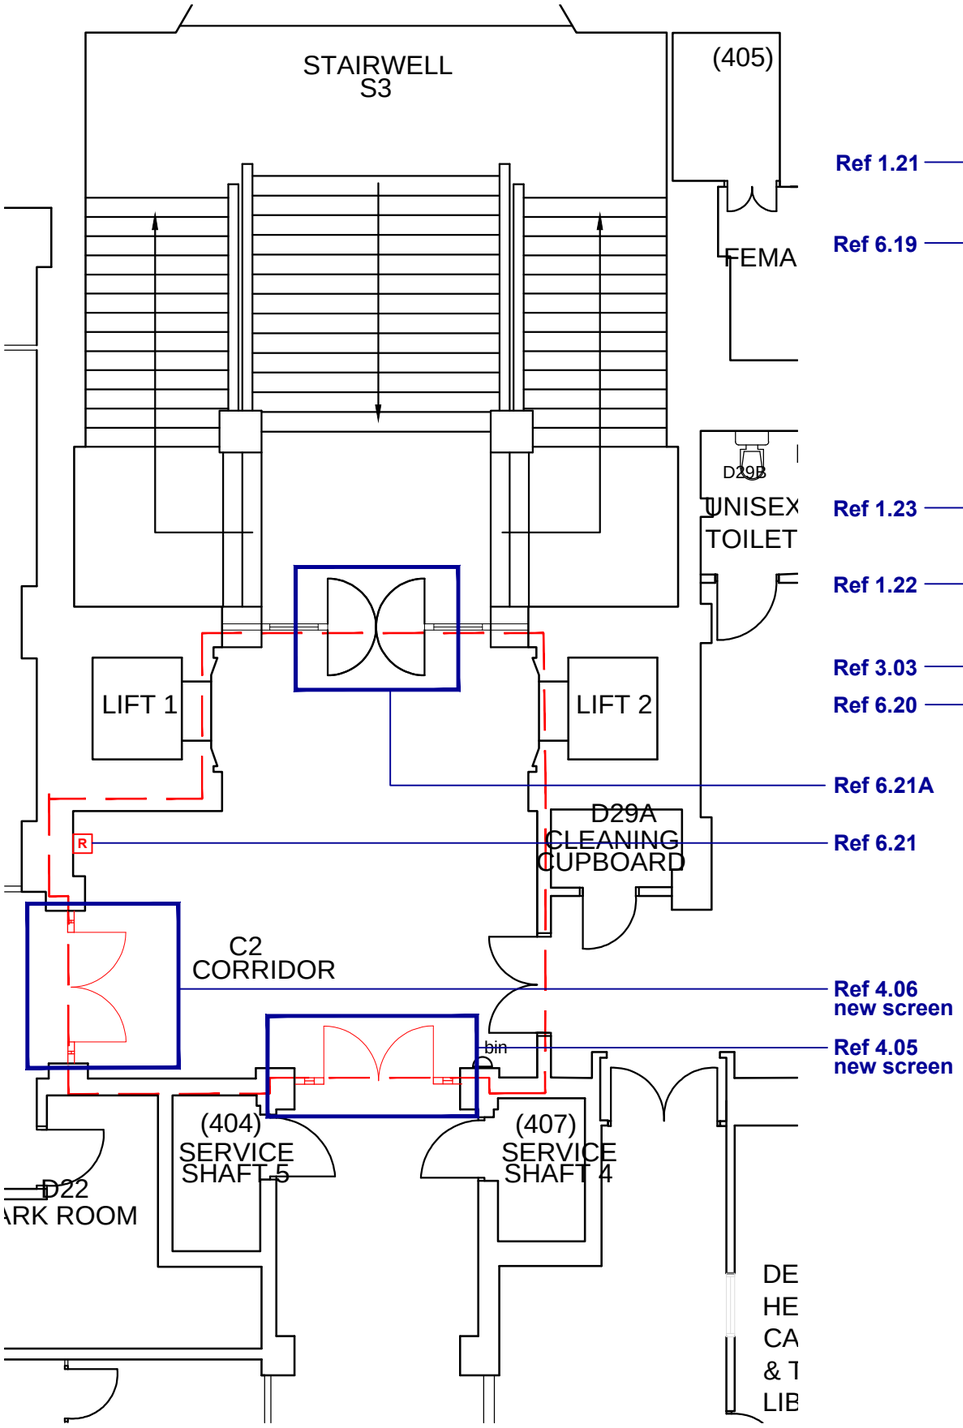

Third Floor Layout Plan
PROPOSED Detail Stairwell S3 (Whitworth Street)

1:50 @ A1

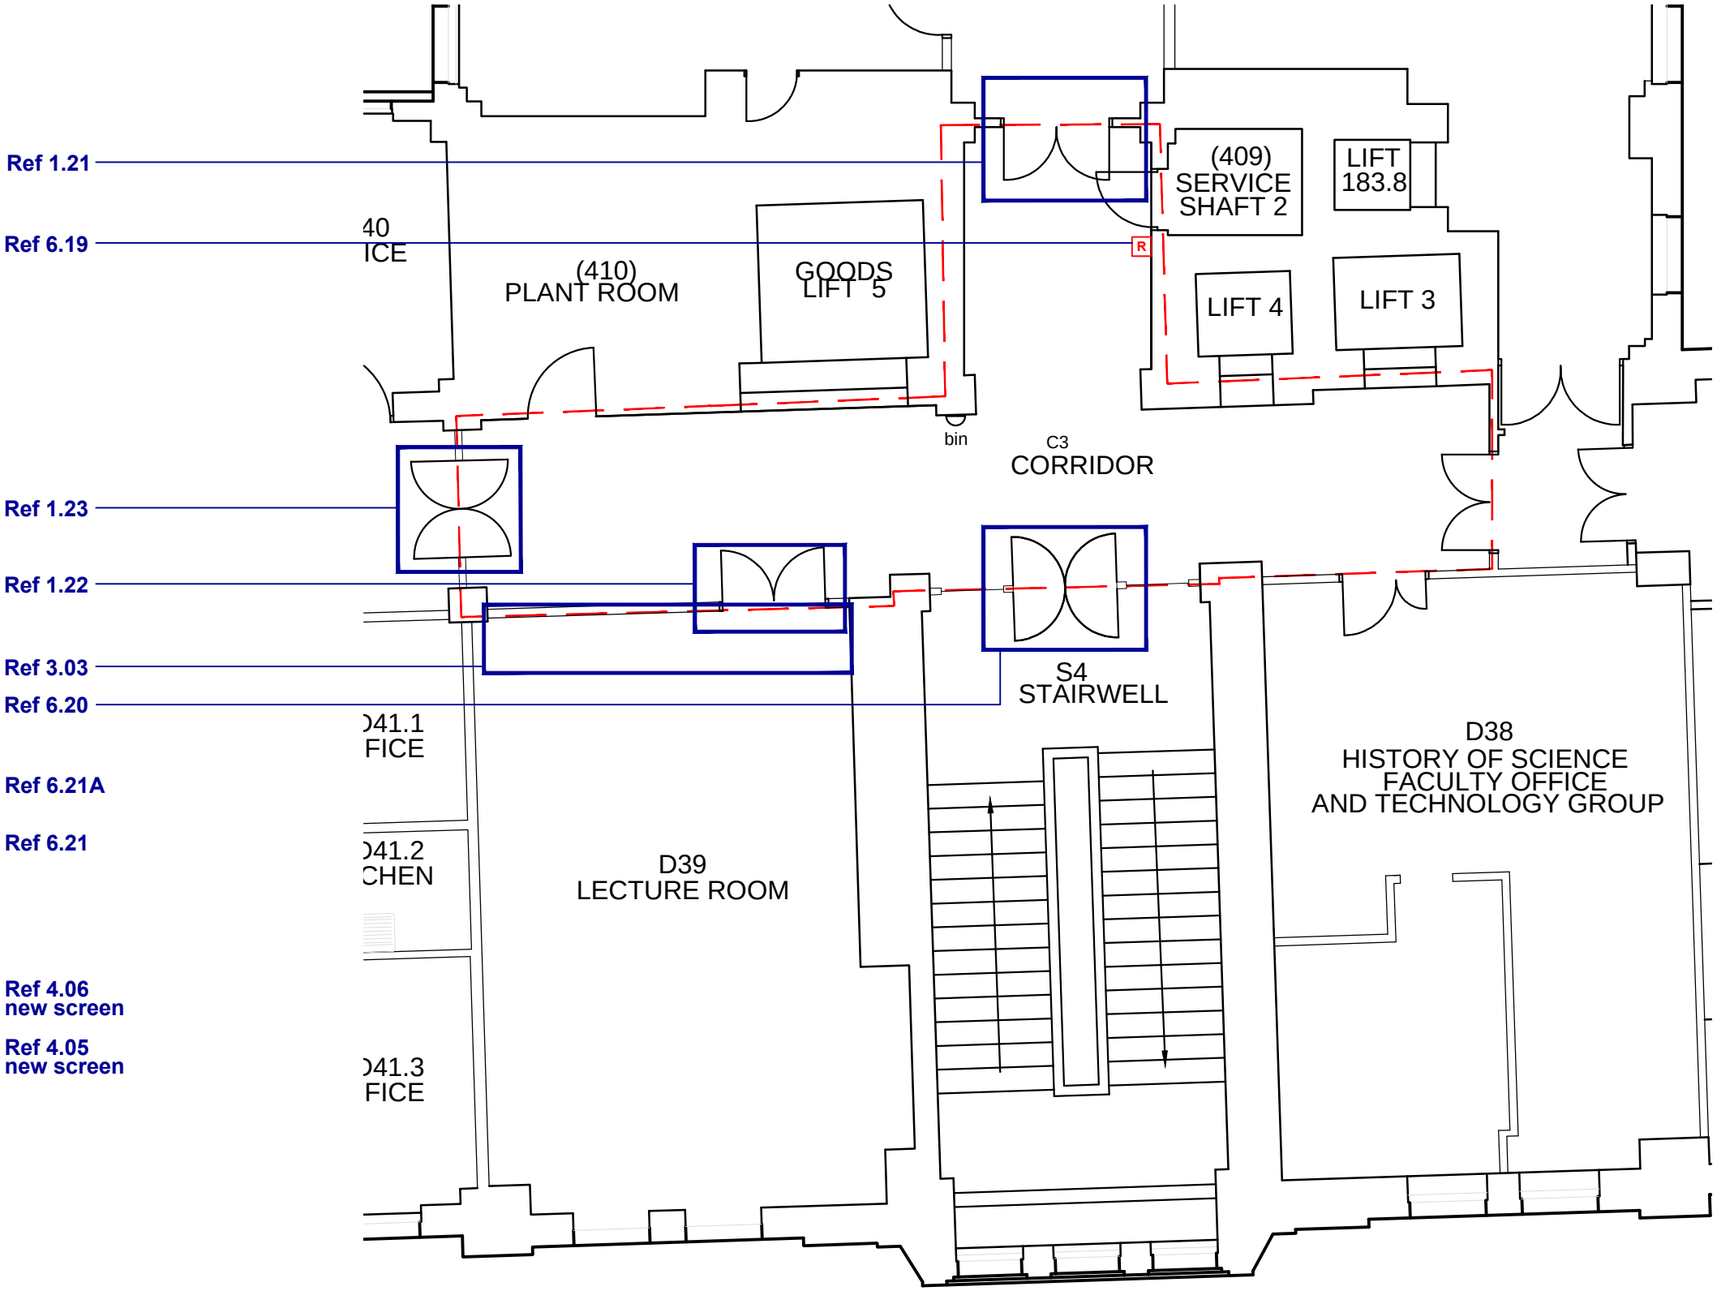

Third Floor Layout Plan
PROPOSED Detail Stairwell S4 (Granby Row)

1:50 @ A1

30 minute Fire Resistant Construction maintained around refuge lobby. Areas above ceilings to be accessed & any breaches above made good.

Revision	Description	Date	Drawn	Checked
A	New screens identified.	7.01.13	SB	HJR
-	First Issue. Issued for Comment/Approval.			
	PLANNING APPLICATION			

Halliday Meecham Architects Limited
111 Piccadilly, Manchester M1 2HY
t: +44 (0)161 661 5566
f: +44 (0)161 661 5567
e: hma@hallidaymeecham.com
w: www.hallidaymeecham.com


architecture
interior design
space planning
urban planning
project management
planning supervisors


Halliday Meecham

Client:	University of Manchester
Project:	Fire Precautions
Phase / Location:	(Phase 3) Sackville Building
Drawing:	Third Floor Layout Plan (D) PROPOSED

Scale @ A1	Scale @ A3	Date:	Drawn:	Checked:	Job No.	Drawing No.	Revision
1:50	1:100	28.08.12	JAK	SB	4144	SSB-(P3)-(2-) 105	A

© Copyright: All rights reserved. This drawing must not be reproduced without permission.
Do not scale from this drawing. All dimension are in millimetres unless otherwise stated.
Any discrepancies should be reported to the Architect.

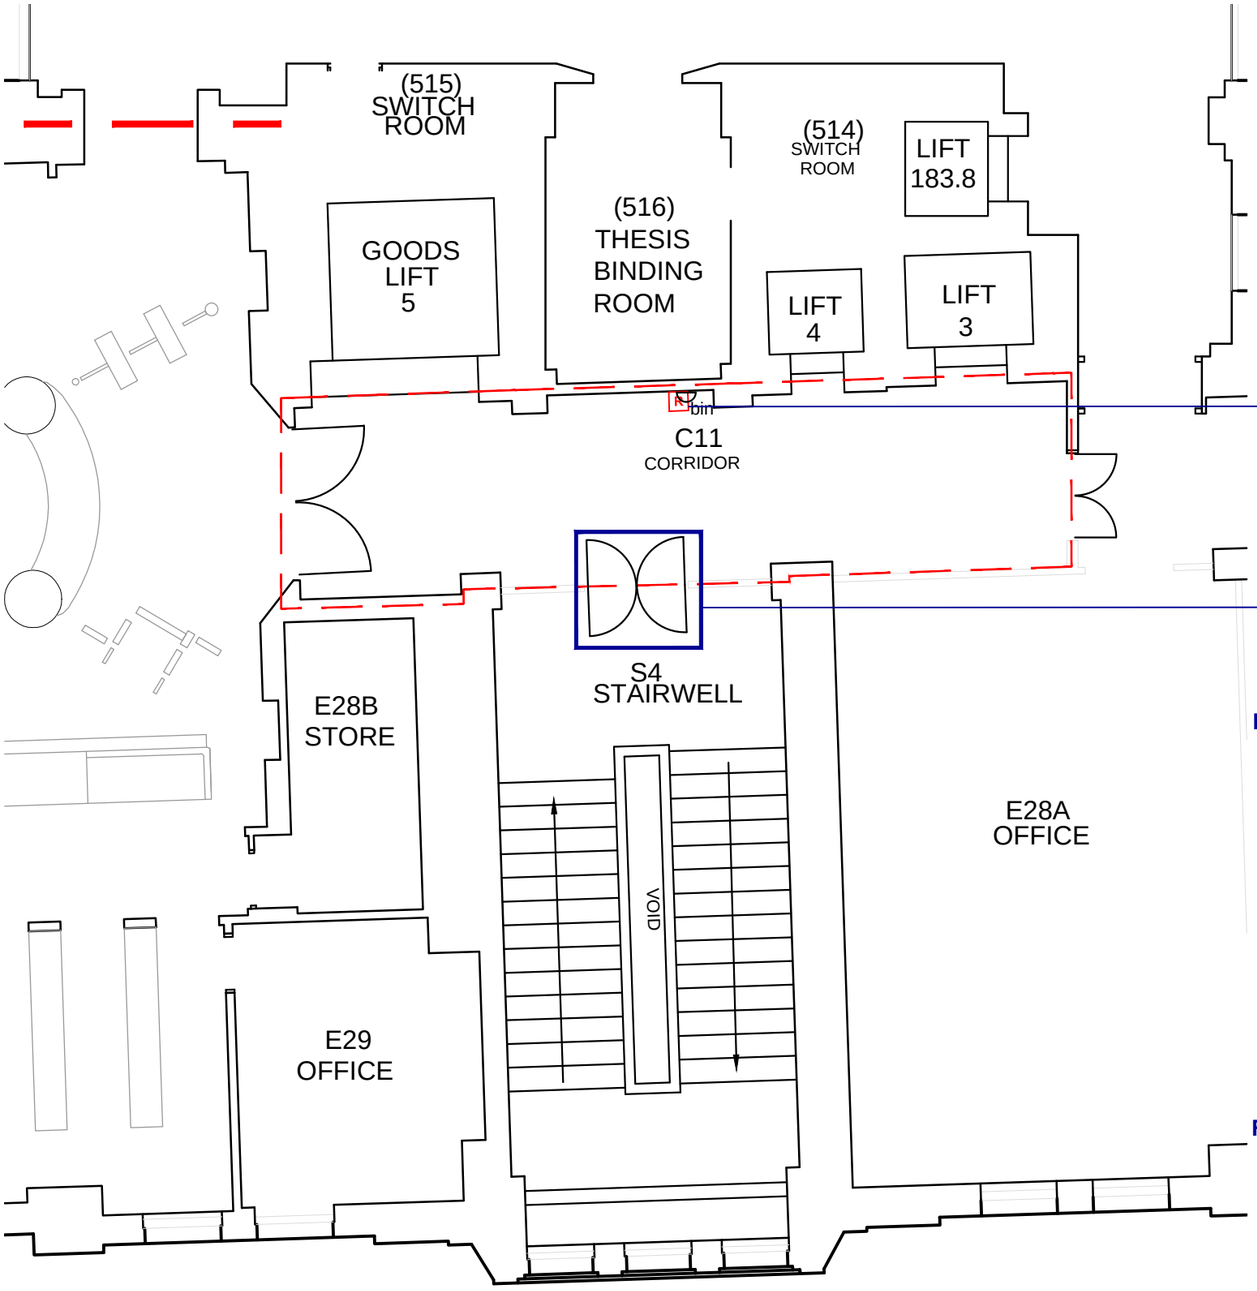

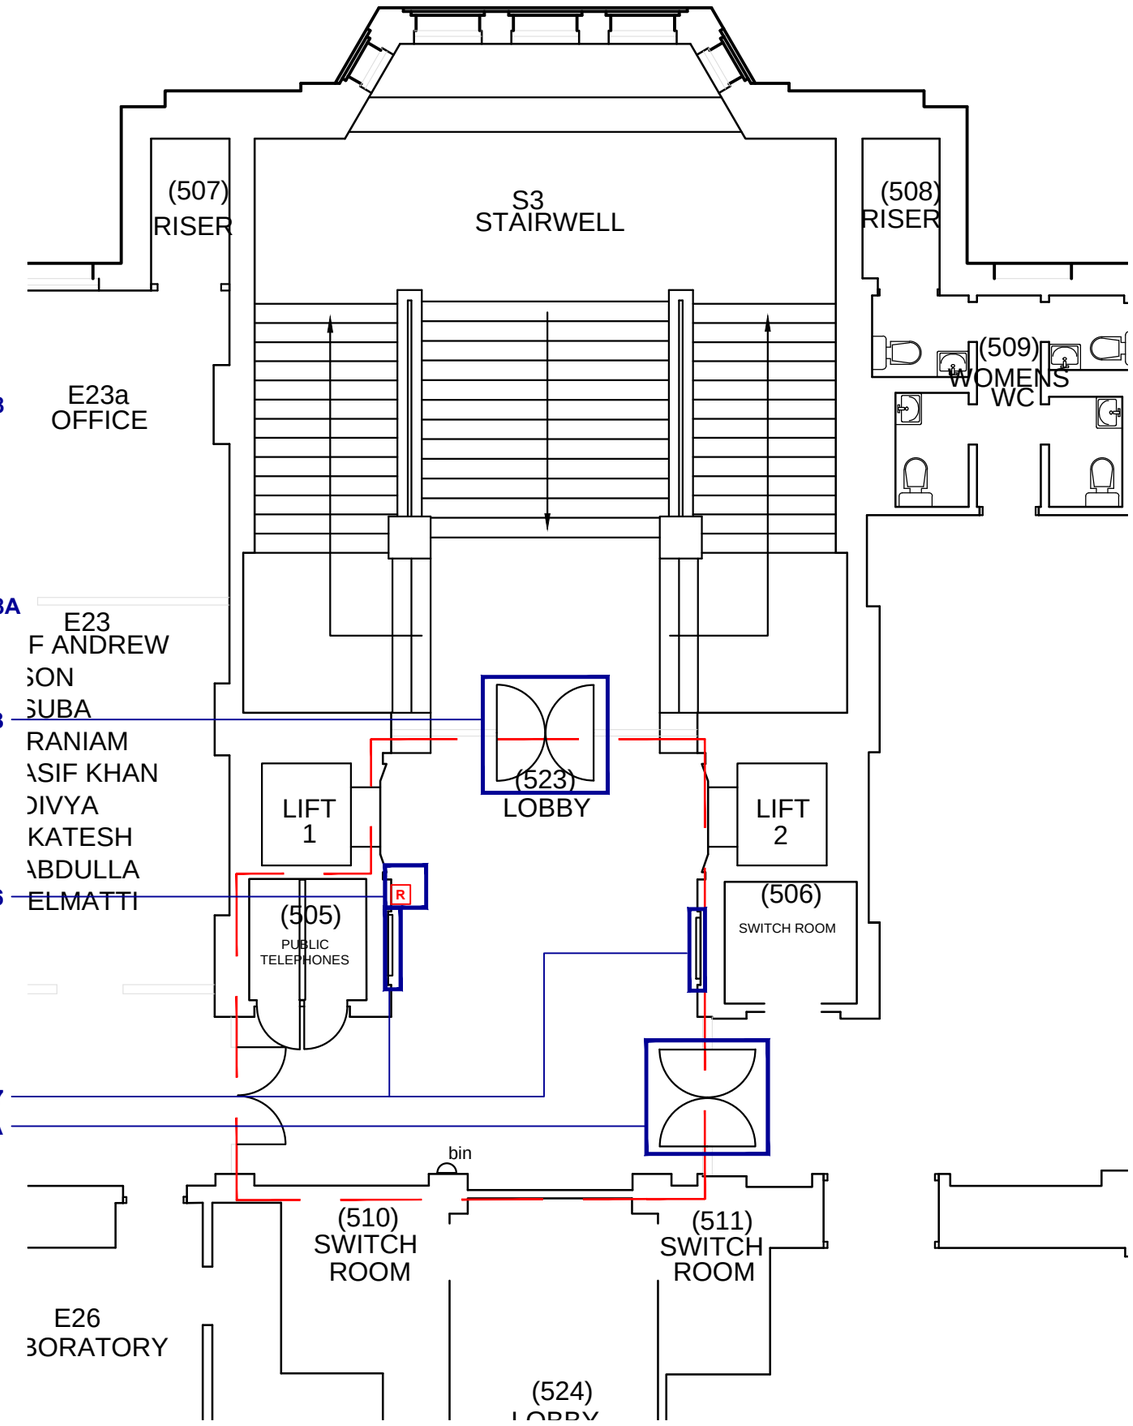

Fourth Floor Layout Plan
PROPOSED Detail Stairwell S4 (Granby Row)
1:50 @ A1

Fourth Floor Layout Plan
PROPOSED Detail Stairwell S3 (Whitworth Street)
1:50 @ A1

30 minute Fire Resistant Construction maintained around refuge lobby. Areas above ceilings to be accessed & any breaches above made good.

A	Door repair 6.18A added. Refuge call point 6.16 repositioned.	7.01.13	SB	HJR
-	First Issue. Issued for Comment/Approval.			

PLANNING APPLICATION

Revision	Description	Date	Drawn	Checked

Halliday Meecham Architects Limited
111 Piccadilly, Manchester M1 2HY
t: +44 (0)161 661 5566
f: +44 (0)161 661 5567
e: hma@hallidaymeecham.com
w: www.hallidaymeecham.com


architecture
interior design
space planning
urban planning
project management
planning supervisors

Halliday Meecham

Client:	University of Manchester
Project:	Fire Precautions
Phase / Location:	(Phase 3) Sackville Building
Drawing:	Fourth Floor Layout Plan (E) PROPOSED

Scale @ A1	Scale @ A3	Date:	Drawn:	Checked:	Job No.	Drawing No.	Revision
1:50	1:100	28.08.12	JAK	SB	4144	SSB-(P3)-(2-) 106	A

© Copyright: All rights reserved. This drawing must not be reproduced without permission.
Do not scale from this drawing. All dimension are in millimetres unless otherwise stated.
Any discrepancies should be reported to the Architect.

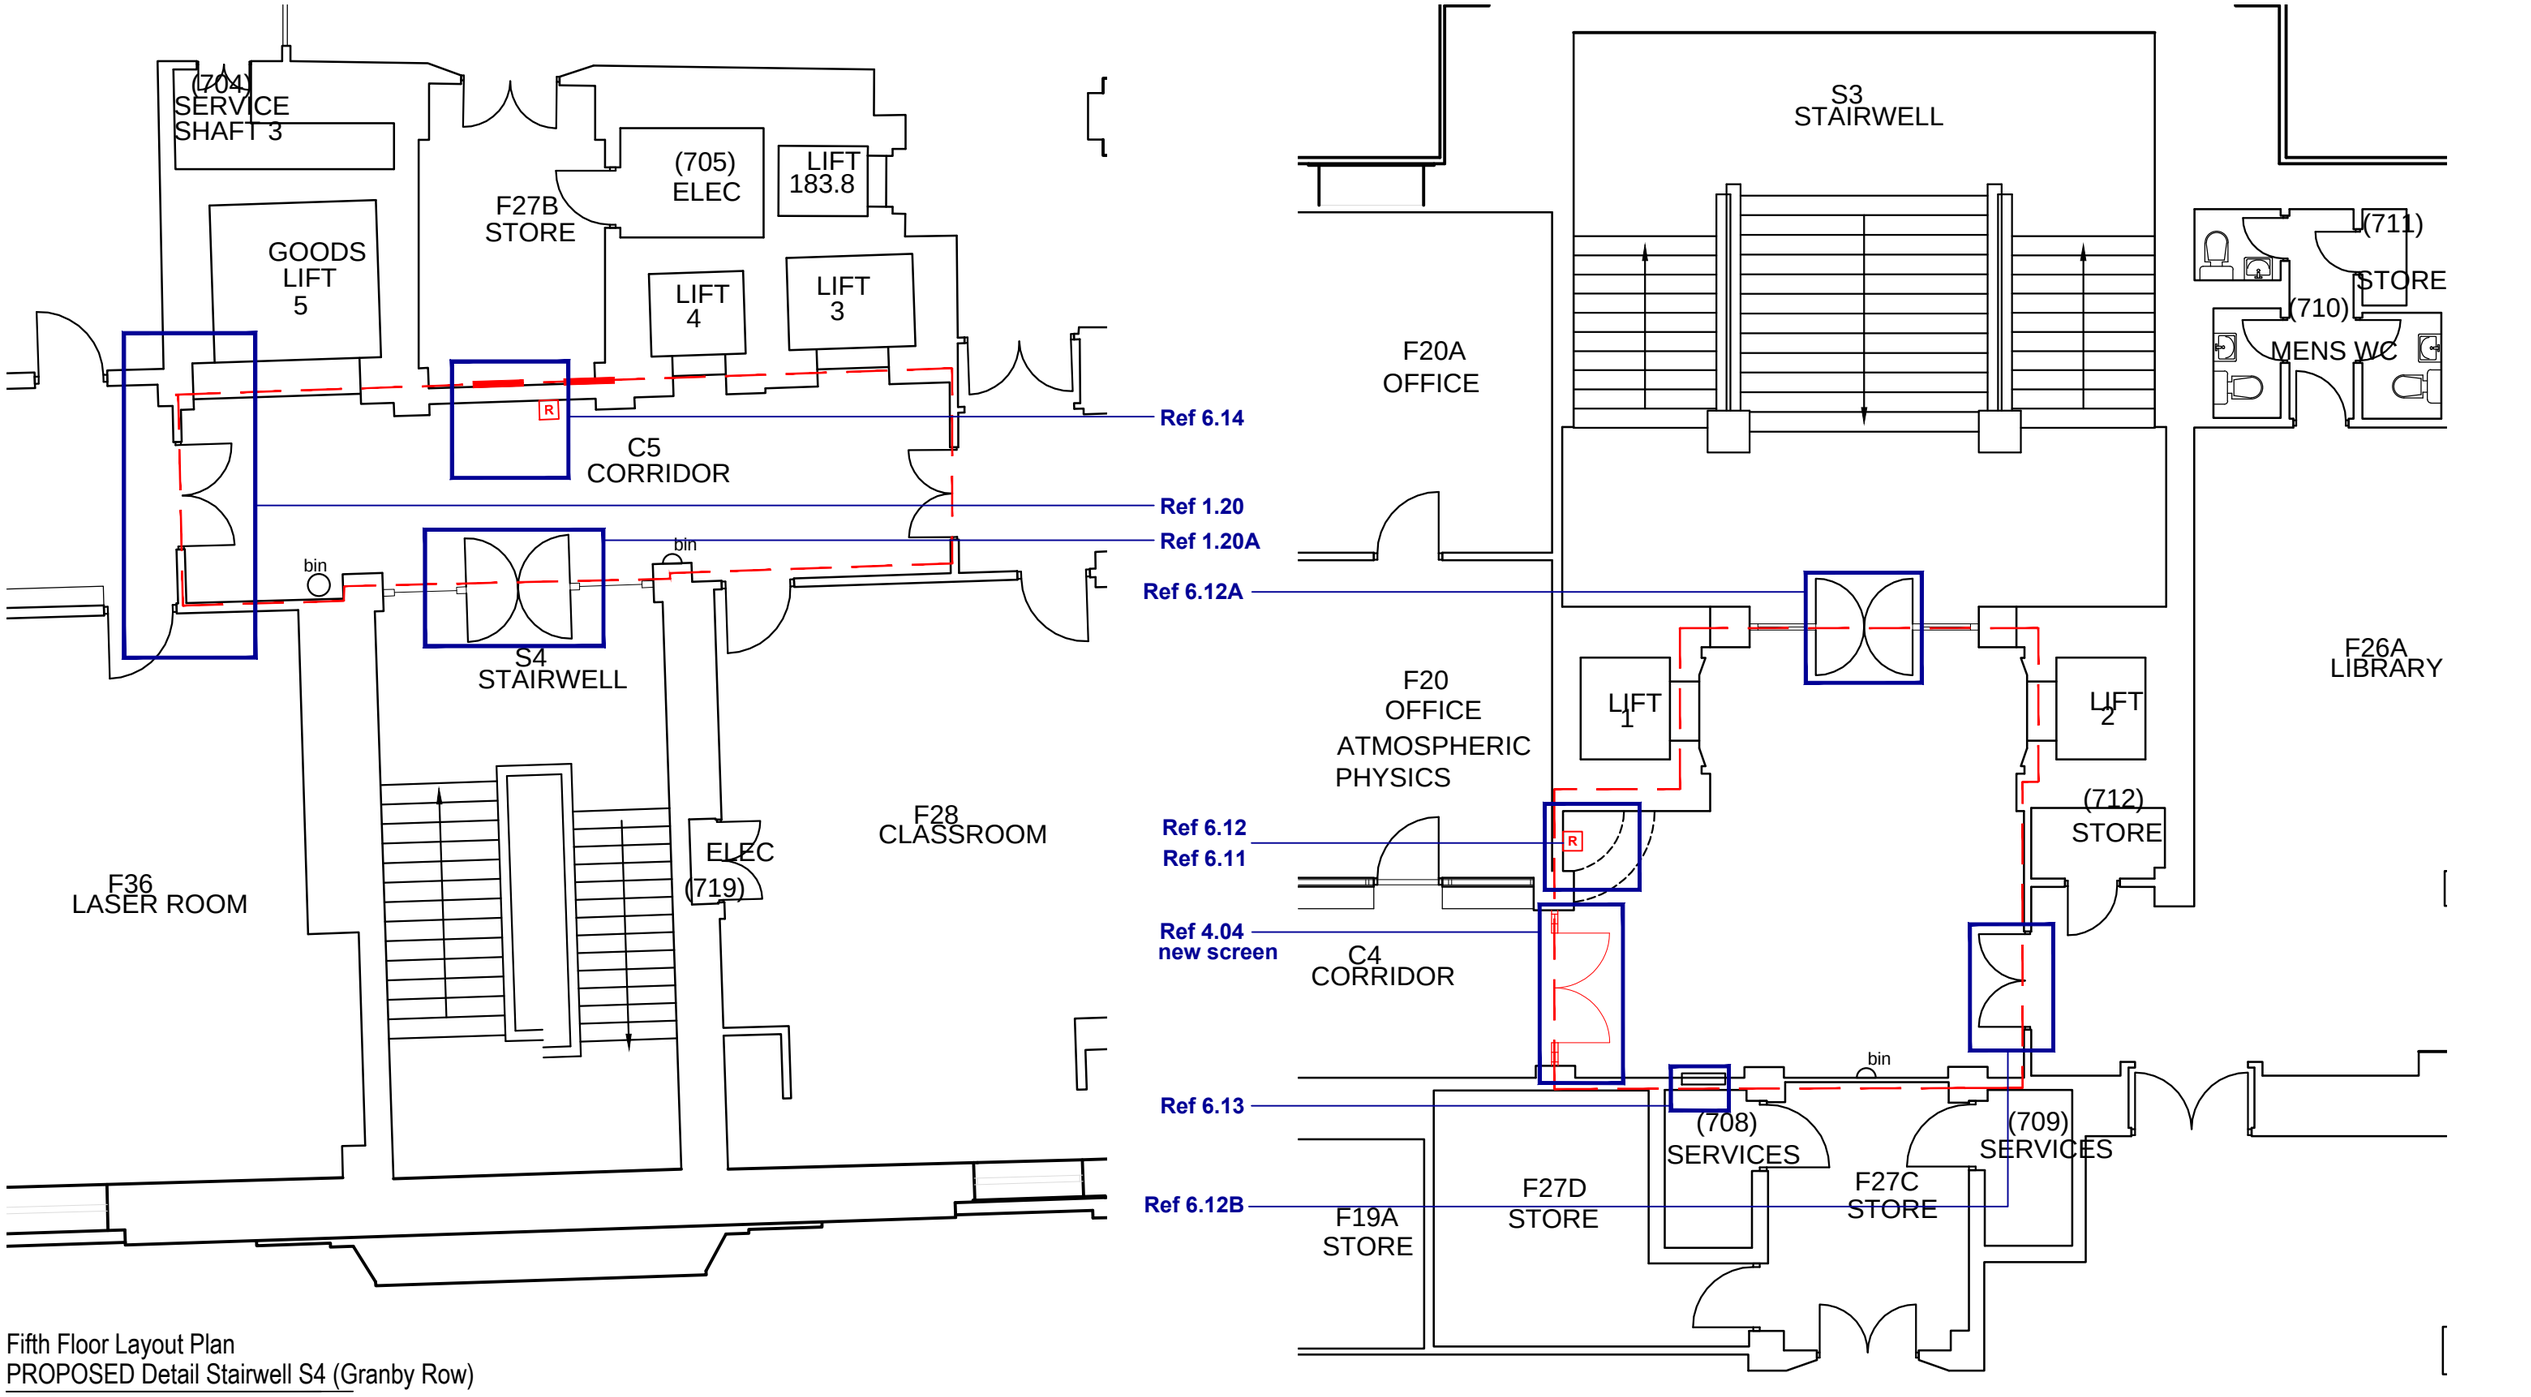

Fifth Floor Layout Plan
PROPOSED Detail Stairwell S4 (Granby Row)
1:50 @ A1

30 minute Fire Resistant Construction maintained around refuge lobby. Areas above ceilings to be accessed & any breaches above made good.

Fifth Floor Layout Plan
PROPOSED Detail Stairwell S3 (Whitworth Street)
1:50 @ A1

Revision	Description	Date	Drawn	Checked
A	Door repair 1.12A & new screen 4.04 identified.	7.01.13	SB	HJR
-	First Issue. Issued for Comment/Approval.			
PLANNING APPLICATION				

Halliday Meecham Architects Limited
111 Piccadilly, Manchester M1 2HY
t: +44 (0)161 661 5566
f: +44 (0)161 661 5567
e: hma@hallidaymeecham.com
w: www.hallidaymeecham.com


architecture
interior design
space planning
urban planning
project management
planning supervisors

Halliday Meecham

Client:	University of Manchester
Project:	Fire Precautions
Phase / Location:	(Phase 3) Sackville Building
Drawing:	Fifth Floor Layout Plan (F) PROPOSED

Scale @ A1	Scale @ A3	Date:	Drawn:	Checked:	Job No.	Drawing No.	Revision
1:50	1:100	28.08.12	JAK	SB	4144	SSB-(P3)-(2-) 107	A


© Copyright: All rights reserved. This drawing must not be reproduced without permission.
Do not scale from this drawing. All dimension are in millimetres unless otherwise stated.
Any discrepancies should be reported to the Architect.

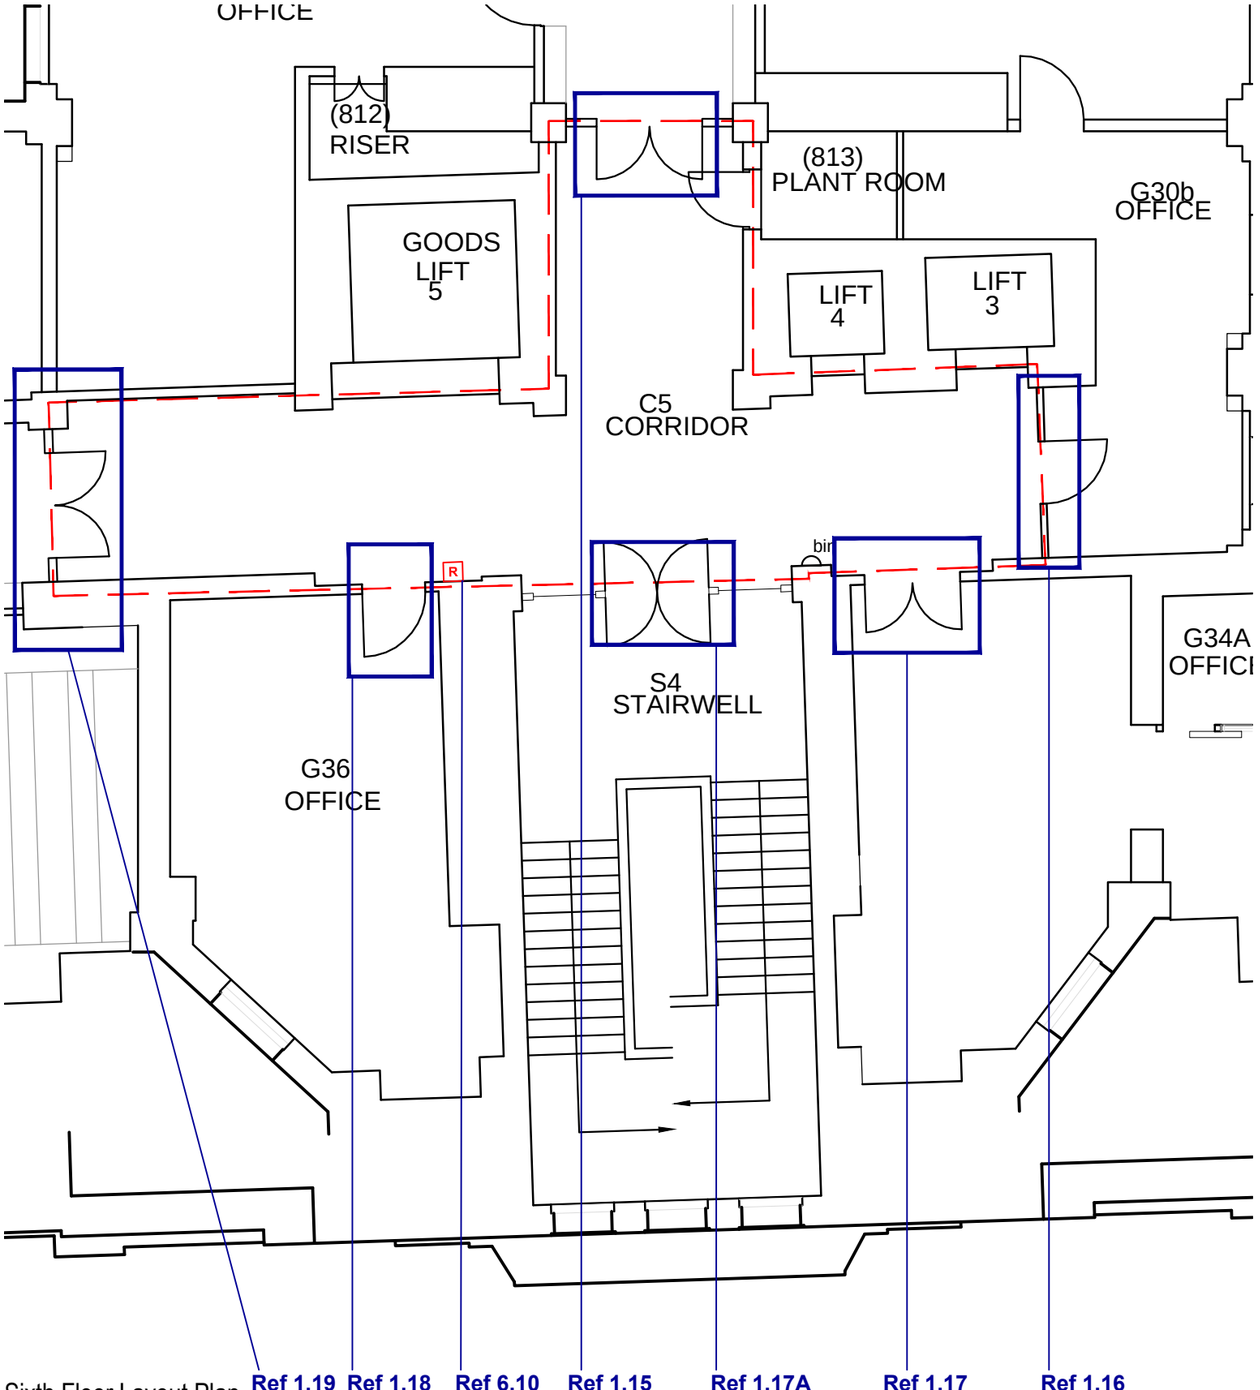

Sixth Floor Layout Plan
PROPOSED Detail Stairwell S4 (Granby Row)

1:50 @ A1

30 minute Fire Resistant Construction maintained around refuge lobby. Areas above ceilings to be accessed & any breaches above made good.

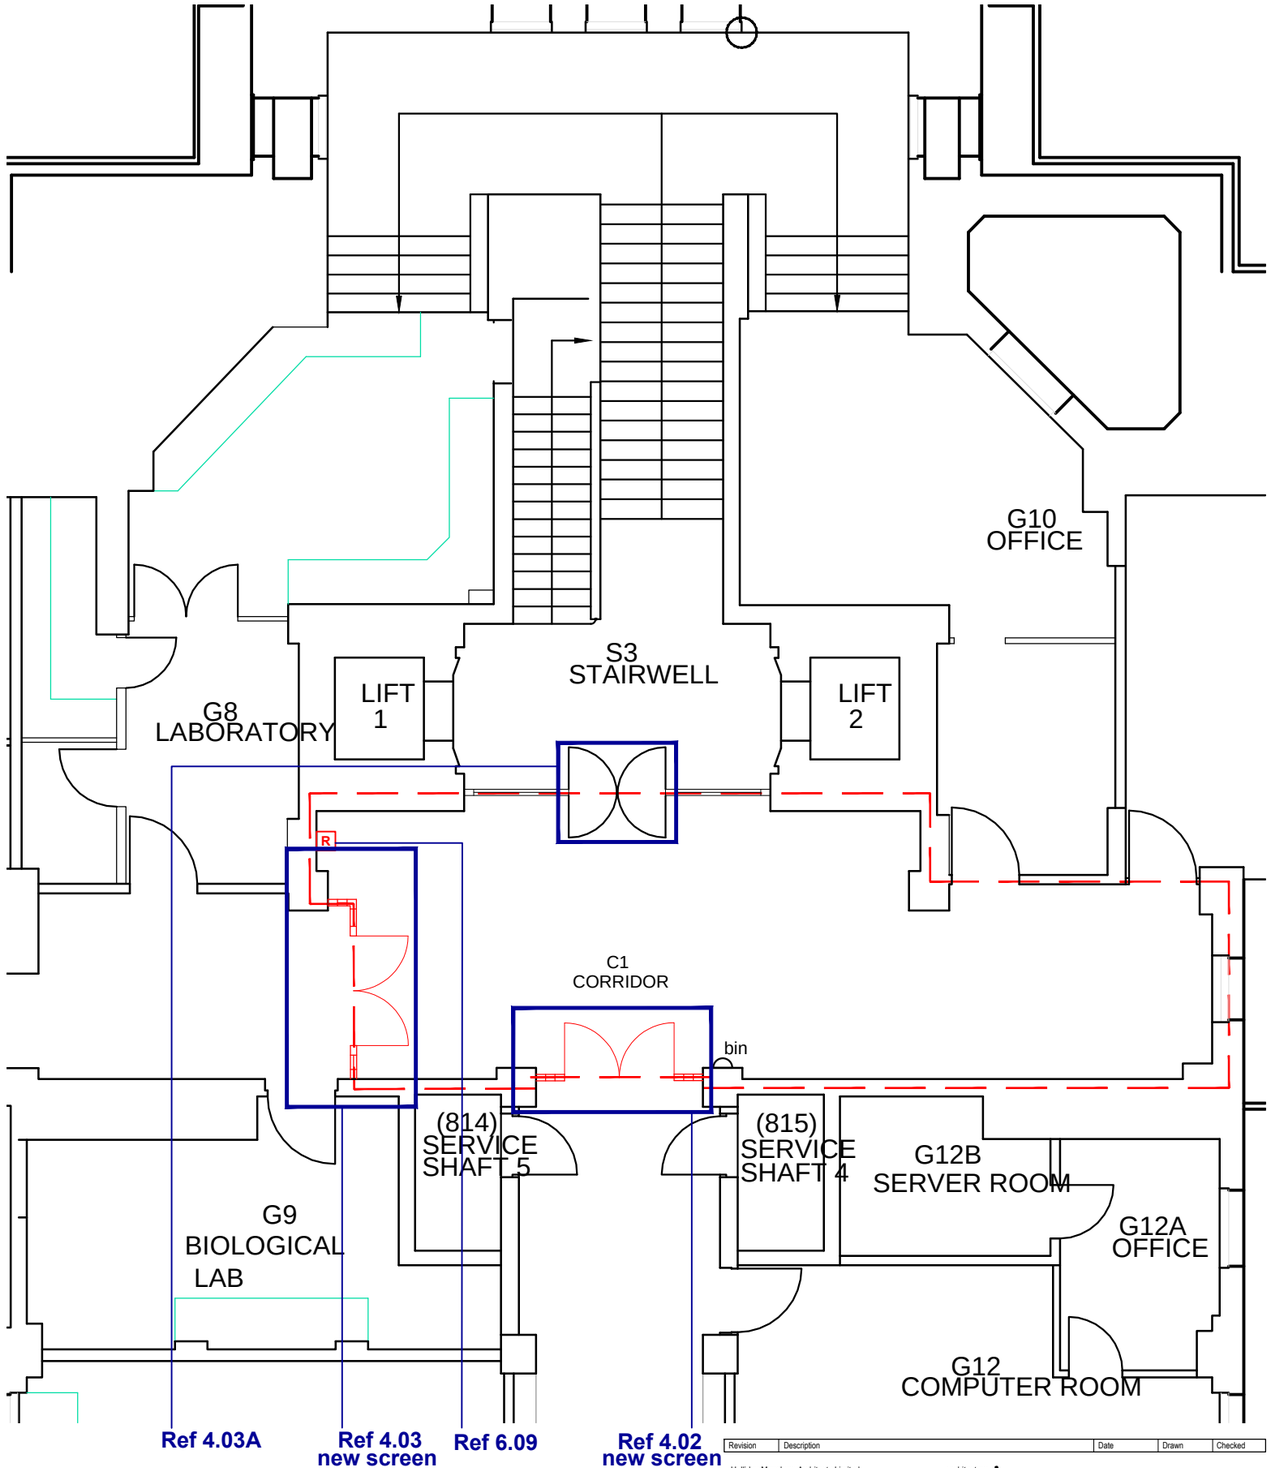

Sixth Floor Layout Plan
PROPOSED Detail Stairwell S3 (Whitworth Street)

1:50 @ A1

A	New screens identified	7.01.13	SB	HJR
-	First Issue. Issued for Comment/Approval.			

PLANNING APPLICATION

Revision	Description	Date	Drawn	Checked

Halliday Meecham Architects Limited
111 Piccadilly, Manchester M1 2HY
t: +44 (0)161 661 5566
f: +44 (0)161 661 5567
e: hma@hallidaymeecham.com
w: www.hallidaymeecham.com


architecture
interior design
space planning
urban planning
project management
planning supervisors

Halliday Meecham

Client:	University of Manchester
Project:	Fire Precautions
Phase / Location:	(Phase 3) Sackville Building
Drawing:	Sixth Floor Layout Plan (G) PROPOSED

Scale @ A1	Scale @ A3	Date:	Drawn:	Checked:	Job No.	Drawing No.	Revision
1:50	1:100	28.08.12	JAK	SB	4144	SSB-(P3)-(2-) 108	A


© Copyright: All rights reserved. This drawing must not be reproduced without permission.
Do not scale from this drawing. All dimension are in millimetres unless otherwise stated.
Any discrepancies should be reported to the Architect.

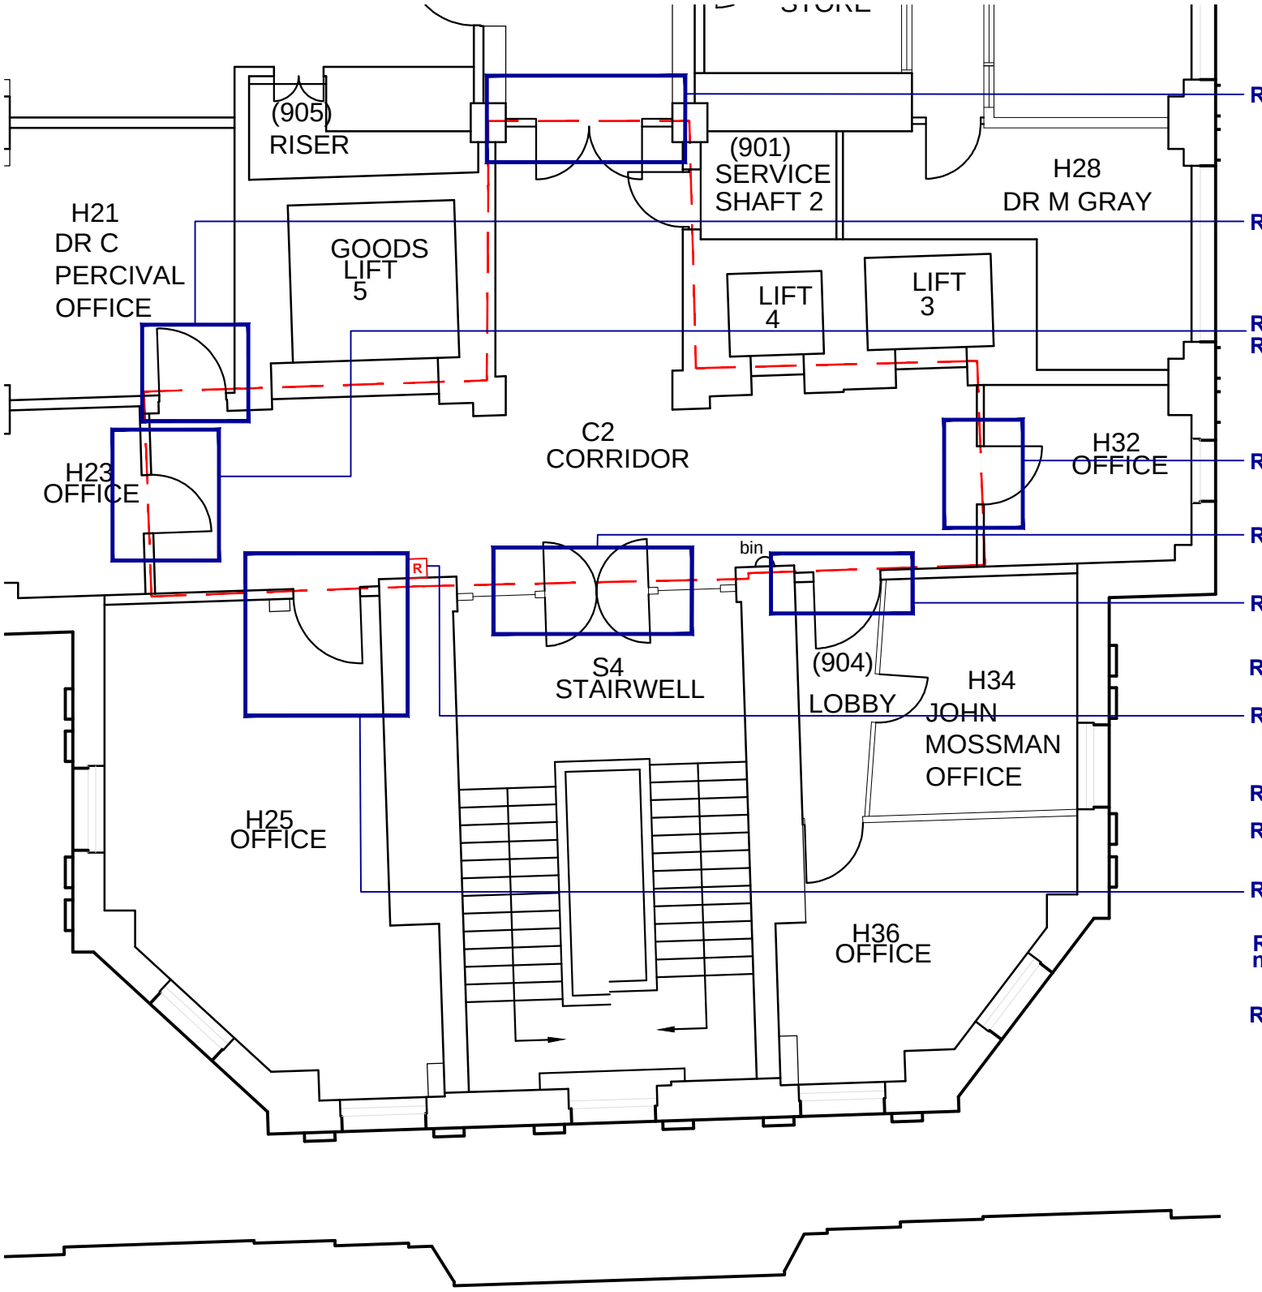

Seventh Floor Layout Plan
PROPOSED Detail Stairwell S4 (Granby Row)

1:50 @ A1

30 minute Fire Resistant Construction maintained around refuge lobby. Areas above ceilings to be accessed & any breaches above made good.

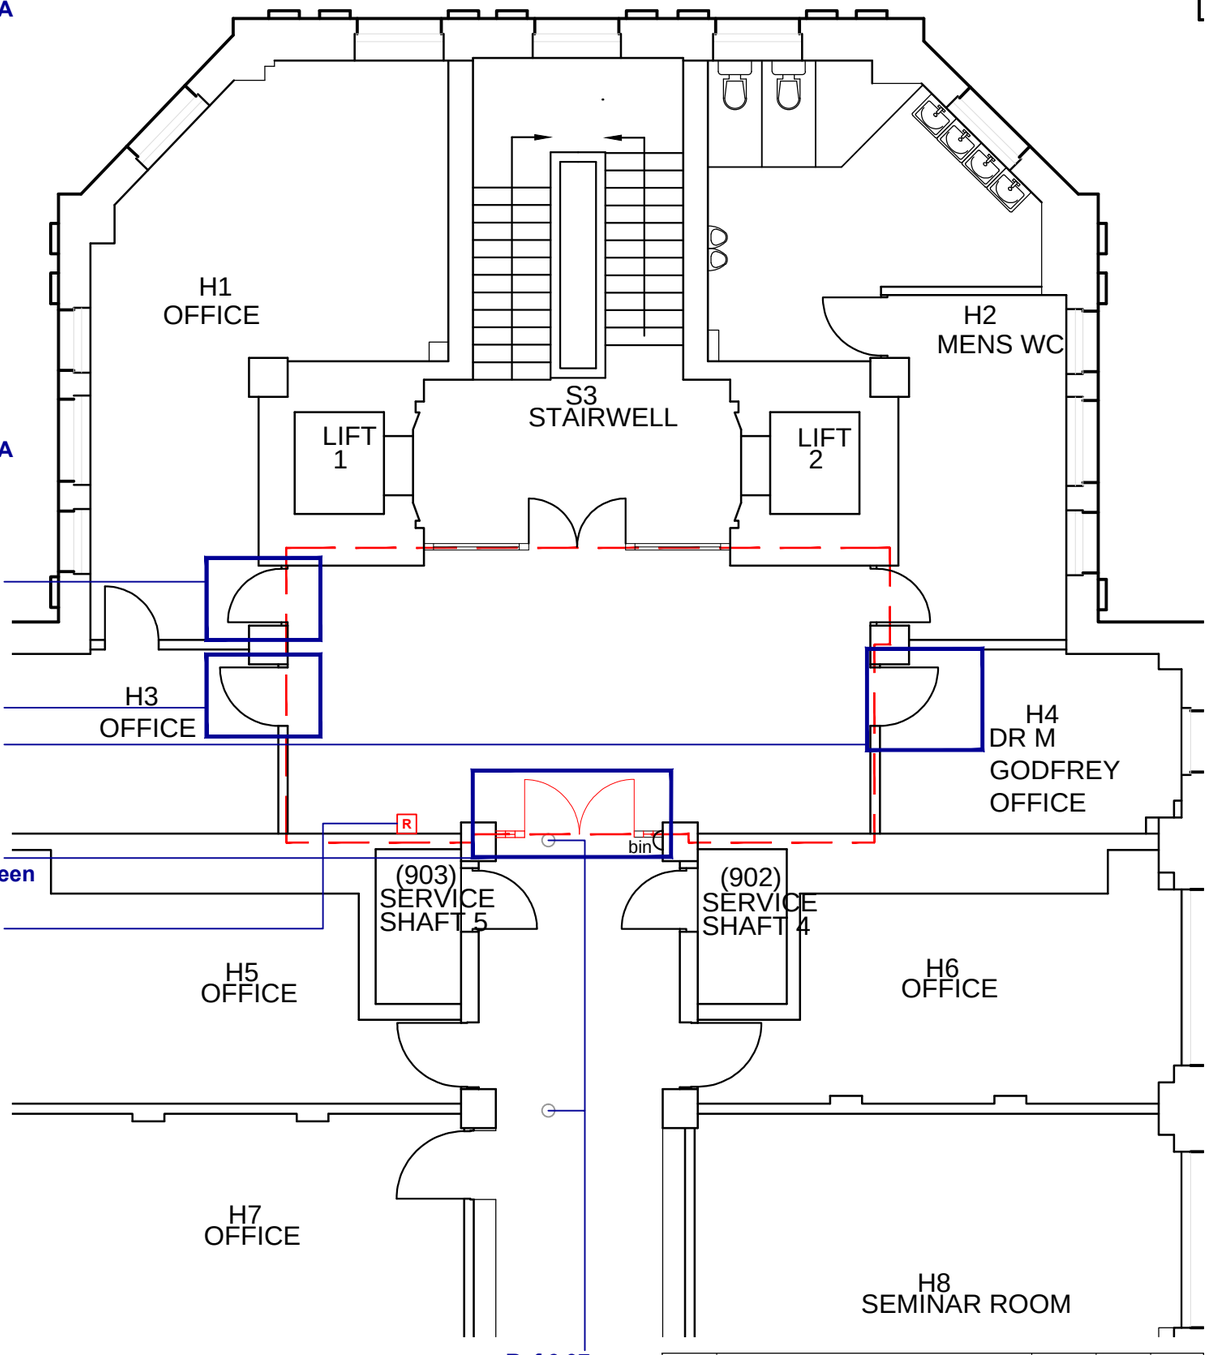

Seventh Floor Layout Plan
PROPOSED Detail Stairwell S3 (Whitworth Street)

1:50 @ A1

Revision	Description	Date	Drawn	Checked
A	New screen 4.01 identified.	7.01.13	SB	HJR
-	First Issue. Issued for Comment/Approval.			

PLANNING APPLICATION

Halliday Meecham Architects Limited
111 Piccadilly, Manchester M1 2HY
t: +44 (0)161 661 5566
f: +44 (0)161 661 5567
e: hma@hallidaymeecham.com
w: www.hallidaymeecham.com


architecture
interior design
space planning
urban planning
project management
planning supervisors

Halliday Meecham

Client:	University of Manchester
Project:	Fire Precautions
Phase / Location:	(Phase 3) Sackville Building
Drawing:	Seventh Floor Layout Plan (H) PROPOSED


Scale @ A1	Scale @ A3	Date:	Drawn:	Checked:	Job No.	Drawing No.	Revision
1:50	1:100	28.08.12	JAK	SB	4144	SSB-(P3)-(2-) 109	A

© Copyright: All rights reserved. This drawing must not be reproduced without permission.
Do not scale from this drawing. All dimension are in millimetres unless otherwise stated.
Any discrepancies should be reported to the Architect.

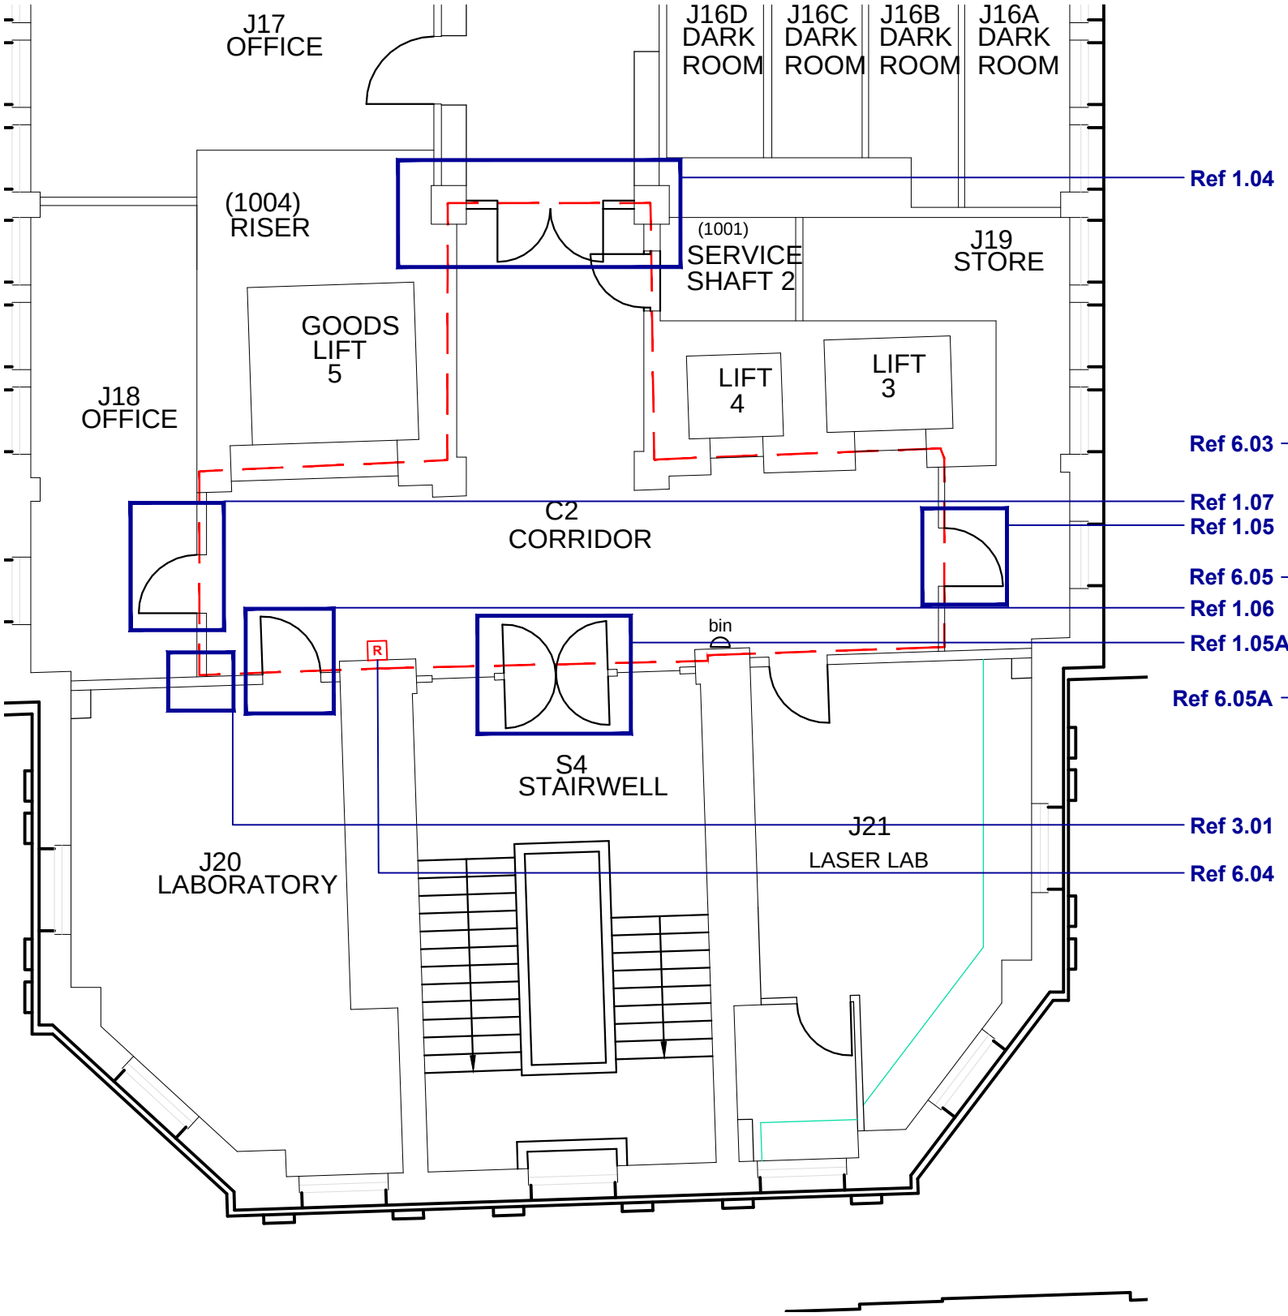

Eighth Floor Layout Plan
PROPOSED Detail Stairwell S4 (Granby Row)
1:50 @ A1

30 minute Fire Resistant Construction maintained around refuge lobby. Areas above ceilings to be accessed & any breaches above made good.

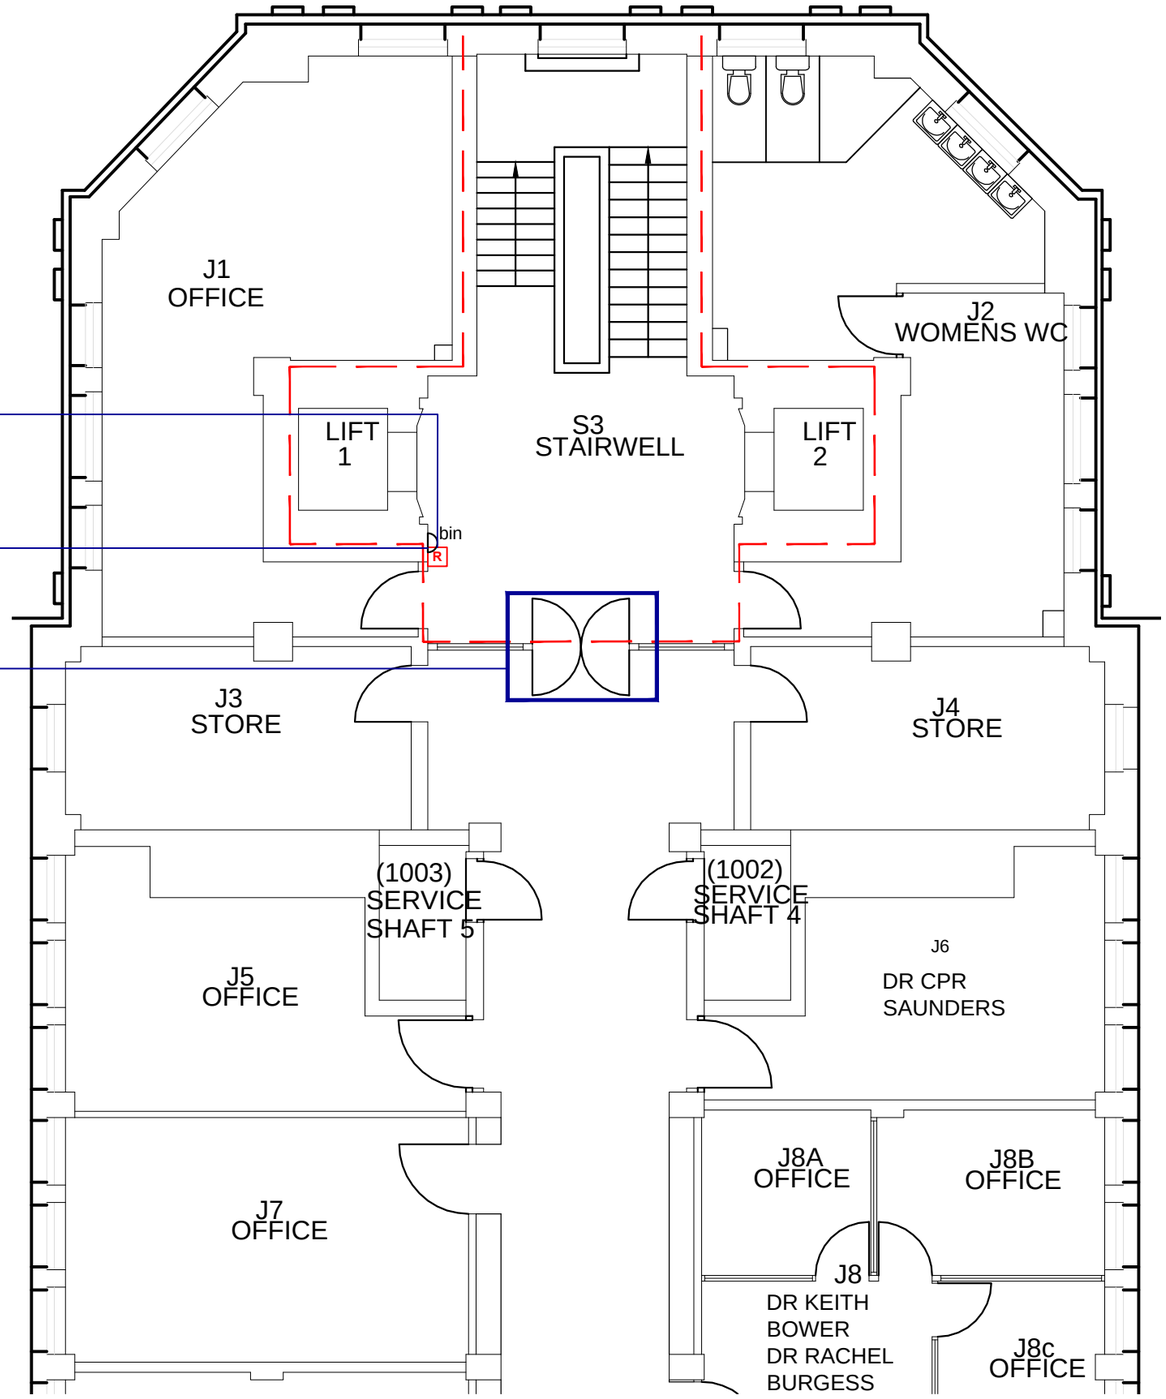

Eighth Floor Layout Plan
PROPOSED Detail Stairwell S3 (Whitworth Street)
1:50 @ A1

Revision	Description	Date	Drawn	Checked
A	Door repair 1.05A added	7.01.13	SB	HJR
-	First Issue. Issued for Comment/Approval.			
PLANNING APPLICATION				

Halliday Meecham Architects Limited
111 Piccadilly, Manchester M1 2HY
t: +44 (0)161 661 5566
f: +44 (0)161 661 5567
e: hma@hallidaymeecham.com
w: www.hallidaymeecham.com


architecture
interior design
space planning
urban planning
project management
planning supervisors


Halliday Meecham

Client:	University of Manchester
Project:	Fire Precautions
Phase / Location:	(Phase 3) Sackville Building
Drawing:	Eighth Floor Layout Plan (J) PROPOSED

Scale @ A1	Scale @ A3	Date:	Drawn:	Checked:	Job No.	Drawing No.	Revision
1:50	1:100	28.08.12	JAK	SB	4144	SSB-(P3)-(2-) 110	A

© Copyright: All rights reserved. This drawing must not be reproduced without permission.
Do not scale from this drawing. All dimension are in millimetres unless otherwise stated.
Any discrepancies should be reported to the Architect.

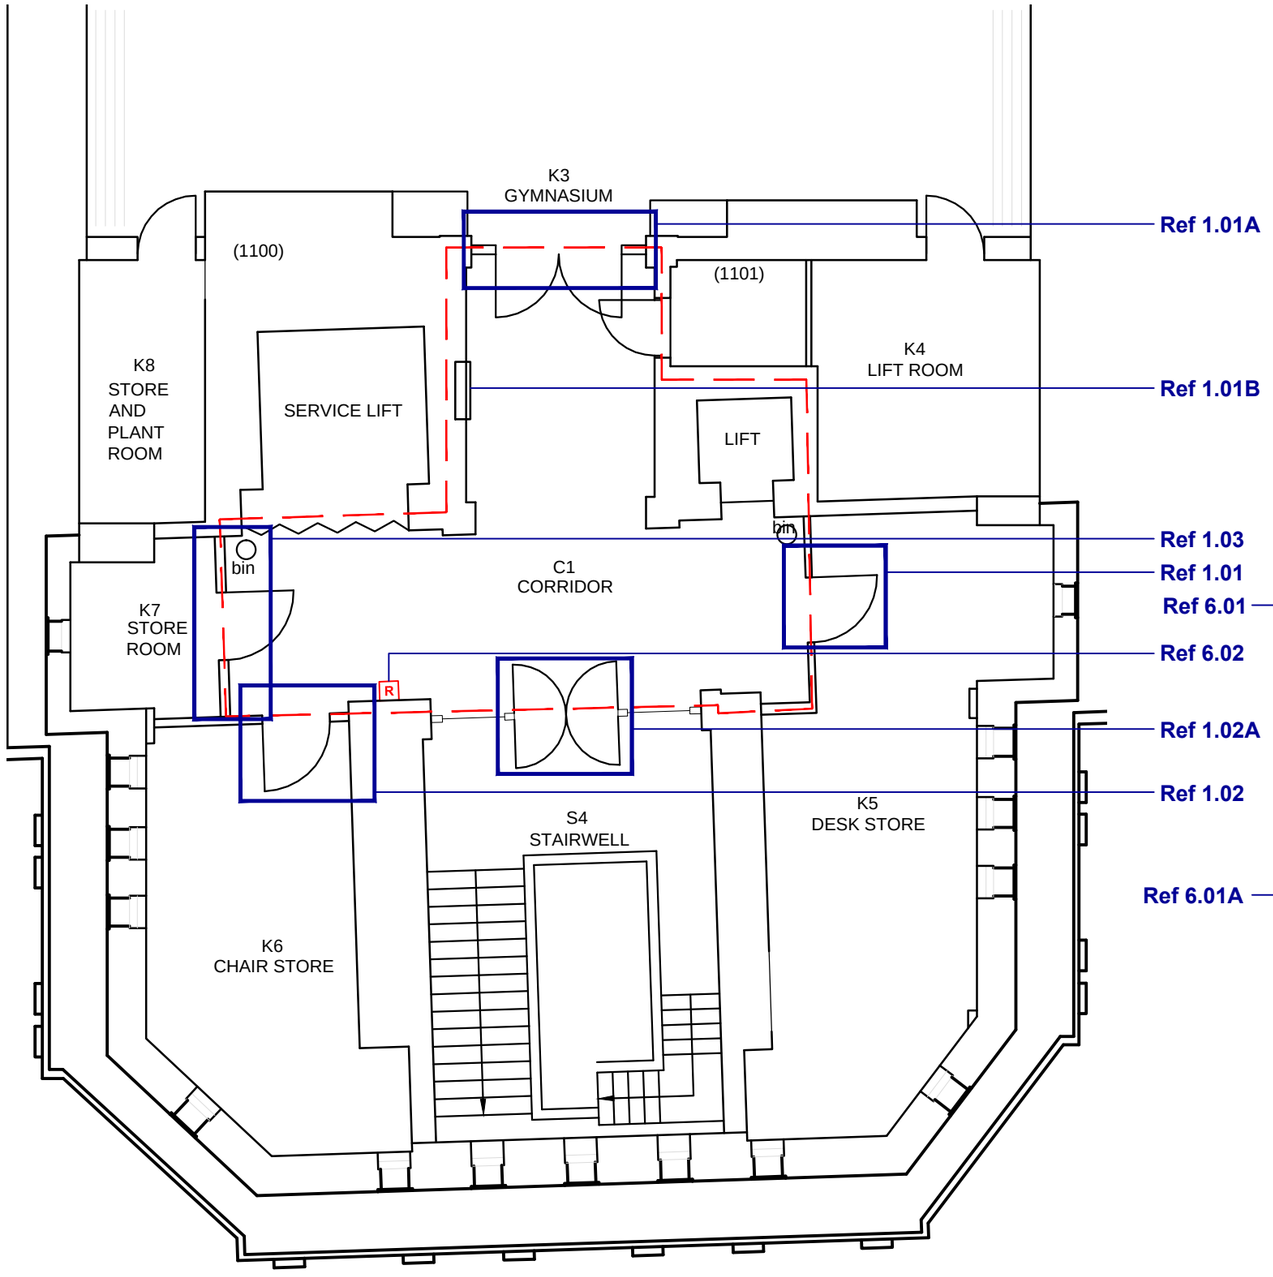

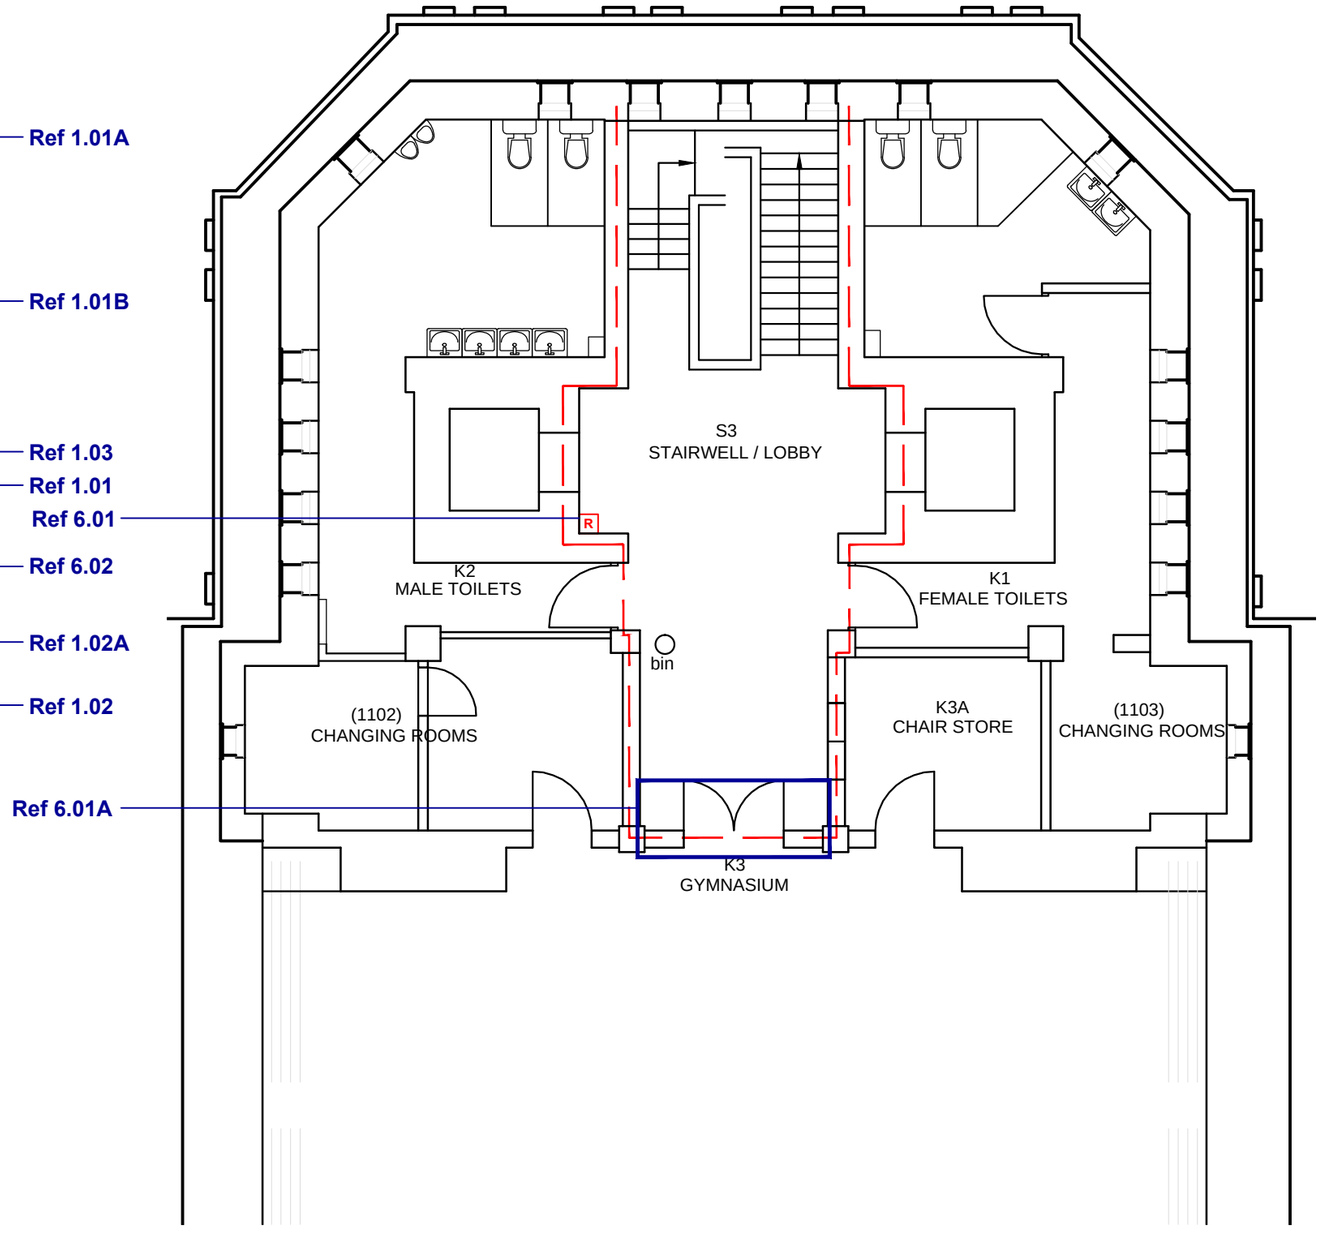

Ninth Floor Layout Plan
PROPOSED Detail Stairwell S4 (Granby Row)

1:50 @ A1

30 minute Fire Resistant Construction maintained around refuge lobby. Areas above ceilings to be accessed & any breaches above made good.

Ninth Floor Layout Plan
PROPOSED Detail Stairwell S3 (Whitworth Street)

1:50 @ A1

Revision	Description	Date	Drawn	Checked
A	Door repair 1.02A added	7.01.13	SB	HJR
-	First Issue. Issued for Comment/Approval.			

PLANNING APPLICATION

Halliday Meecham Architects Limited
111 Piccadilly, Manchester M1 2HY
t: +44 (0)161 661 5566
f: +44 (0)161 661 5567
e: hma@hallidaymeecham.com
w: www.hallidaymeecham.com

architecture
interior design
space planning
urban planning
project management
planning supervisors

Halliday Meecham

Client:	University of Manchester
Project:	Fire Precautions
Phase / Location:	(Phase 3) Sackville Building
Drawing:	Ninth Floor Layout Plan (K) PROPOSED

Scale @ A1	Scale @ A3	Date:	Drawn:	Checked:	Job No.	Drawing No.	Revision
1:50	1:100	28.08.12	JAK	SB	4144	SSB-(P3)-(2-) 111	A