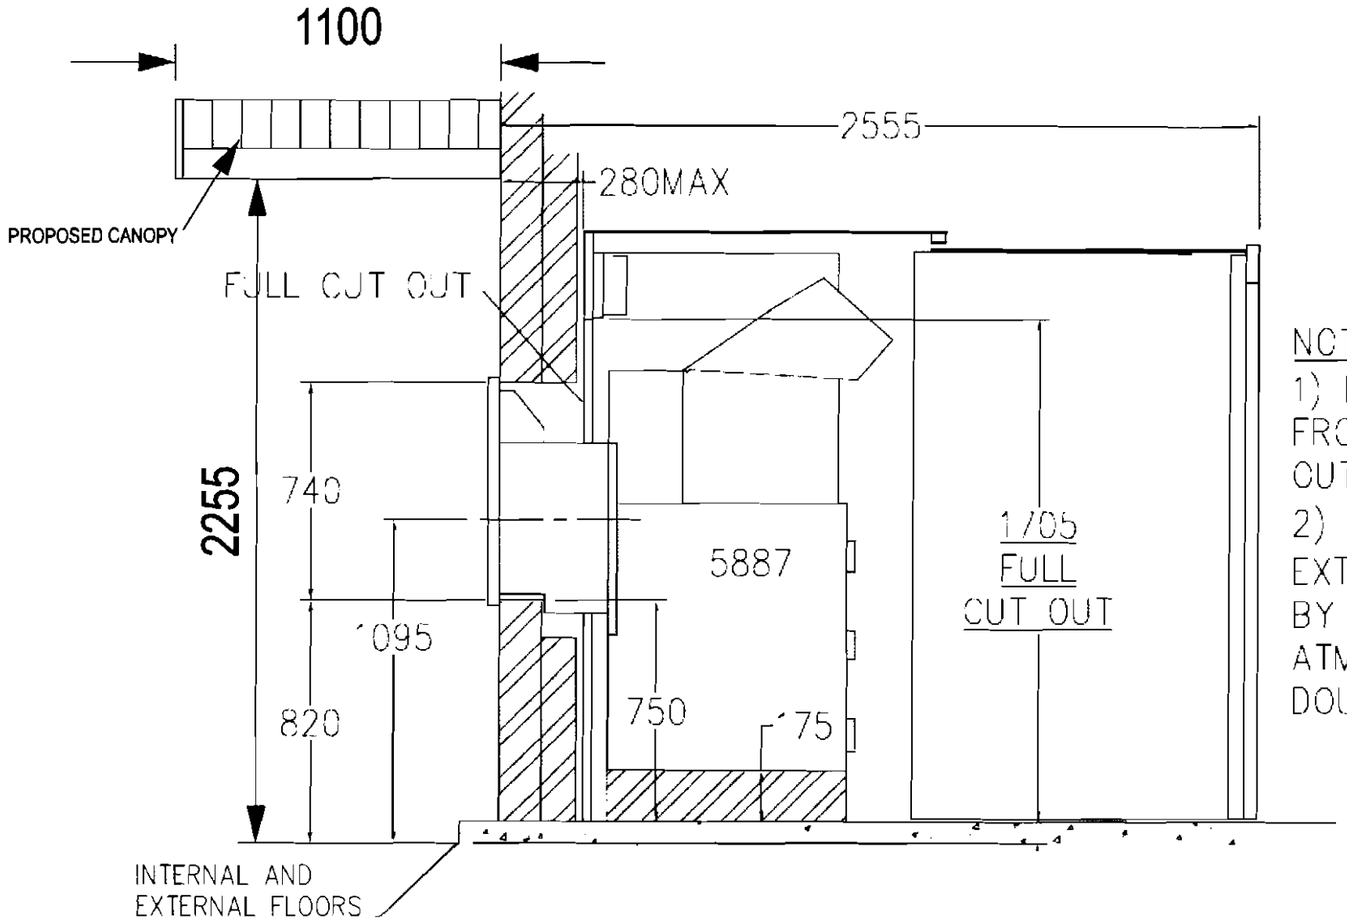



INTERNAL

NOTES

1) BASTION UNIT POSITIONED 280mm FROM OUTSIDE FACE OF PANEL TO OUTSIDE OF REAR PANEL.

2) ATM COLLAR (PPC TO MATCH EXTERNAL FINISH OF UNIT) SUPPLIED BY BASTION AND FIXED ON SITE BY ATM INSTALLER WITH STRONG DOUBLE SIDED FIXING TAPE.

HEIGHT SECTION – OPEN

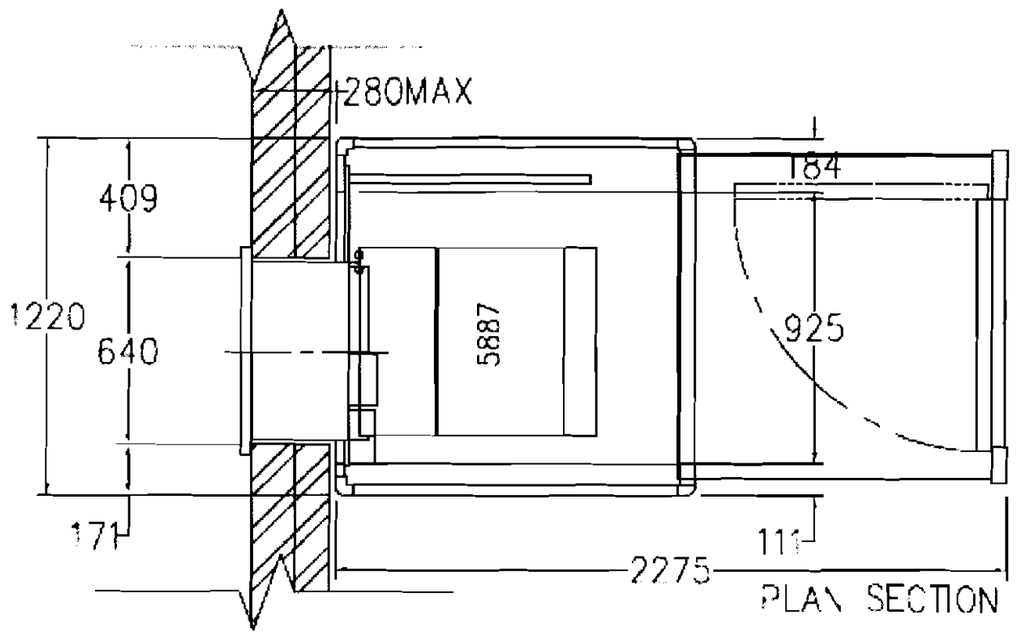

PLAN SECTION – OPEN

Do not scale this drawing.
Architects to be notified of any discrepancies
Contractors must check all dimensions on site
This drawing is copyright and is for the use on this project only
This drawing is to be used solely for the information as titled. For other information refer to the revision of any cross referenced drawings

PLANNING

ACK'D

REPLIED

RECD – 4 AUG 2008

M

M

M

FOIL ACTION

Rev	Date	Description	Amd	Ckd
P		First issue		

Amendments

Client: TESCO

Project: LEVENSHULME METRO CONVERSION

Title: ATM SECTION DETAILS

Project No:	Drwg No:	Amendment:
4832	/ P09	rev #


Scale:	Sheet	Date:
1:20 @	A3	JULY 08

SMITH SMALLEY ARCHITECTS
CRAVEN LODGE
VICTORIA AVENUE
HARROGATE
HG1 5PX
TEL 01423 531100


www.smithsmalley.co.uk

LEVENSHULME, MANCHESTER 4832

1520mm Stainless Steel Ram Raid Bollard
bottom of the bollard should be sunk
620mm into the ground, leaving 900mm
above ground at 1300mm centres to
vunerable areas along shopfront, MOE
and exit doors and ATM

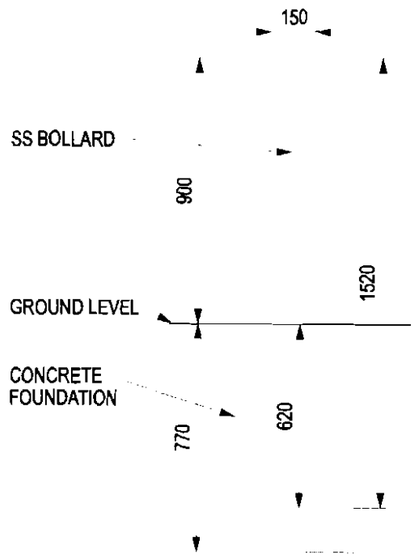

Ram Raid Bollard
Scale 1:20

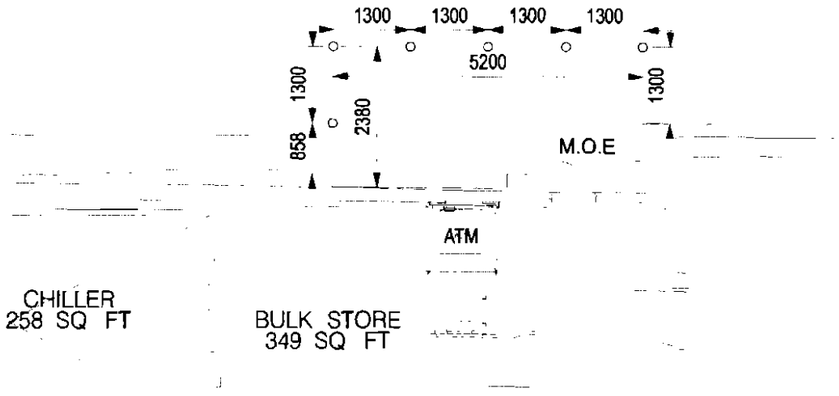

Extract of Atm plan
Scale 1:100

Do not scale this drawing.
Architects to be notified of any discrepancies.
Contractors must check all dimensions on site.
This drawing is copyright and is for the use on this project only
This drawing is to be used solely for the information as titled. For other information refer to the latest revision of any cross referenced drawings.

PLANNING
ACK'D
REPLIED
RECD - 4 AUG 2008
M
M
M
INIT REC'D
DATE
FOIL ACTION

Rev	Date	Description	Amd	Ckd
A		First Issue		

Amendments

Client: TESCO

Project: LEVENSHULME METRO CONVERSION

Title: Atm Bollard setting out

Project No:	Dwg No:	Amendment
4832	/ A10 rev	#

Scale:	Sheet:	Date:
1:100@	A3	MAY 08

SMITH SMALLEY ARCHITECTS
CRAVEN LODGE
VICTORIA AVENUE
HARROGATE
HG1 5PX
TEL +44 (0) 1423 531 100
www.smithsmalley.co.uk

LEVENSHULME, MANCHESTER 4832