All dimensions are to be checked on site, any discrepancies are to be reported to the Architect before work commences. Do not scale from this drawing.

This drawing is to be read in conjunction with all relevant consultants and specialists drawings / documents, any discrepancies are to be reported to the Architect before the affected work commences.

All structural components shown are indicative only. Details / calculations of structural members are to be provided by the Structural Engineer.

This drawing is copyright.

A	Submission of Planning Application	22/08/2012
B	Amendments following receipt of topographical survey	11/09/2012



Proposed North East Elevation - Units 5 - 8



Proposed Blacklock Street Elevation - Units 5 - 8



Proposed Knowsley Street Elevation - Units 5 - 8

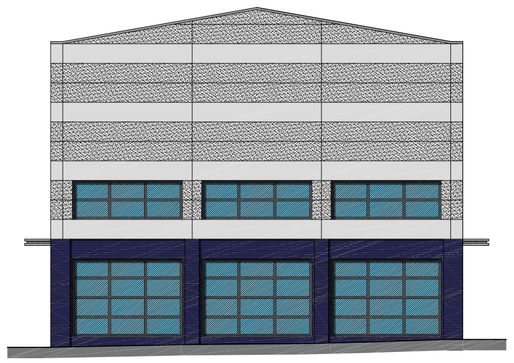

Proposed Woolley Street Elevation - Units 5 - 8

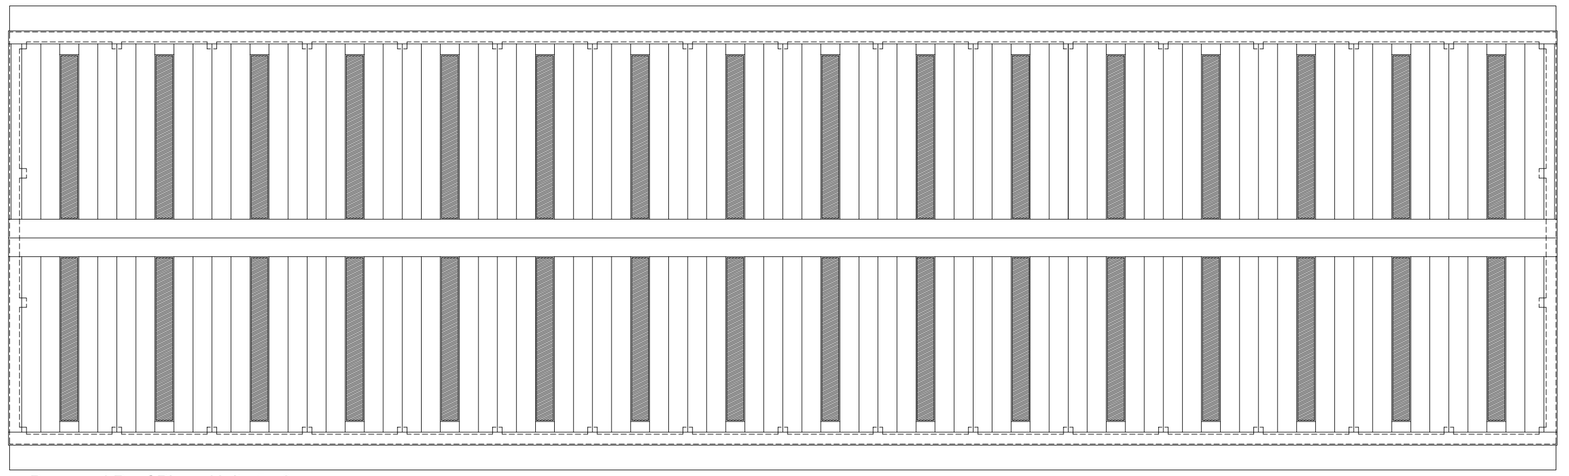

Proposed Roof Plan - Units 5 - 8

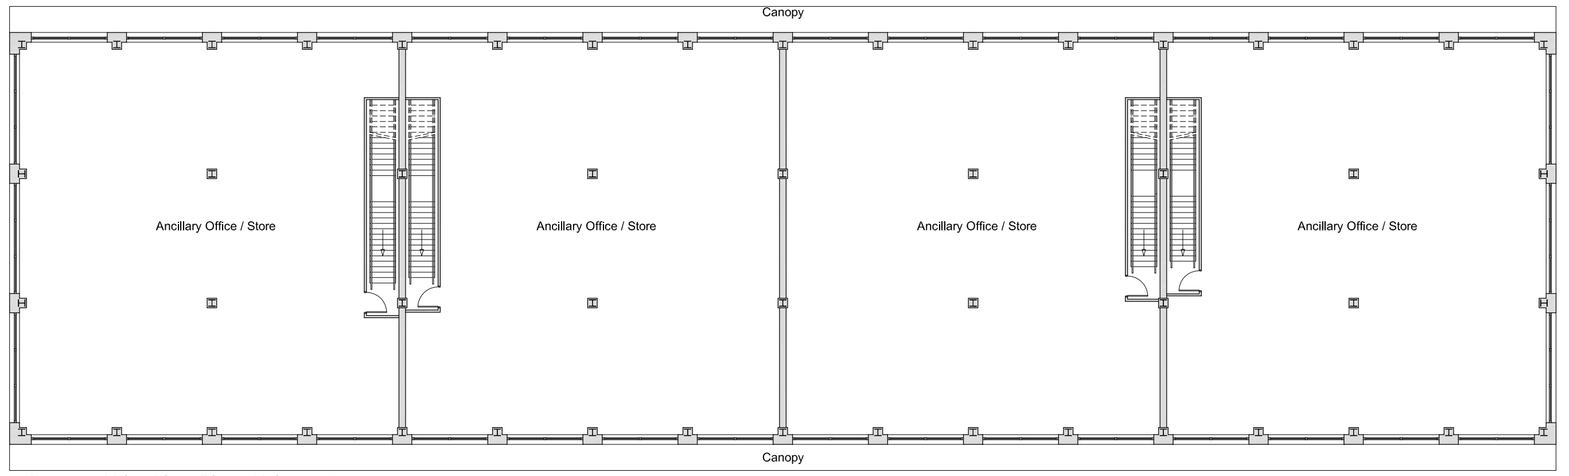

Proposed First Floor Plan - Units 5 - 8

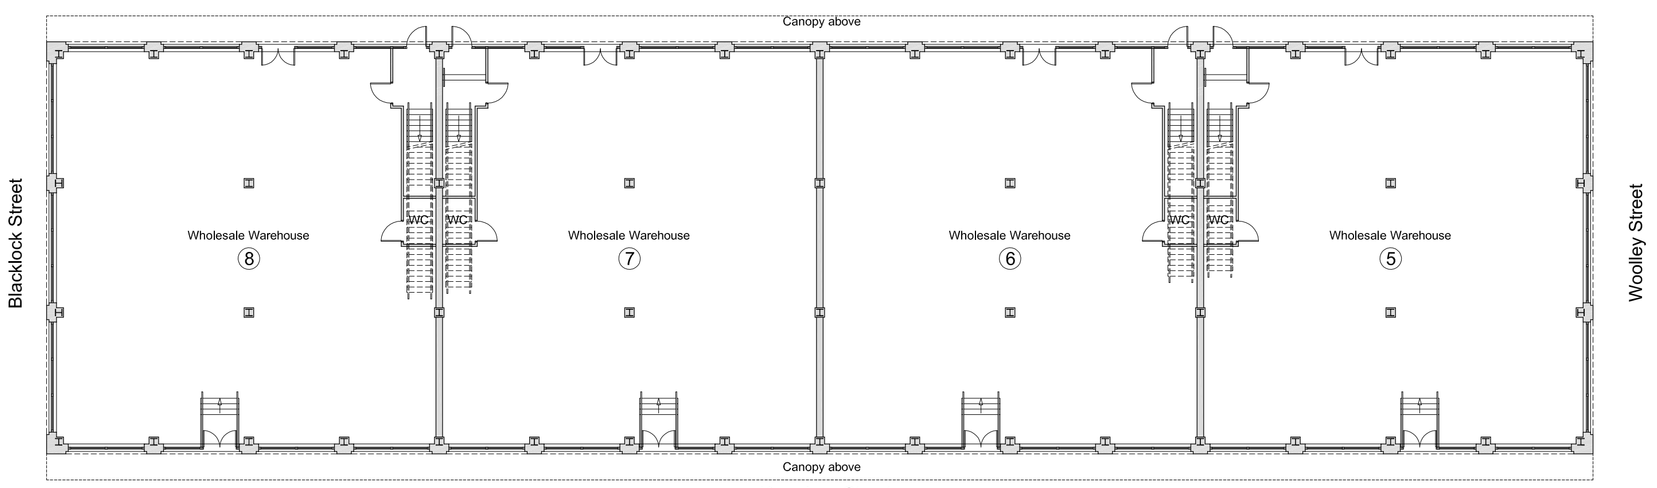

Proposed Ground Floor Plan - Units 5 - 8

T&G Associates Limited
Architects & Urban Designers

Tel : 0161 848 7263
Fax : 0161 877 9587
e-mail: mail@tandgassociates.co.uk

1st Floor, Westwood House
Greenwood Office Park,
Manchester, M5 4QH

Client:
China Wholesale Centre Ltd

Project:
Former Lancashire Dairies Site, Cheetham Hill, M8 8LB

Drawing Title:
Proposed Plans and Elevations - Units 5 - 8

Scale: 1:200 @ A1

Date: August 2012

Drawing No: 8406/112

Revision: B