202 BURTON ROAD, MANCHESTER NEW REAR EXTERNAL ACCESS SEPTEMBER 2008 (SCALE 1:100)

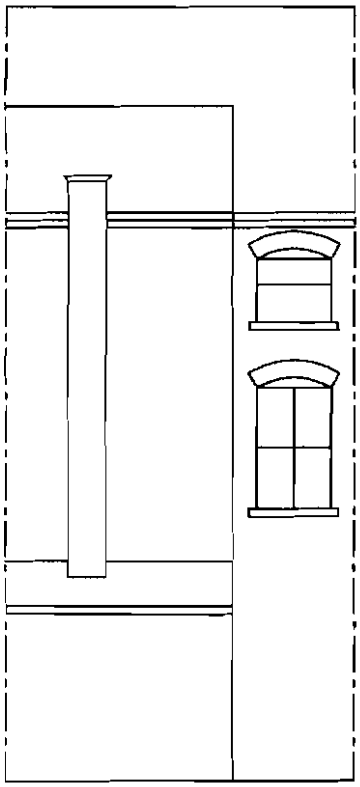

EXISTING REAR ELEVATION

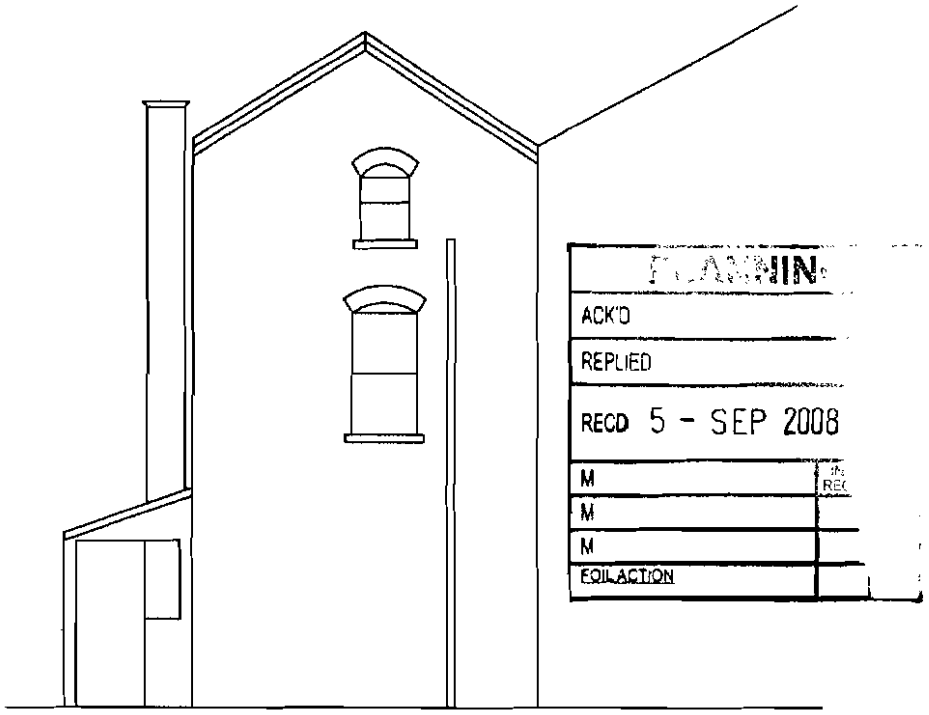

EXISTING SIDE ELEVATION

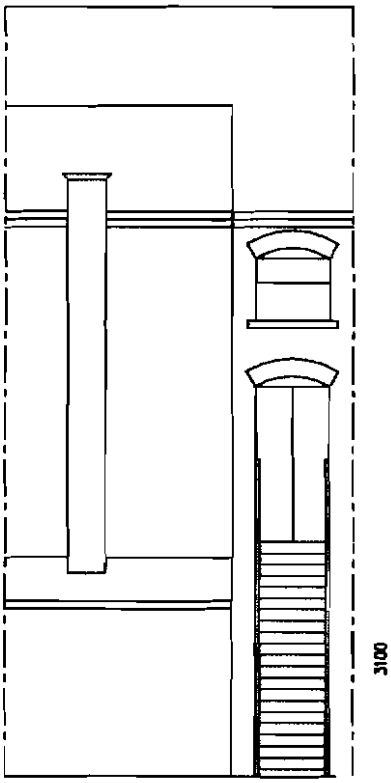

PROPOSED REAR ELEVATION

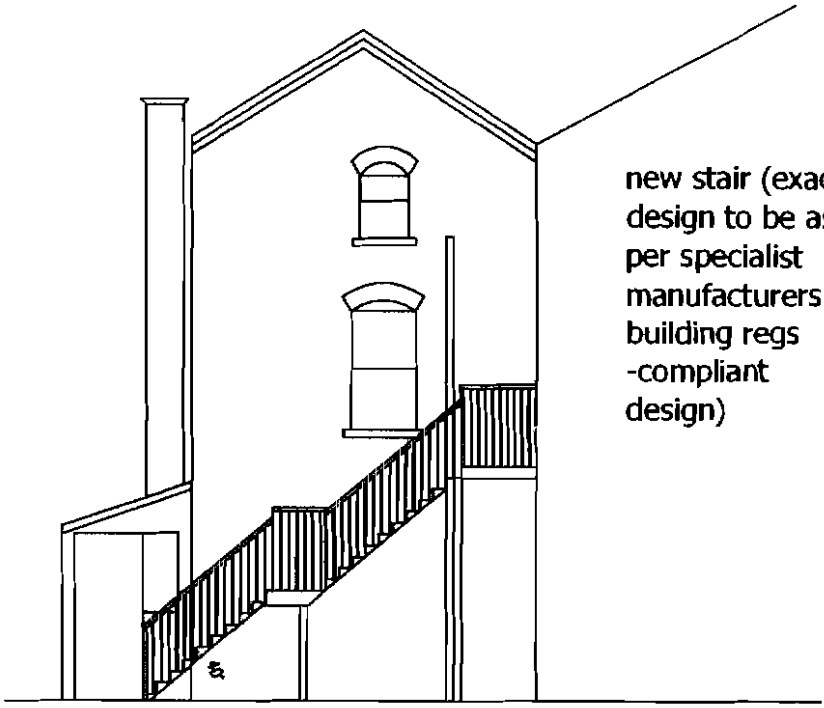

PROPOSED SIDE ELEVATION

202 BURTON ROAD, MANCHESTER

NEW REAR EXTERNAL ACCESS

SEPTEMBER 2008 (SCALE 1:100)

PLANNING
ACKD
REPLIED
RECD 5 - SEP 2008
DATE

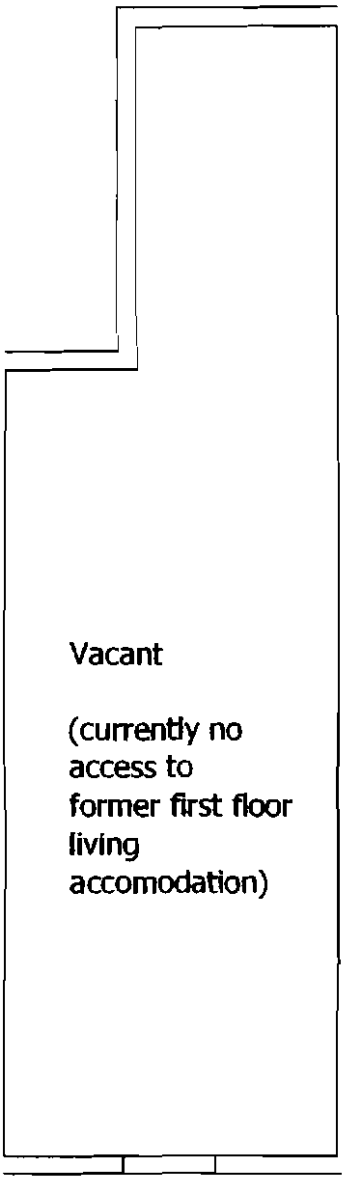

EXISTING FIRST FLOOR

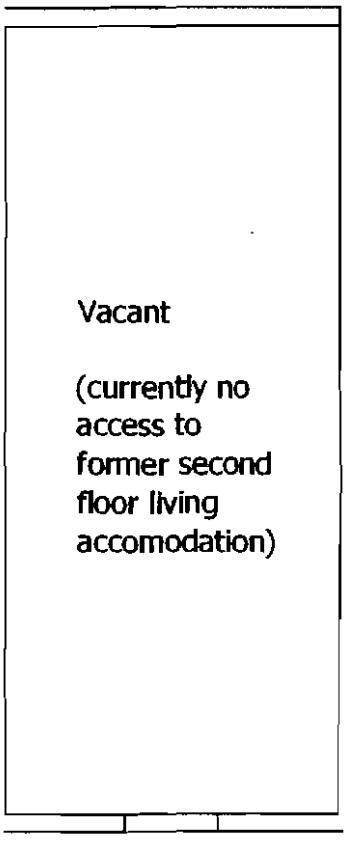

EXISTING SECOND FLOOR

202 BURTON ROAD, MANCHESTER

NEW REAR EXTERNAL ACCESS

SEPTEMBER 2008 (SCALE 1:100)

PLANNING
ACK'D
REPLIED
RECD 5 - SEP 2008
M
M
M
FOILED ON

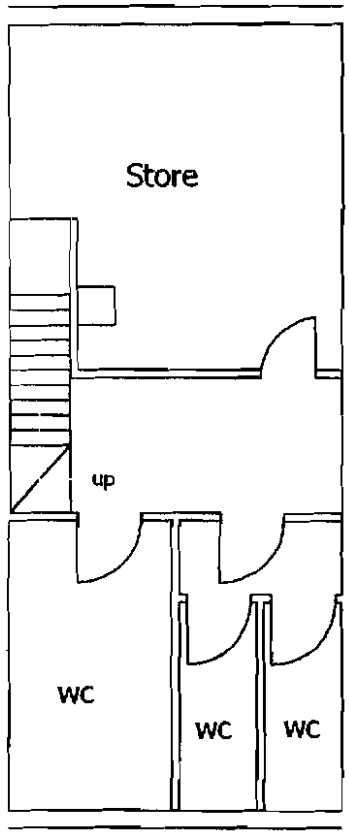

EXISTING BASEMENT

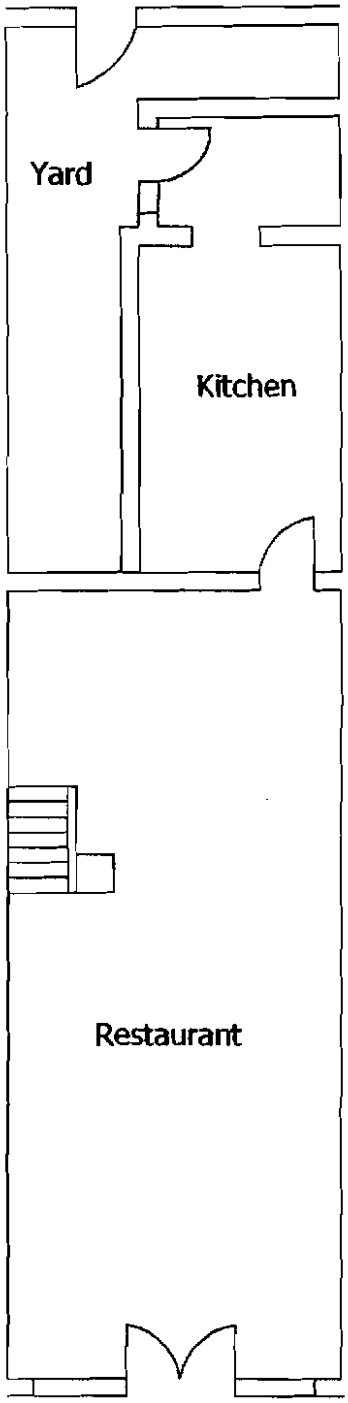

EXISTING GROUND FLOOR