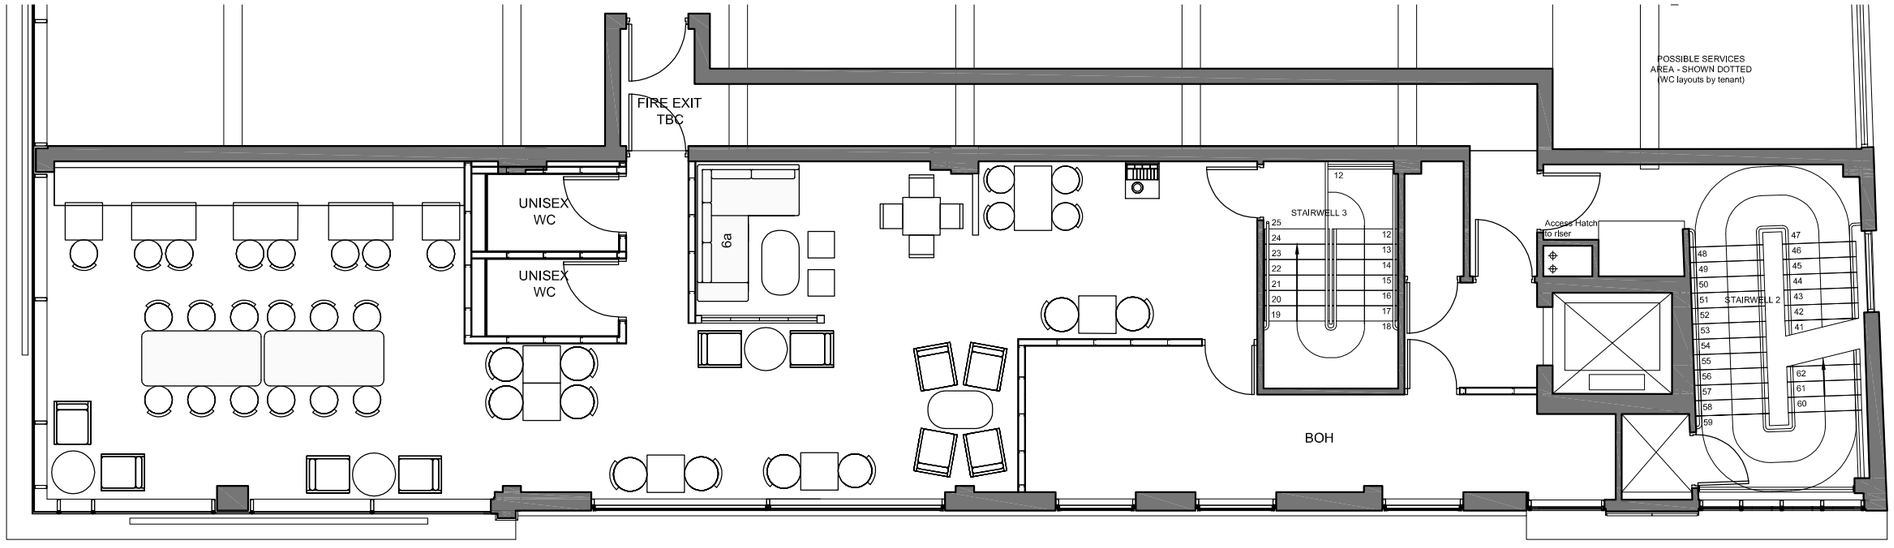

FIRST FLOOR GENERAL LAYOUT SCALE 1:100@A3

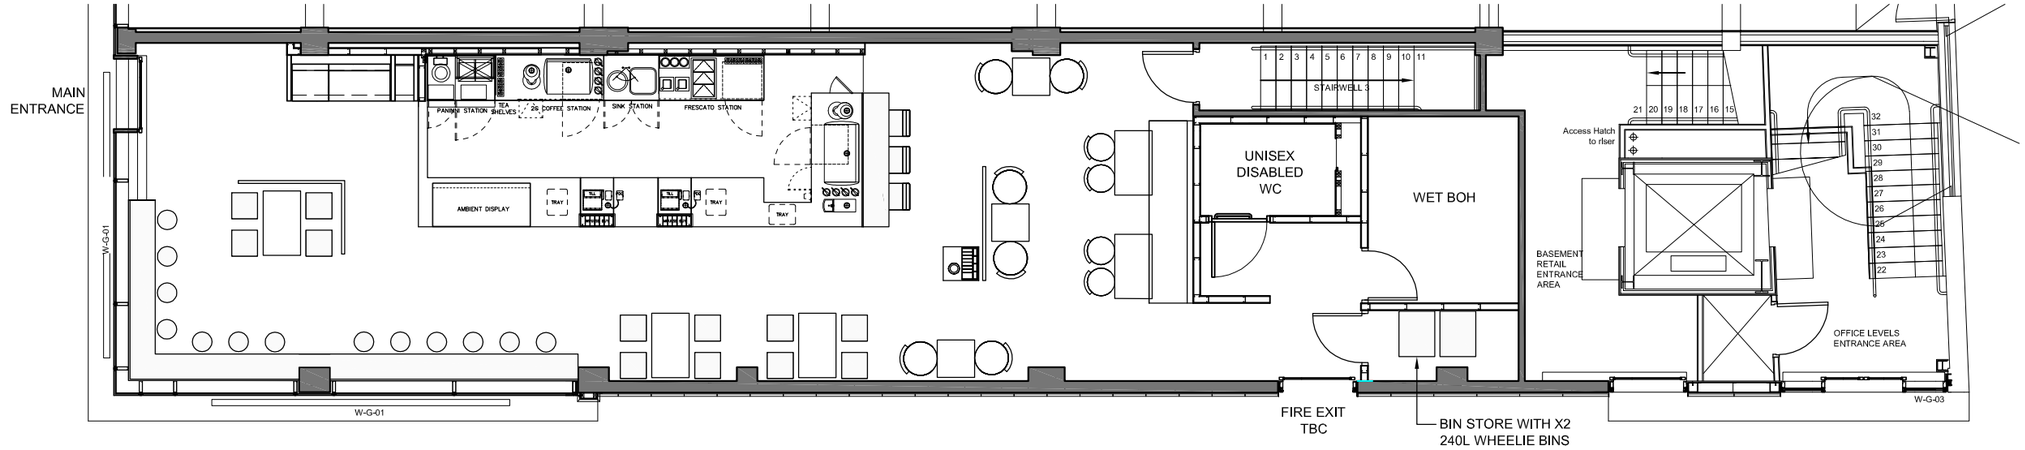

GROUND FLOOR GENERAL LAYOUT SCALE 1:100@A3

GENERAL NOTES

G-F INTERNAL COVERS:	41
G-F INTERNAL TABLES:	11
F-F INTERNAL COVERS:	61
F-F INTERNAL TABLES:	19
TOTAL INTERNAL COVERS:	101
TOTAL INTERNAL TABLES:	58

G-F TOTAL AREA:	1323 ft²
	123 m²
F-F TOTAL AREA:	1406 ft²
	130 m²
TOTAL AREA:	2729 ft²
	253 m²

FEASIBILITY SUBJECT TO SITE SURVEY AND STRUCTURAL ENGINEER'S REPORT

THIS DRAWING IS NOT TO BE SCALED, ONLY FIGURED DIMENSIONS ARE TO BE FOLLOWED. CONTRACTORS TO CHECK ALL DIMENSIONS & CONDITIONS ON SITE & REFER ANY DISCREPANCY TO S.G.M MANAGEMENT AND DESIGN LTD. THIS DRAWING IS THE SOLE PROPERTY OF S.G.M MANAGEMENT AND DESIGN LTD., AND MAY NOT BE COPIED OR REPRODUCED IN ANY MANNER WHATSOEVER WITHOUT THE OWNERS CONSENT. © COPYRIGHT

REVISIONS:
A - FEASIBILITY ISSUE - 08.02.13 - PA
B - LAYOUT UPDATED - 19.03.13 - PA
C - BIN STORE ADDED - 28.03.13 - PA
D - WHEELIE BIN SIZES ADDED TO NOTE - 03.04.13 - PA

CLIENT:	COSTA COFFEE
PROJECT NUMBER:	**13180**
PROJECT:	**UNIT 2 MARKET STREET, MANCHESTER**
DRAWING TITLE:	PROPOSED GENERAL LAYOUT
SCALE:	1:100@A3
DRAWN BY:	PA
PROJECT MANAGER:	TBC
DATE:	08.02.13

SGM Management & Design Ltd
Architecture Design Project & Value Management
104 HIGH STREET, THAME, OXON, OX9 3DZ.
TEL: 01844 218333 FAX: 01844 218444
sgm.admininstration@s-g-m.co.uk
www.s-g-m.co.uk

1.2
D