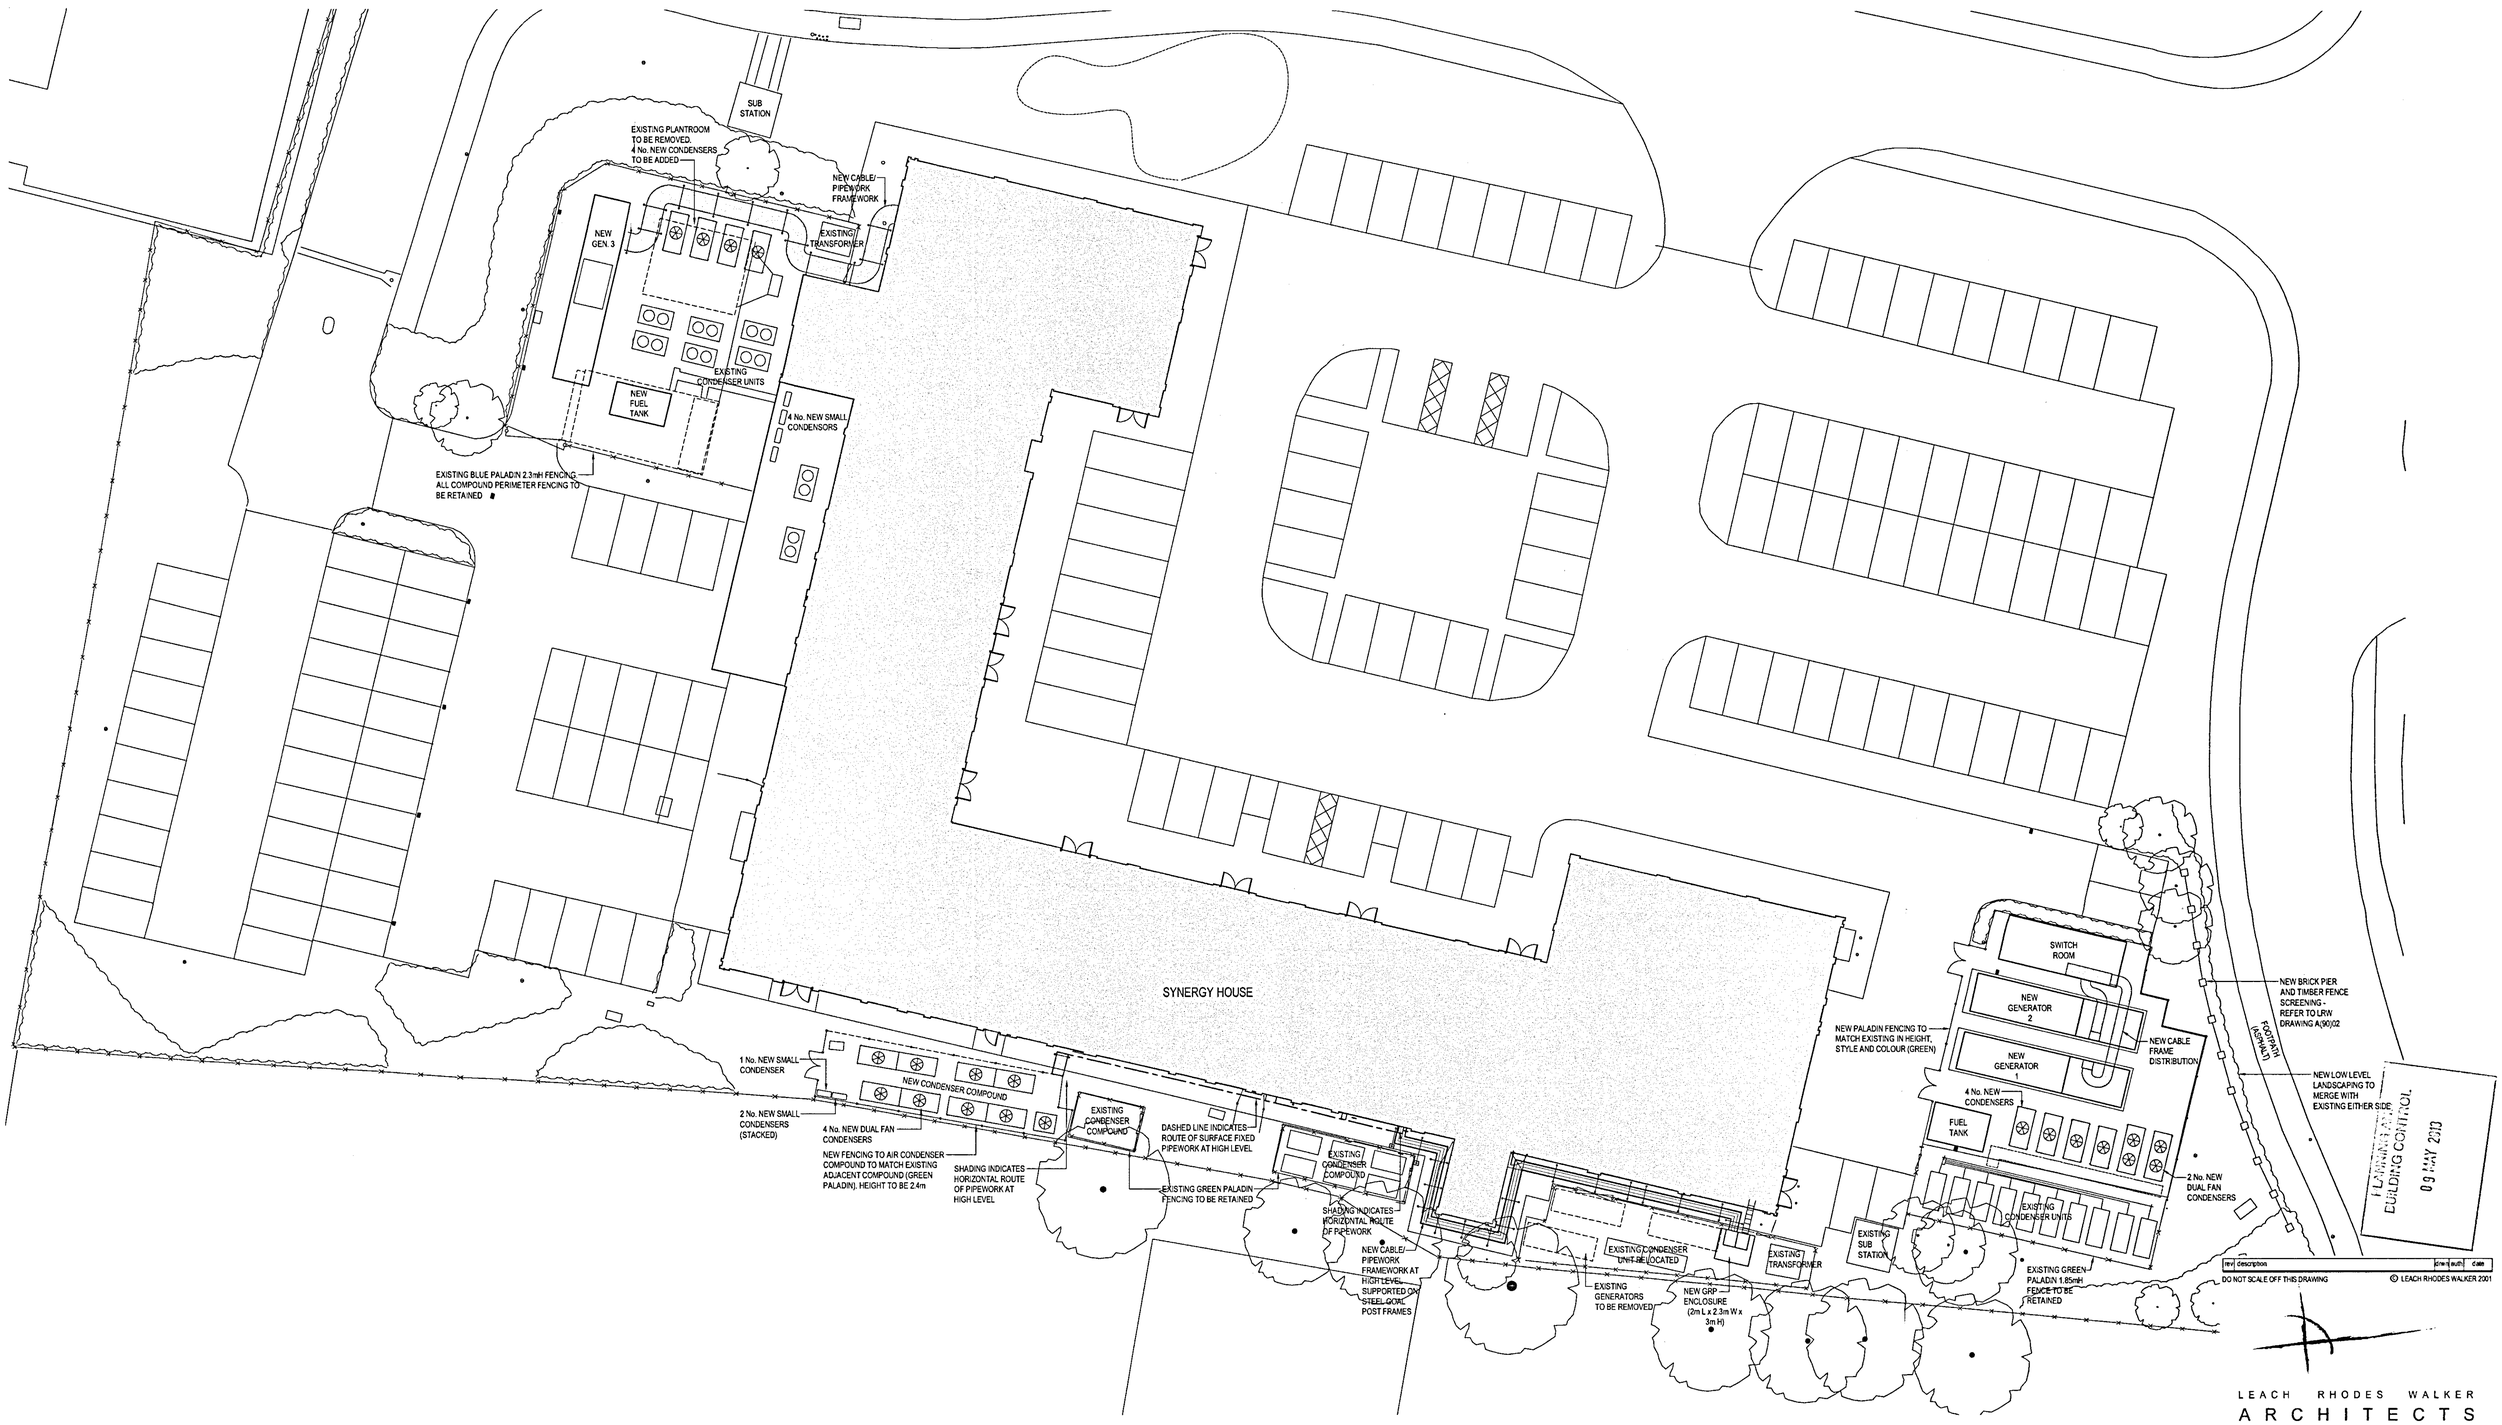


GENERAL NOTES

THIS DRAWING HAS BEEN DRAWN INLINE WITH GREEN BUILDING DESIGN CONSULTANTS DRAWING 4605/WD/212

THIS DRAWING HAS BEEN BASED ON THE TOPOGRAPHICAL SURVEY PROVIDED BY SUBSCAN

THIS DRAWING IS TO BE USED FOR TENDER PURPOSES ONLY

THIS DRAWING IS SUBJECT TO PLANNING APPROVAL

THIS DRAWING MUST READ IN CONJUNCTION WITH ALL OTHER ARCHITECTS DRAWINGS.

THIS DRAWING MUST READ IN CONJUNCTION WITH THE STRUCTURAL ENGINEERS DRAWINGS AND INFORMATION.

THIS DRAWING MUST READ IN CONJUNCTION WITH THE MECHANICAL AND ELECTRICAL ENGINEERS DRAWINGS AND INFORMATION.

ALL MATERIALS TO BE FIXED, APPLIED OR MIXED STRICTLY IN ACCORDANCE WITH MANUFACTURERS RECOMMENDATIONS AND CURRENT HEALTH AND SAFETY LEGISLATION.

ALL DIMENSIONS ARE TO BE CHECKED ON SITE WITH ANY DISCREPANCIES REPORTED TO THE CLIENT TEAM PROJECT MANAGER PRIOR TO WORKS COMMENCING ON SITE.

rev	description	drwn	auth	date
F	GRP ENCLOSURE, BUSBAR WIDTH & GANTRY SUPPORT UPDATED INLINE WITH JCA COMMENTS RECEIVED 02.05.13	CA	MB	03.05.13
E	BUSBAR FRAMEWORK SETTING OUT UPDATED INLINE WITH JCA COMMENTS 25.04.13. CONDENSER UNIT ADDED TO SOUTH COMPOUND	CA	MB	25.04.13
D	GENERATORS & CONDENSER UNITS UPDATED INLINE WITH JCA ENGINEERING DRAWING NO. S.M.H.02 REV. 0 – DATED 18.03.13	CA	MB	22.04.13
C	UPDATED INLINE WITH GREEN BUILDING DESIGN AMENDMENTS 29.01.13	CA	MB	30.01.13
B	CONTRACT ISSUE	CA	MB	31.10.12
A	ADDITIONAL INFORMATION ADDED FOR TENDER ISSUE	CA	MB	25.07.12

DO NOT SCALE OFF THIS DRAWING

© LEACH RHODES WALKER 2001

LEACH RHODES WALKER
ARCHITECTS

client: TELECITY

project: PROJECT BROWN
SYNERGY HOUSE

project no	drawing no	rev
7199	L(90)03	F

description: PROPOSED SITE PLAN

scale	date drawn	drawn by	authorised by
1:200 @A1	09.07.12	CA	MB

file no. L:\7199_Project Brown\Drawings\Layouts\7199 - DWG.dwg – Proposed Site Plan — Printed by: Sai Mudili

purpose of issue: planning ○ building regs ○ tender ○ comment ○ approval ○ construction ○

LEACH RHODES WALKER
Riverside Manchester M3 5AA
t. +44 (0) 161 833 0211 f. +44 (0) 161 832 7757
e. info@lrw.co.uk www.lrw.co.uk