
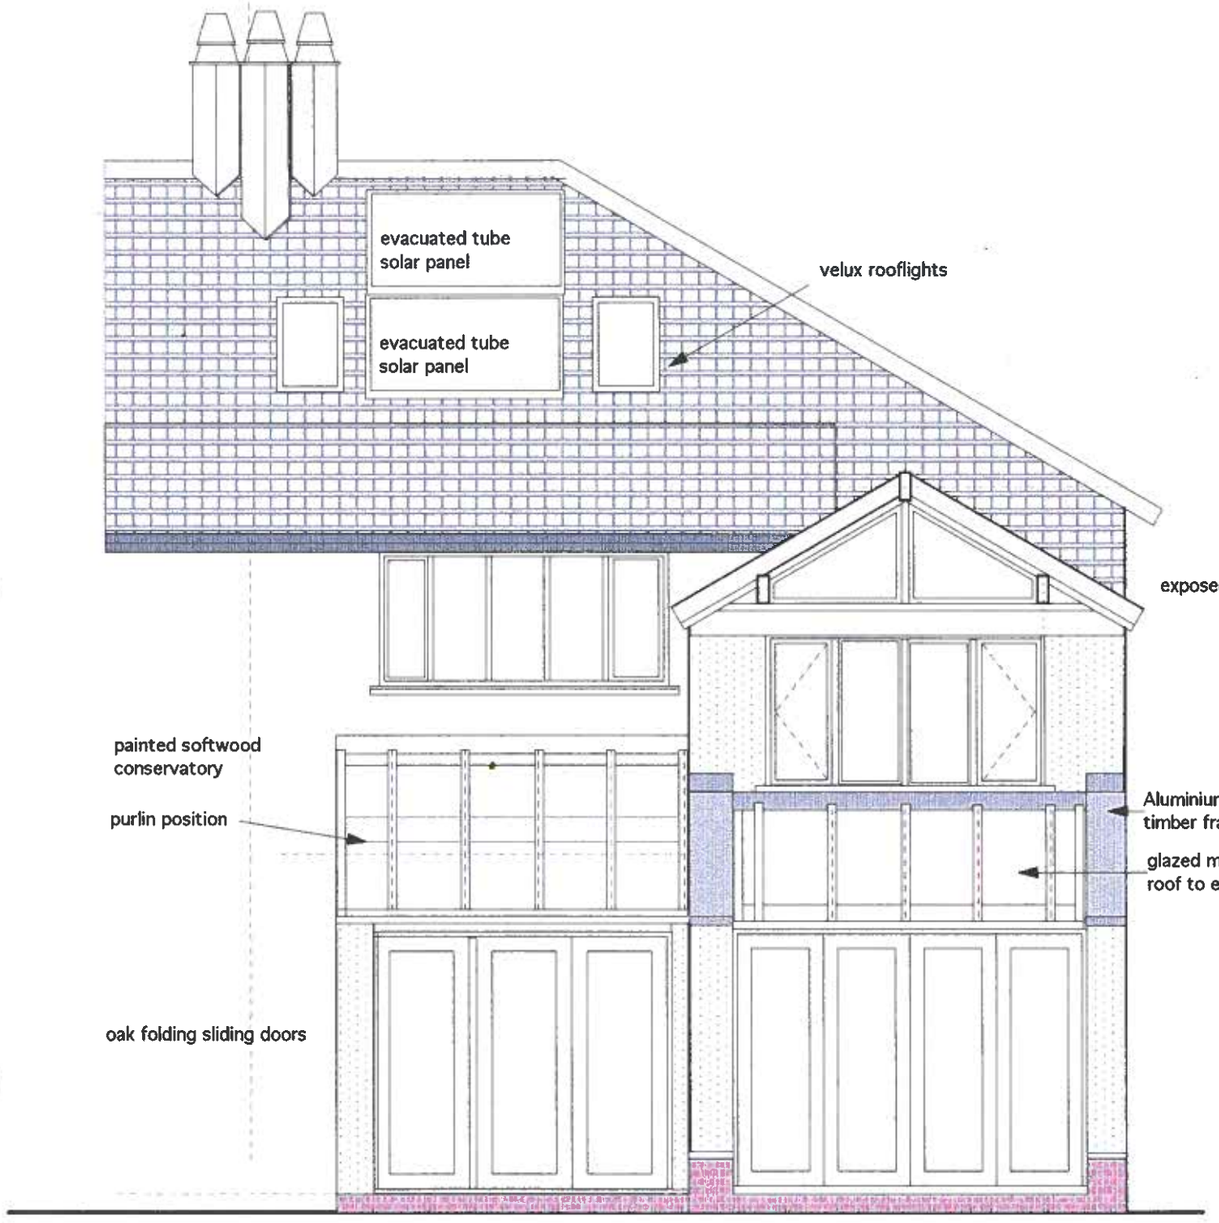


EAST ELEVATION

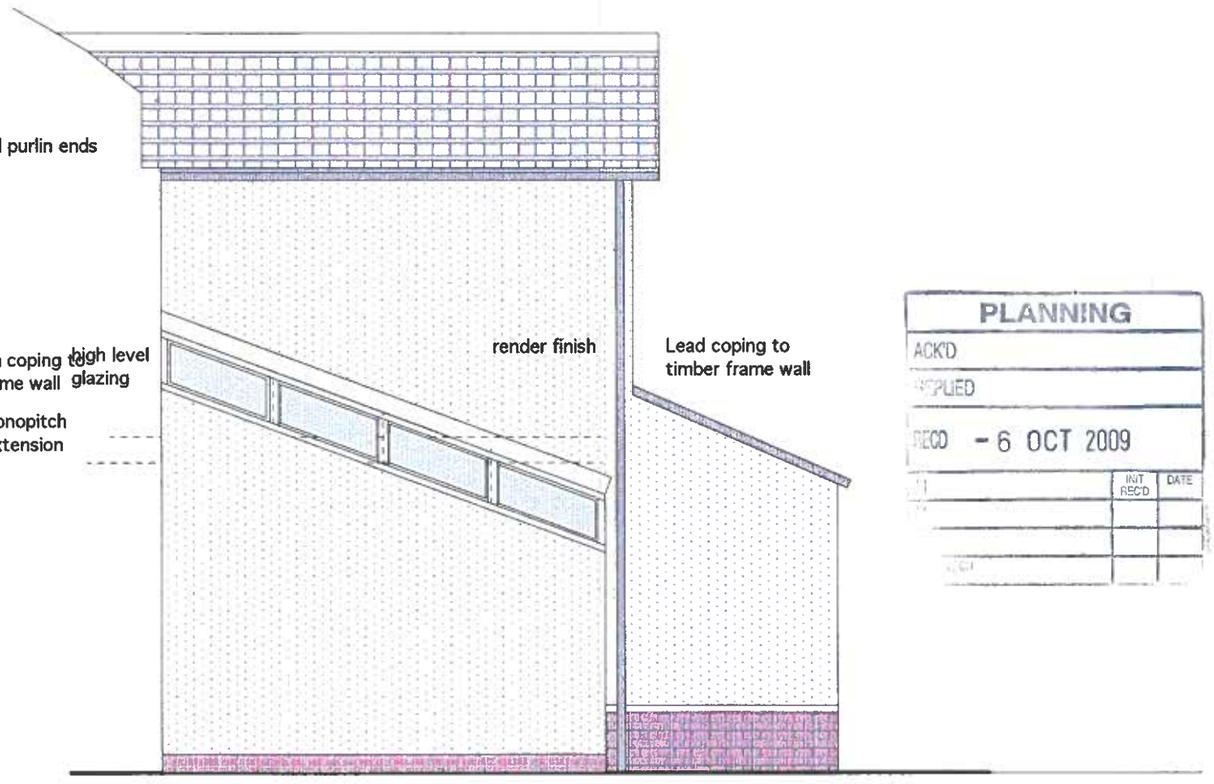

SOUTH ELEVATION

PLANNING
ACK'D
SUPPLIED
RECD - 6 OCT 2009
INT RECD
DATE

Revisions
A- 11-8-09
Back addition extended by 1000mm. Conservatory flank wall construction amended. Solar panels repositioned. Conservatory doors amended.
B 01-10-09
Back addition first floor and conservatory reduced in length

Paul Knowles Architect
Dip Arch RIBA Dip TP AA
Tel 01969 624758

3, THE THORNS CHORLTON CUM HARDY
Client :Mr K Knowles and Ms E Webb

Proposed East and South elevation

Drawing No 225/08 B
Scale 1:50 Date 07/2009