




PLAN SCALE 1:10

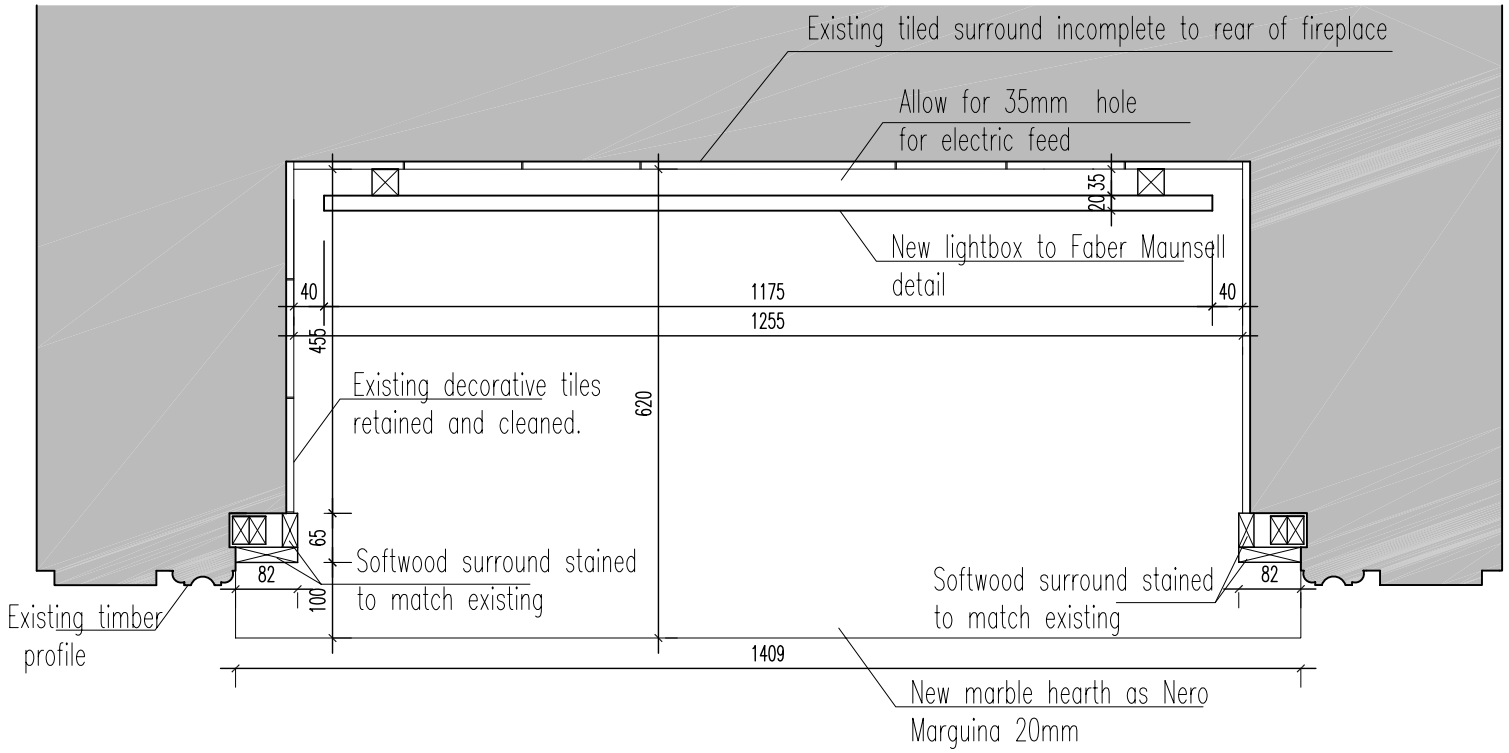

VIEW SCALE 1:10

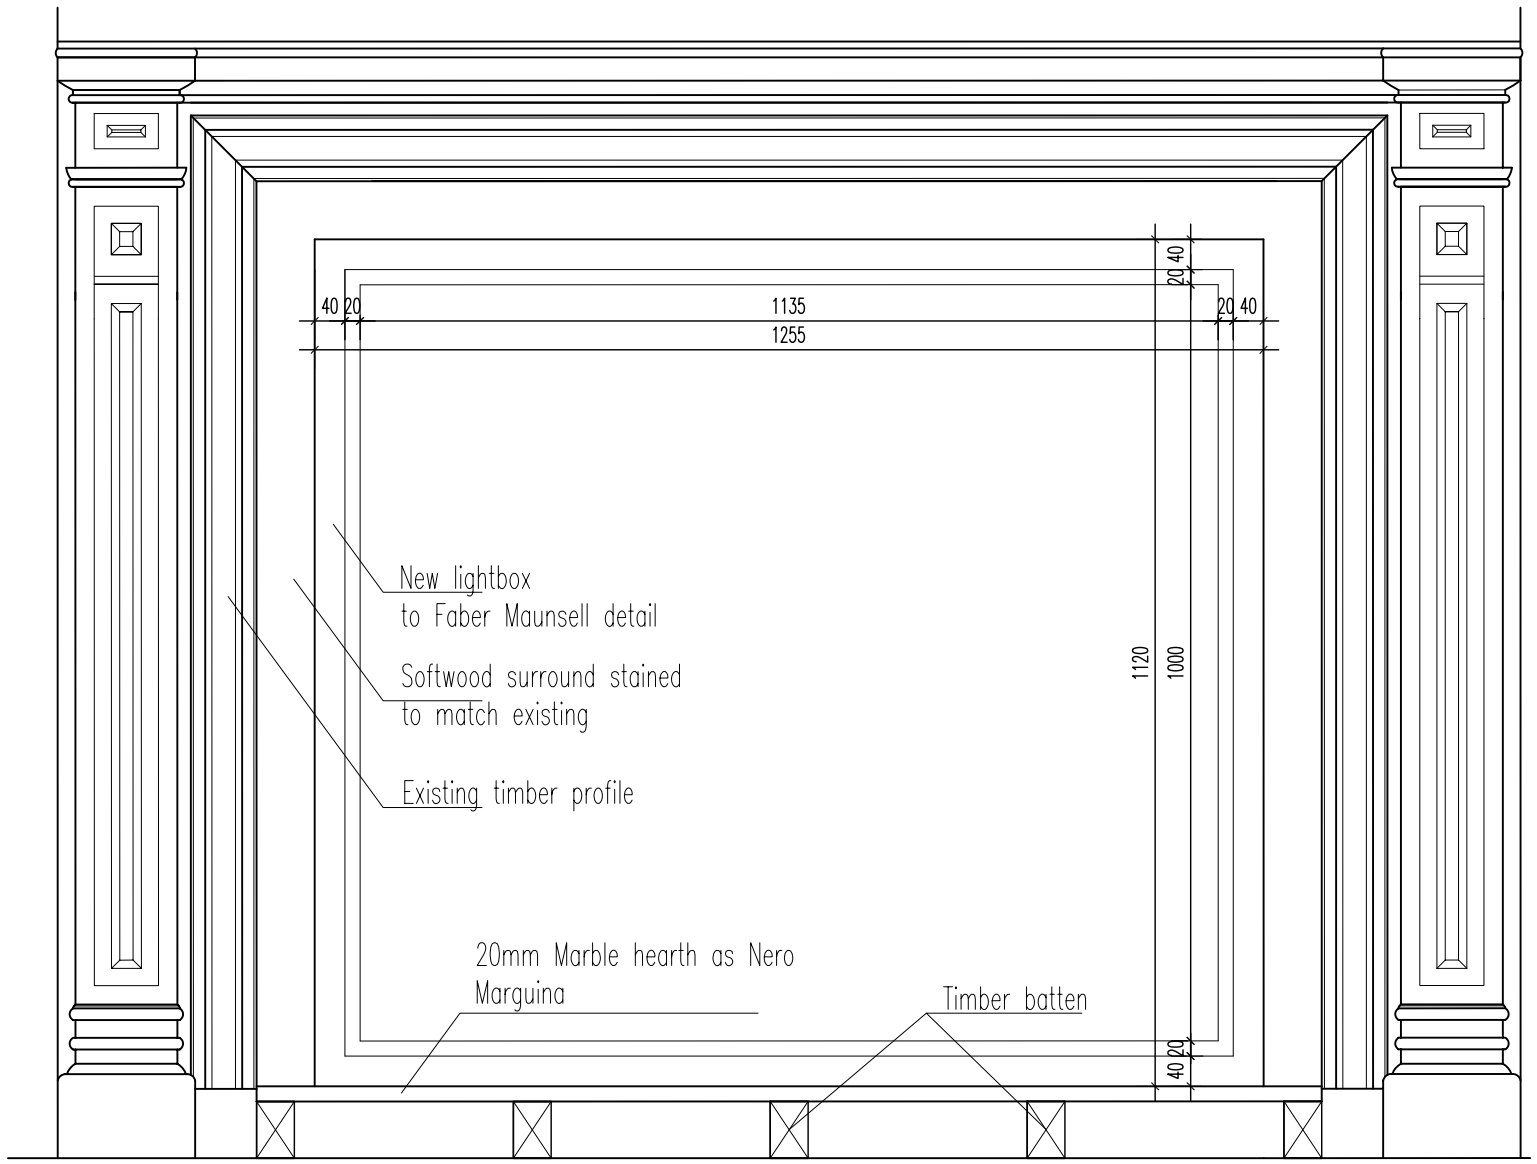

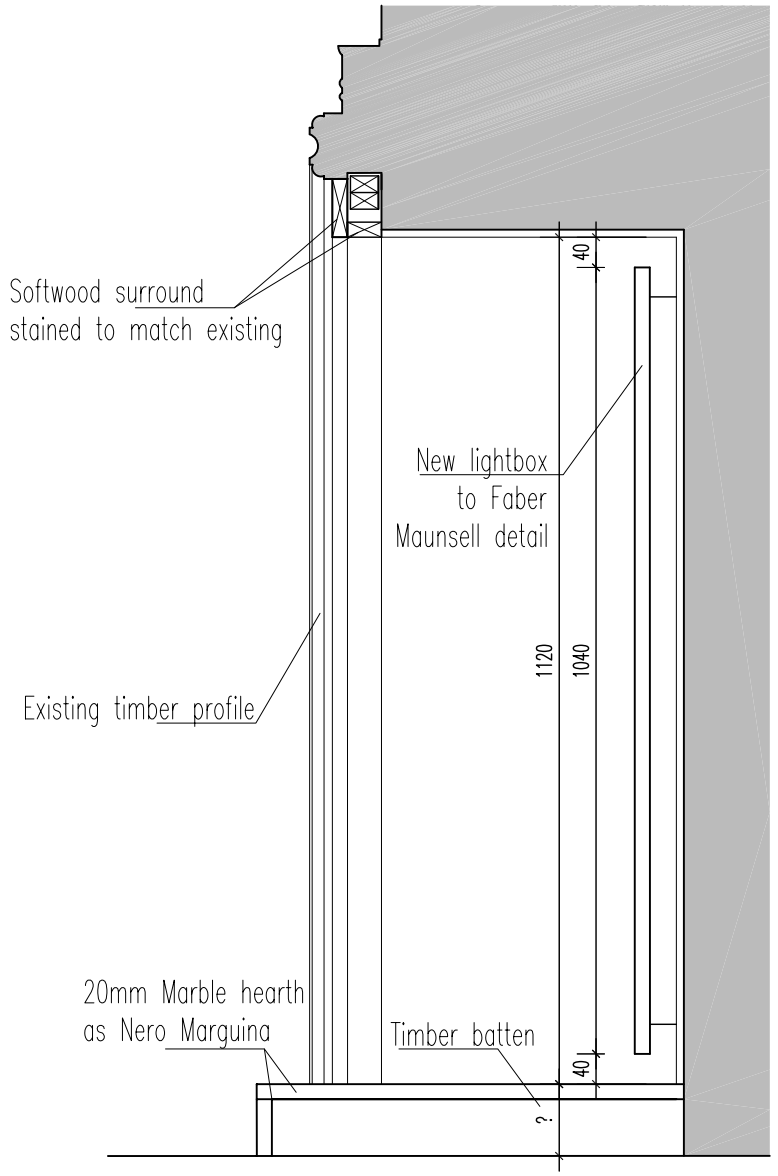

SECTION SCALE 1:10

oea

notes:

All dimensions are in millemetres unless stated otherwise. No dimensions to be scaled from drawings. All dimensions to be checked on site prior to manufacture.

Any discrepancies between drawings and site conditions are to be reported to the contract manager.

This drawing is to be read in conjunction with all relevant Structural Engineers and Mechanical & Electrical Engineers drawings and specification.

NOTE:

Care must be taken not damage existing tiles during works.

For Lighting Specifications refere to Lighting Equipment Schedule by Faber Maunsell, Luminare Reference D.

dwg status:

PLANNING

Rev	Description	Date	By	Chk
A	Hatch added for clarification.	23.07.08	CM	
.	First Issue	25.04.08	PL	.

oea

oconnell east architects
12 Little Lever Street, Manchester, M11HR

t: 01619073325 f: 01619073120

dwg title:	EXISTING FIREPLACE REFURBISHMENT DETAIL		
job Title:	ELLIOT HOUSE REFURBRISHMENT, DEANSGATE for BRUNTWOOD		
scale:	1:10 @ A3	drawn:	SN
date:	MARCH 08	job no:	0734
dwg no:	PL/0734/419	rev:	A