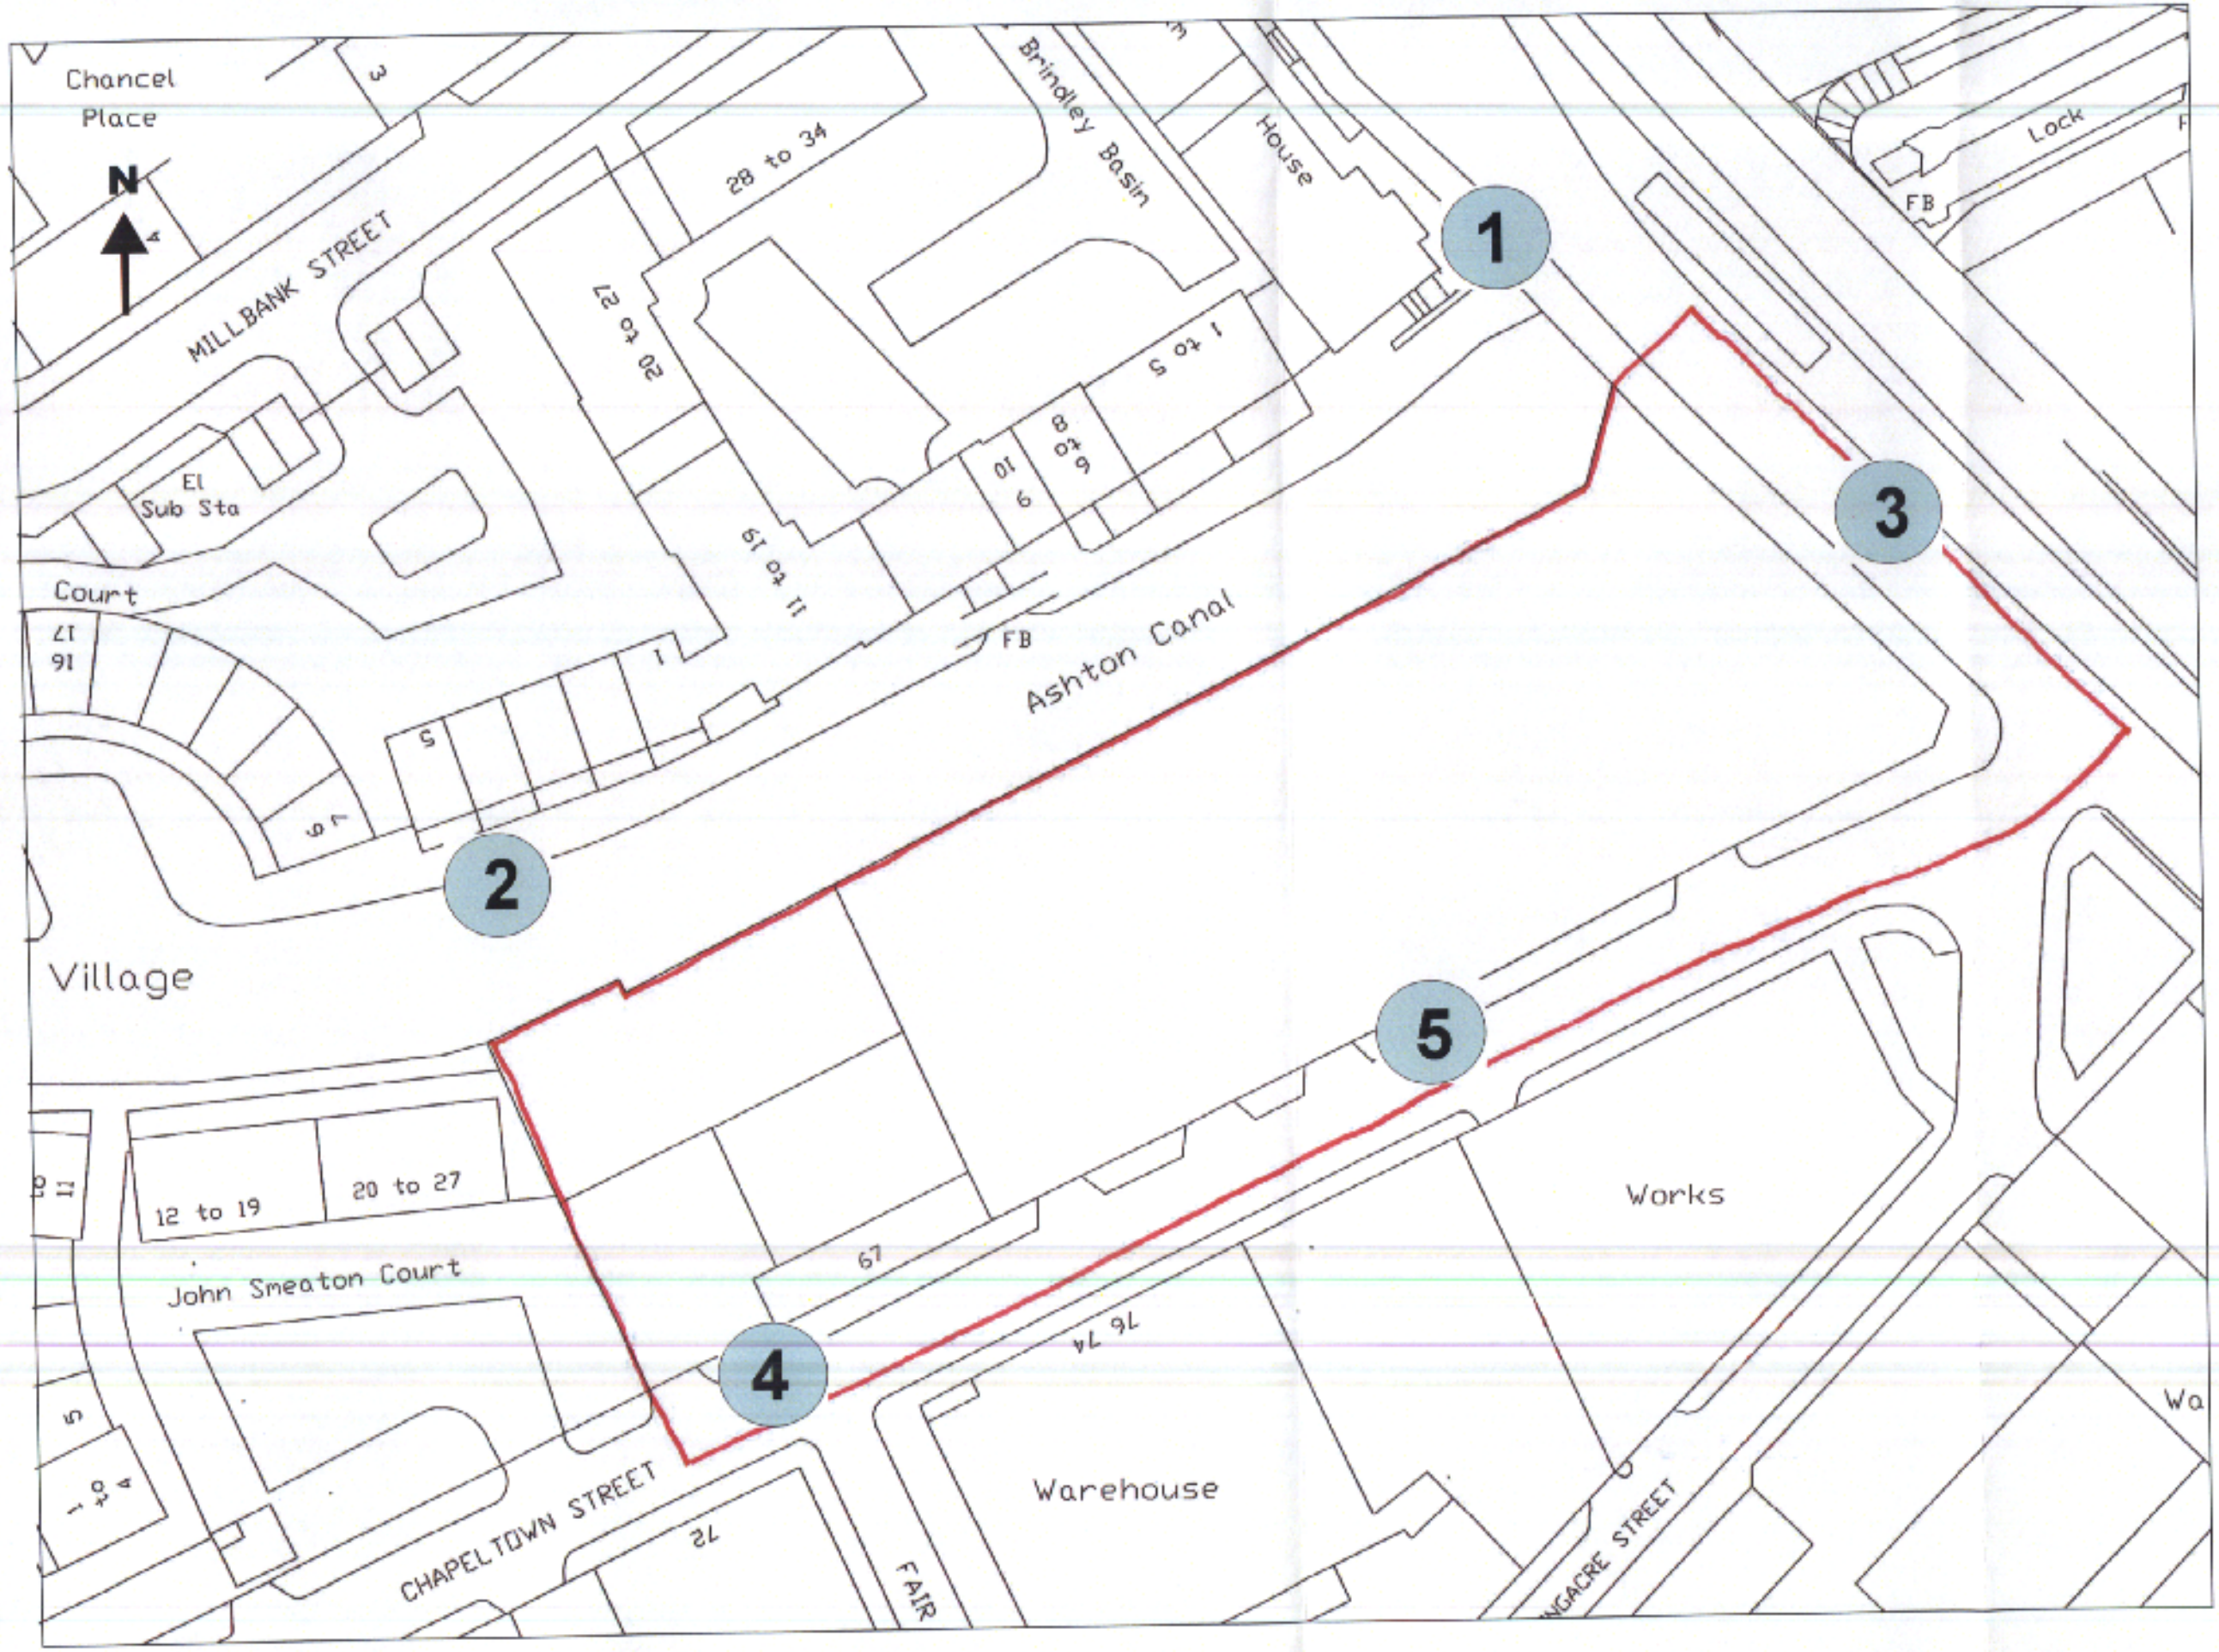


ARUP

St James's Buildings
Oxford Street
Manchester
M1 6EL
T +44(0)161 228 2331 F +44 (0)161 236 1057
www.arup.com

Client
Goldlodge Properties Ltd


Job Title
Chapeltown Street

Drawing Title
Noise Measurement Locations

Scale
Not To Scale

Drawing Status
Issue

123447-00 | Figure 8.1

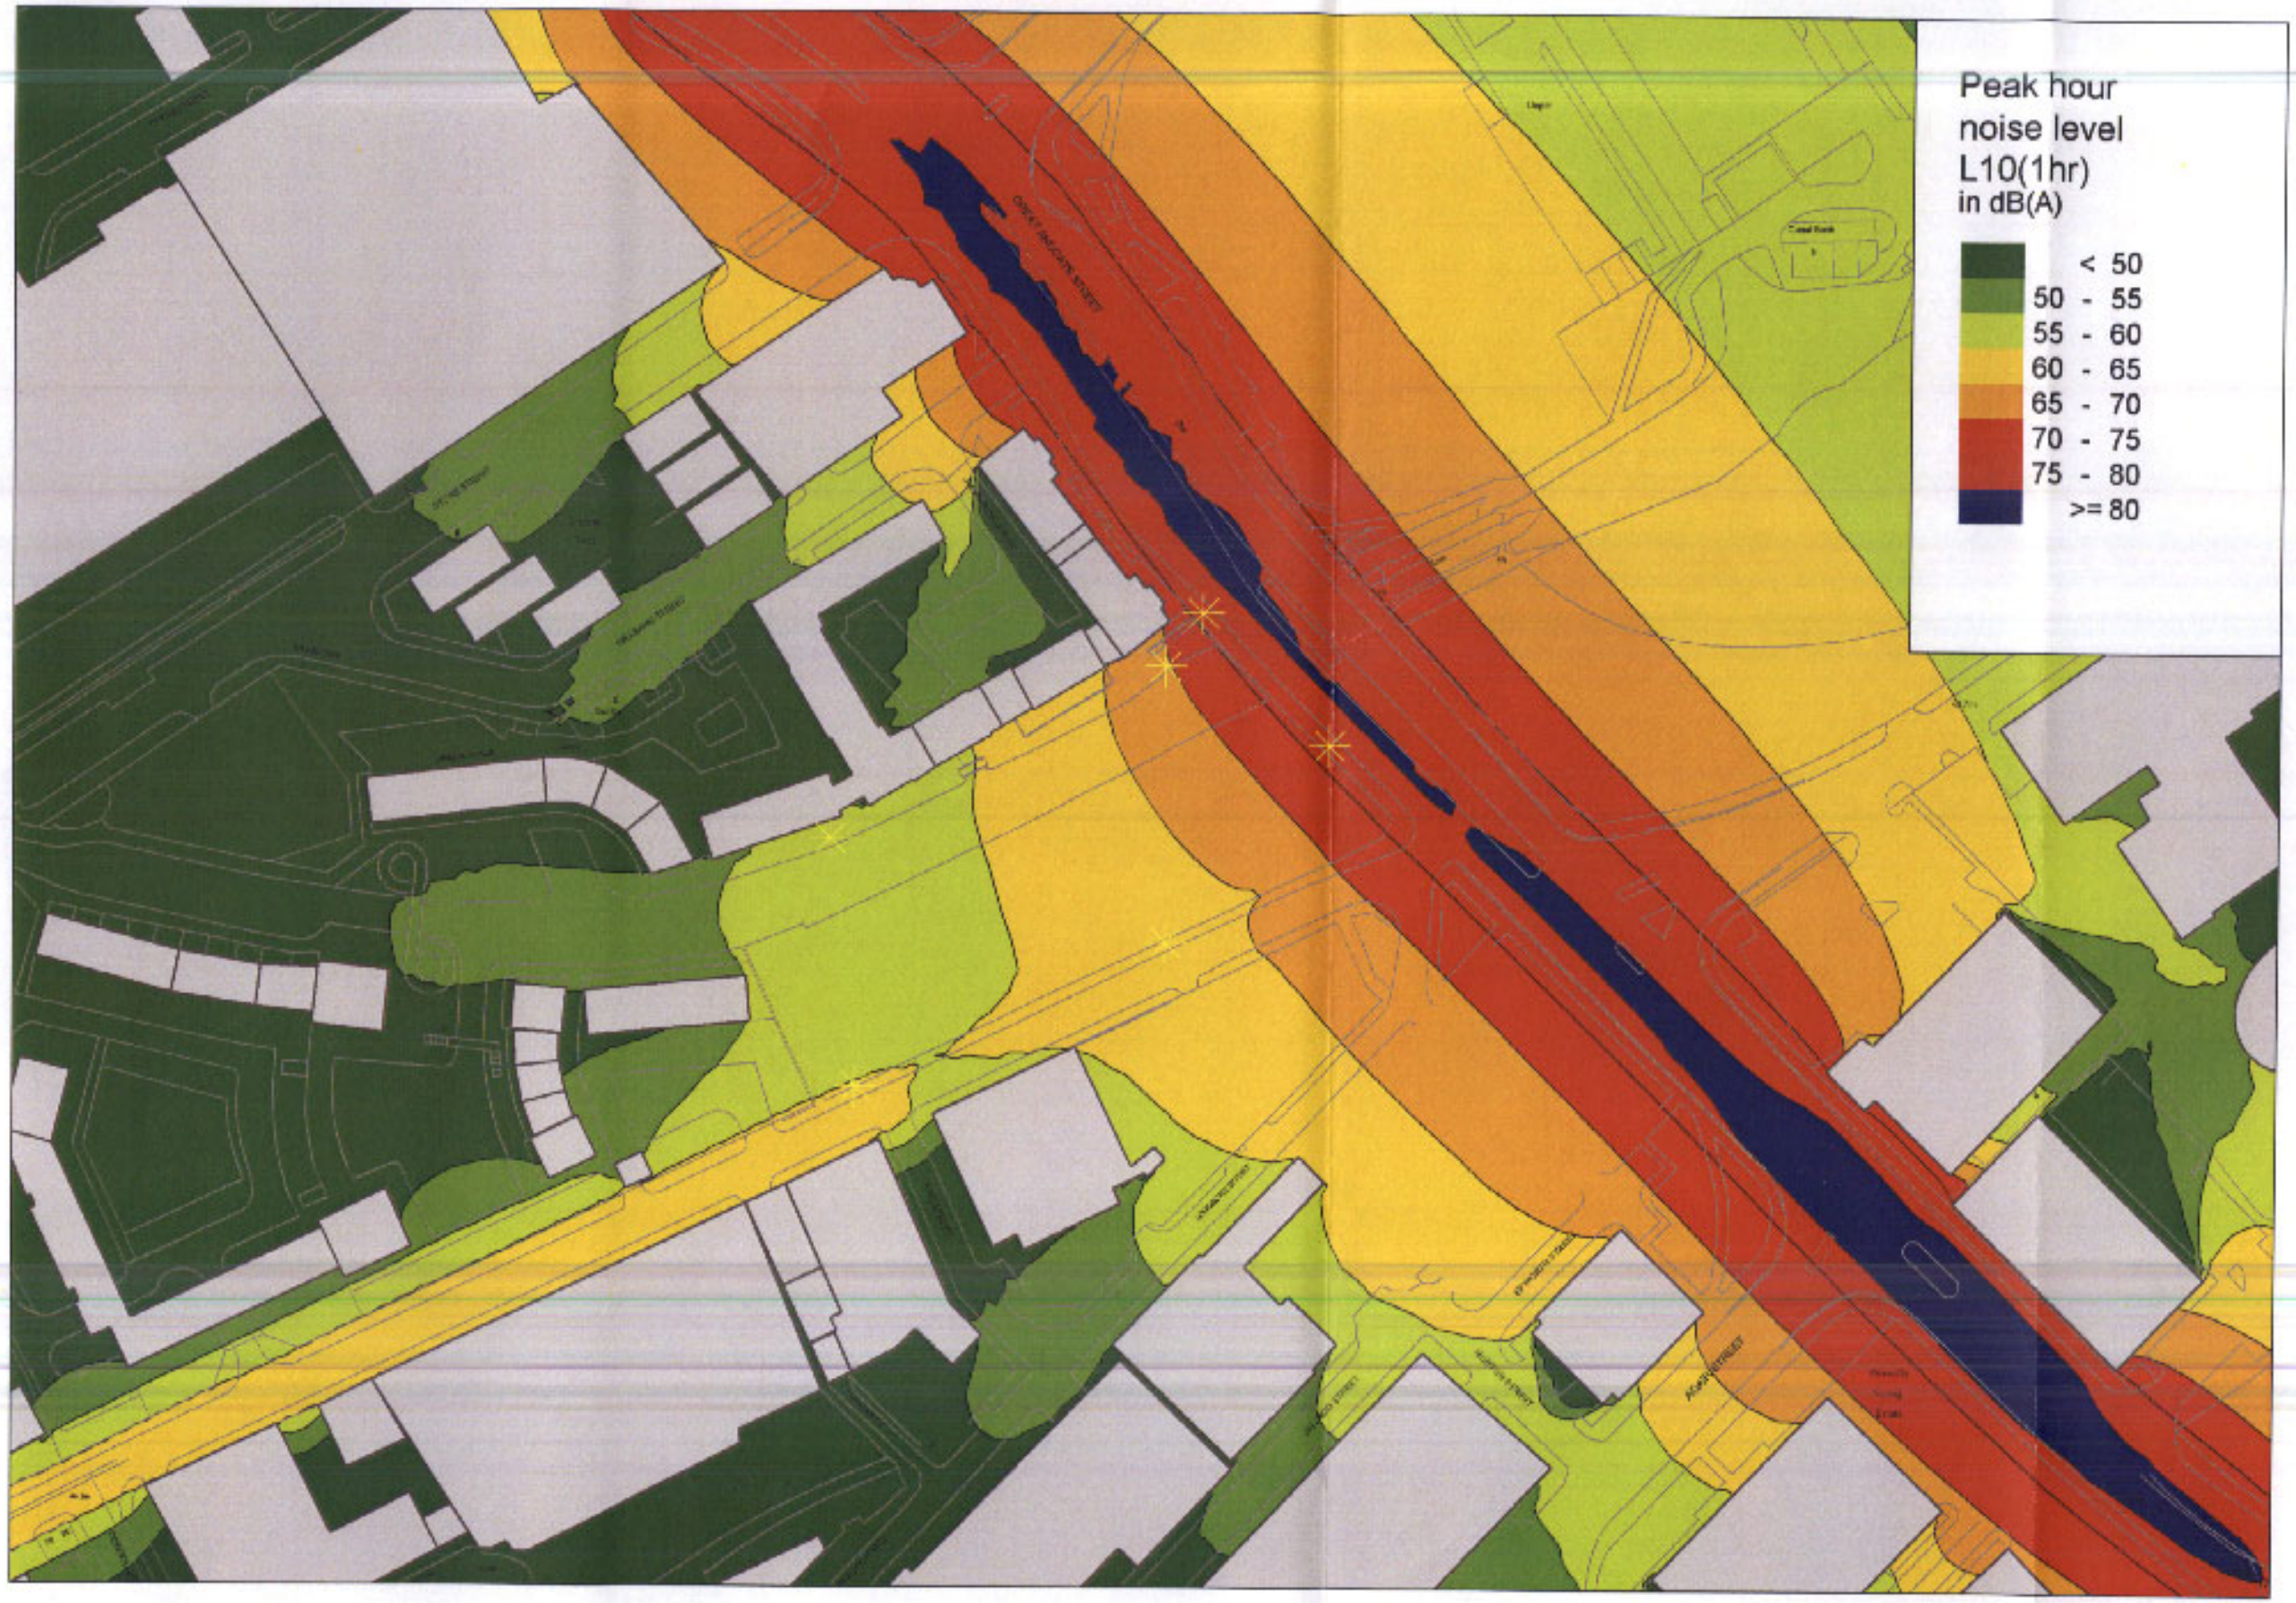

ARUP

St James's Buildings
Oxford Street
Manchester
M1 6EL
T +44(0)161 228 2331 F +44 (0)161 236 1057
www.arup.com

Client
Goldlodge Properties Ltd

Job Title
Chapeltown Street


Drawing Title
Noise map showing peak hour levels across site, dBLA10,1hr

Scale
Not To Scale

Drawing Status

Issue

123447-00 | **Figure 8.2**

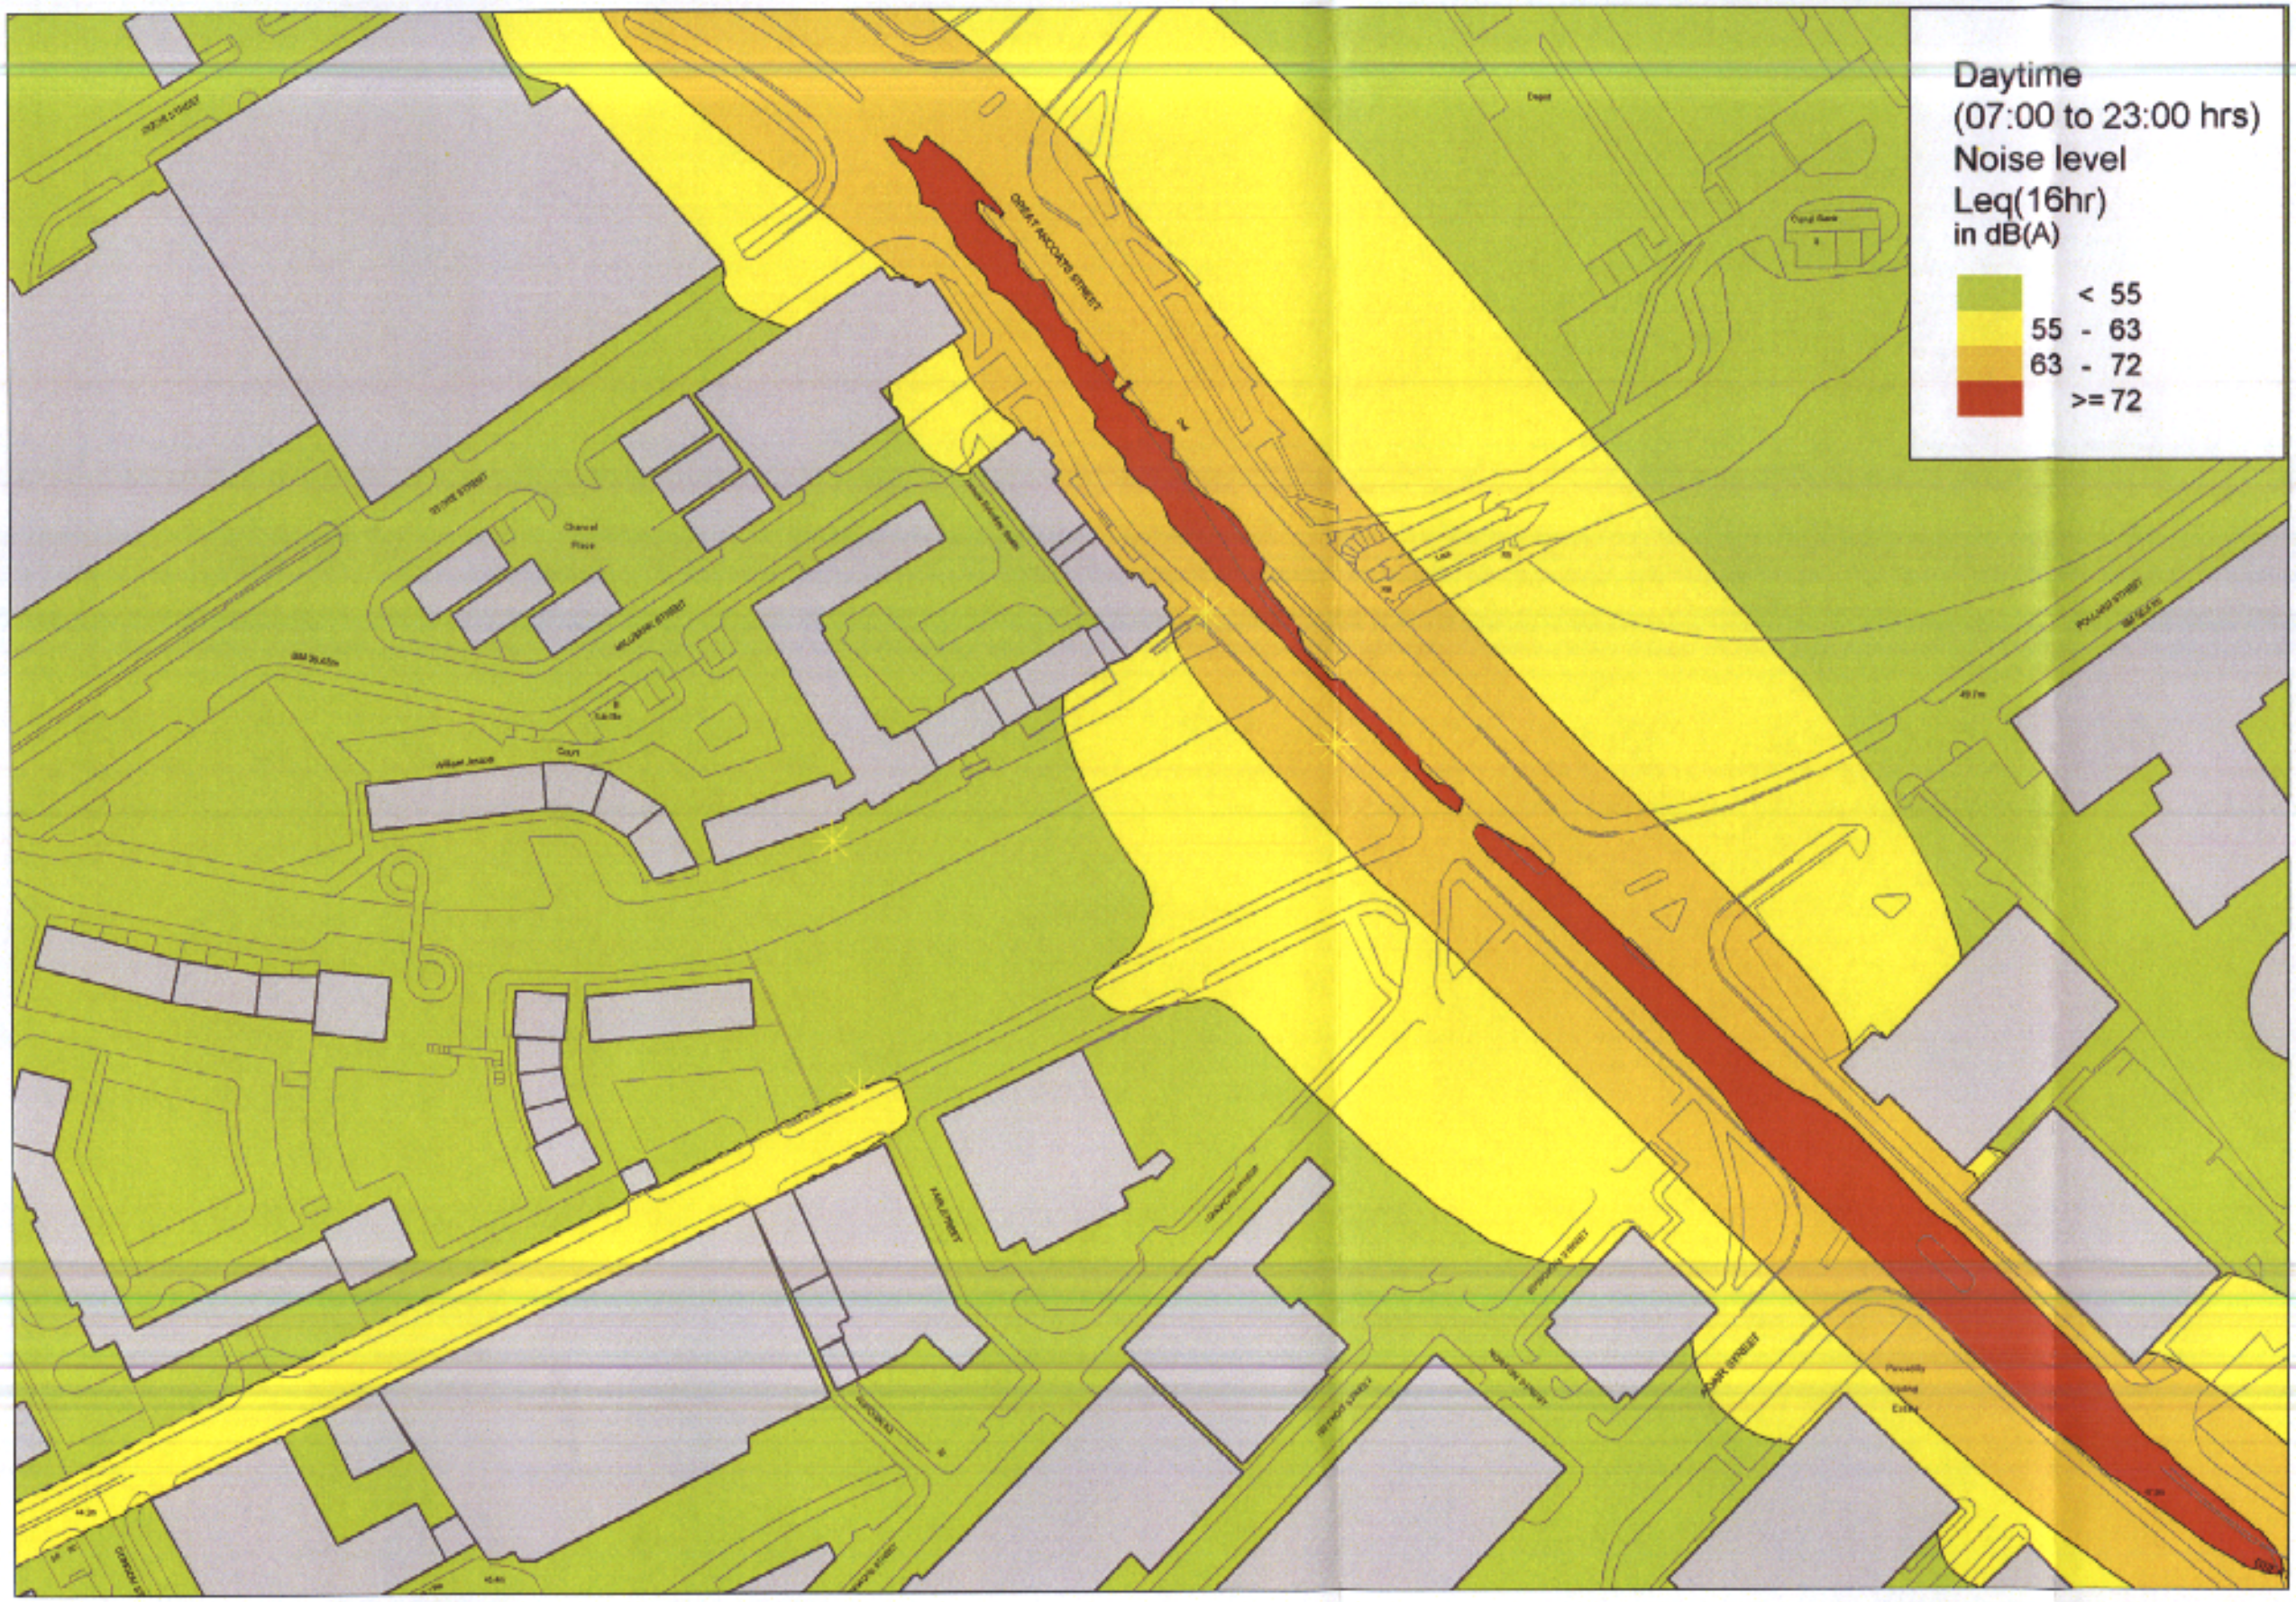

ARUP

St James's Buildings
Oxford Street
Manchester
M1 6EJ
T +44(0)161 228 2331 F +44 (0)161 236 1057
www.arup.com

Client
Goldlodge Properties Ltd

Job Title
Chapeltown Street

Drawing Title
Noise map showing predicted LAeq,16hr noise levels around the proposed site

Scale
Not To Scale

Drawing Status

Issue

123447-00 Figure 8.3