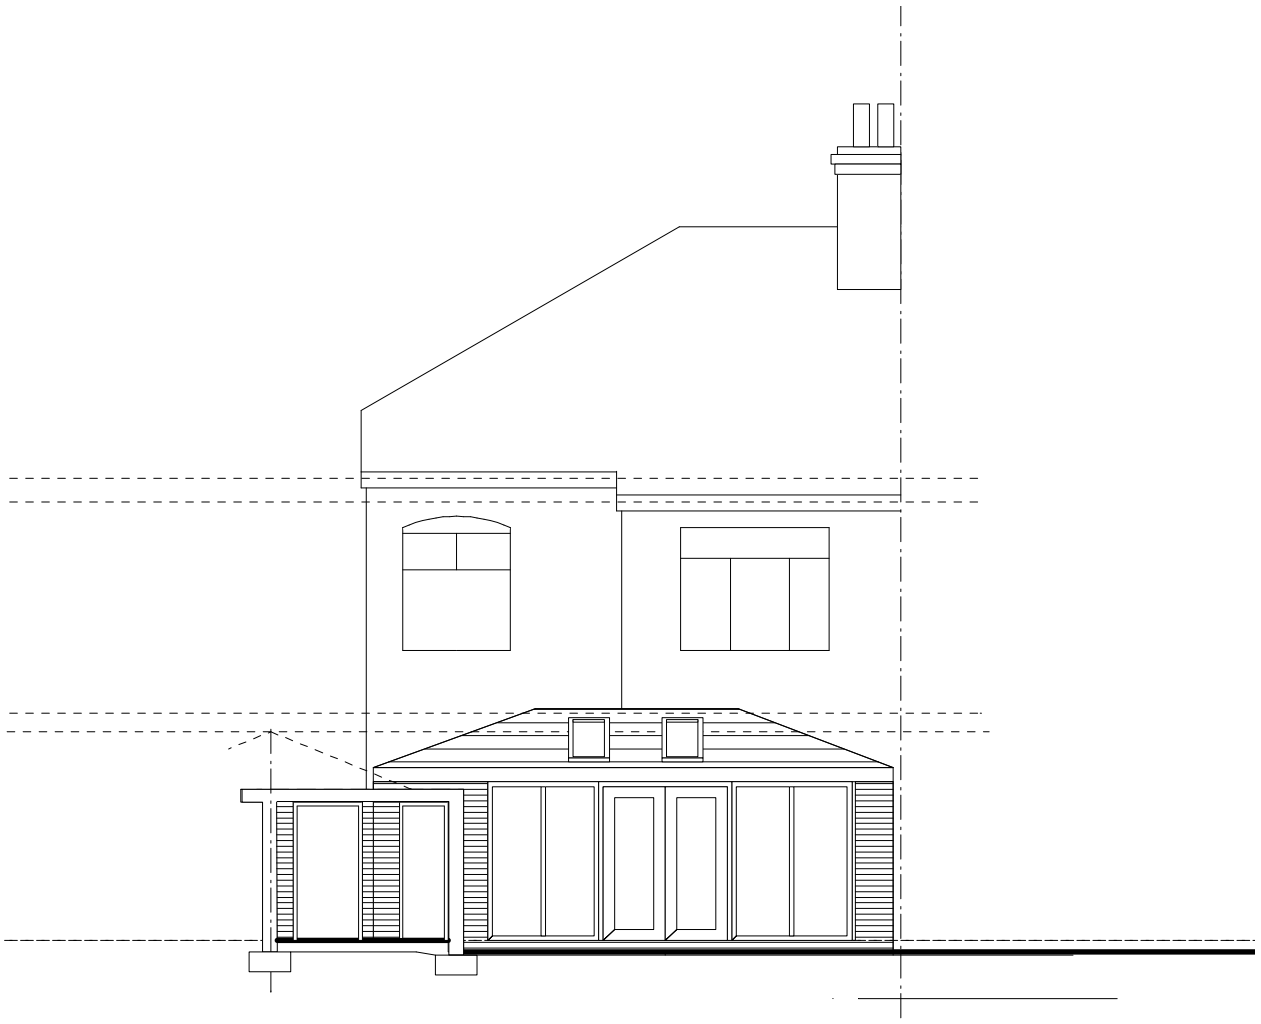

rear elevation

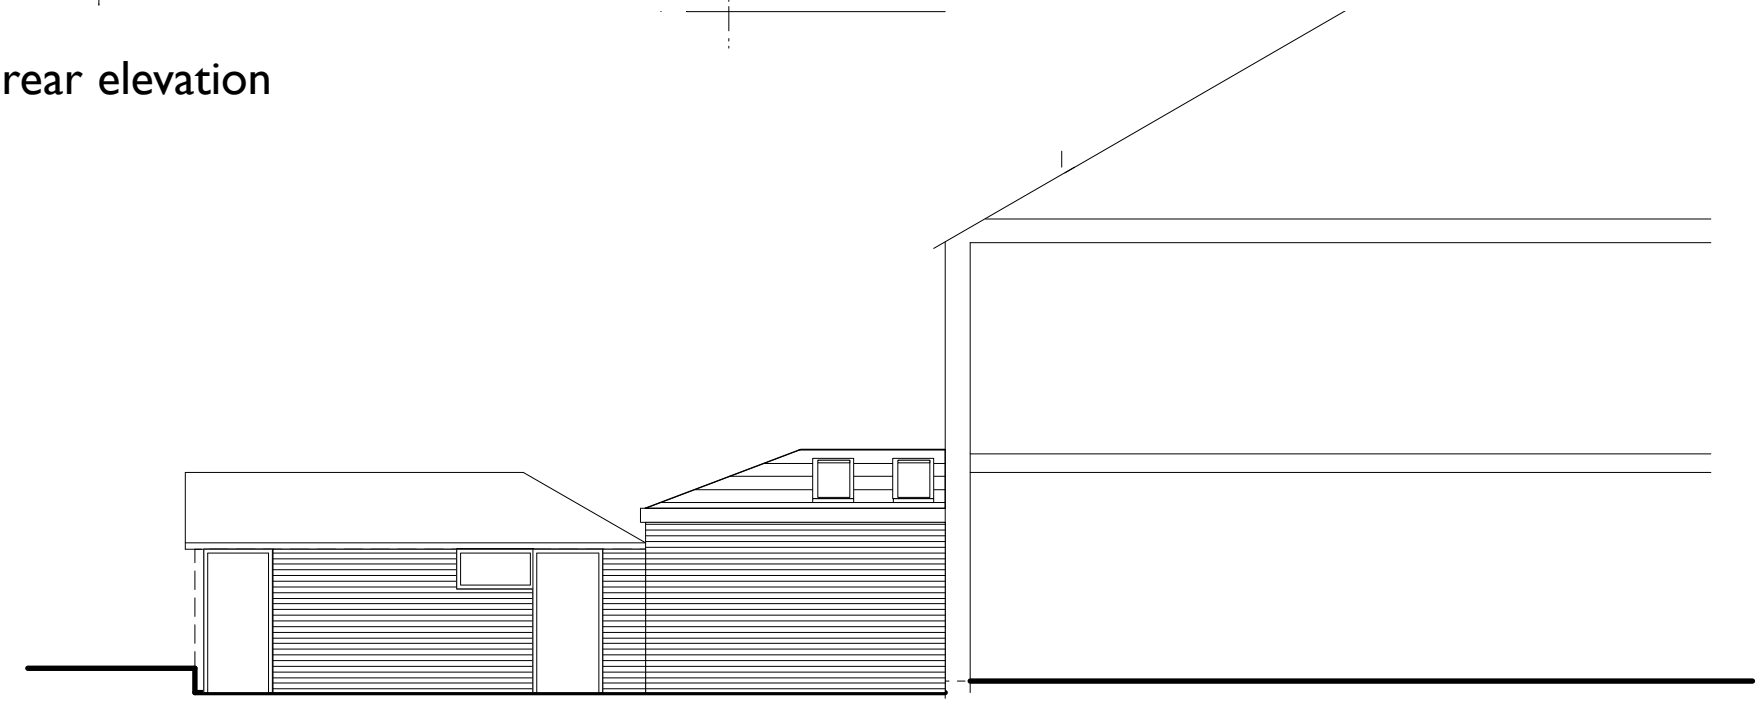

side elevation

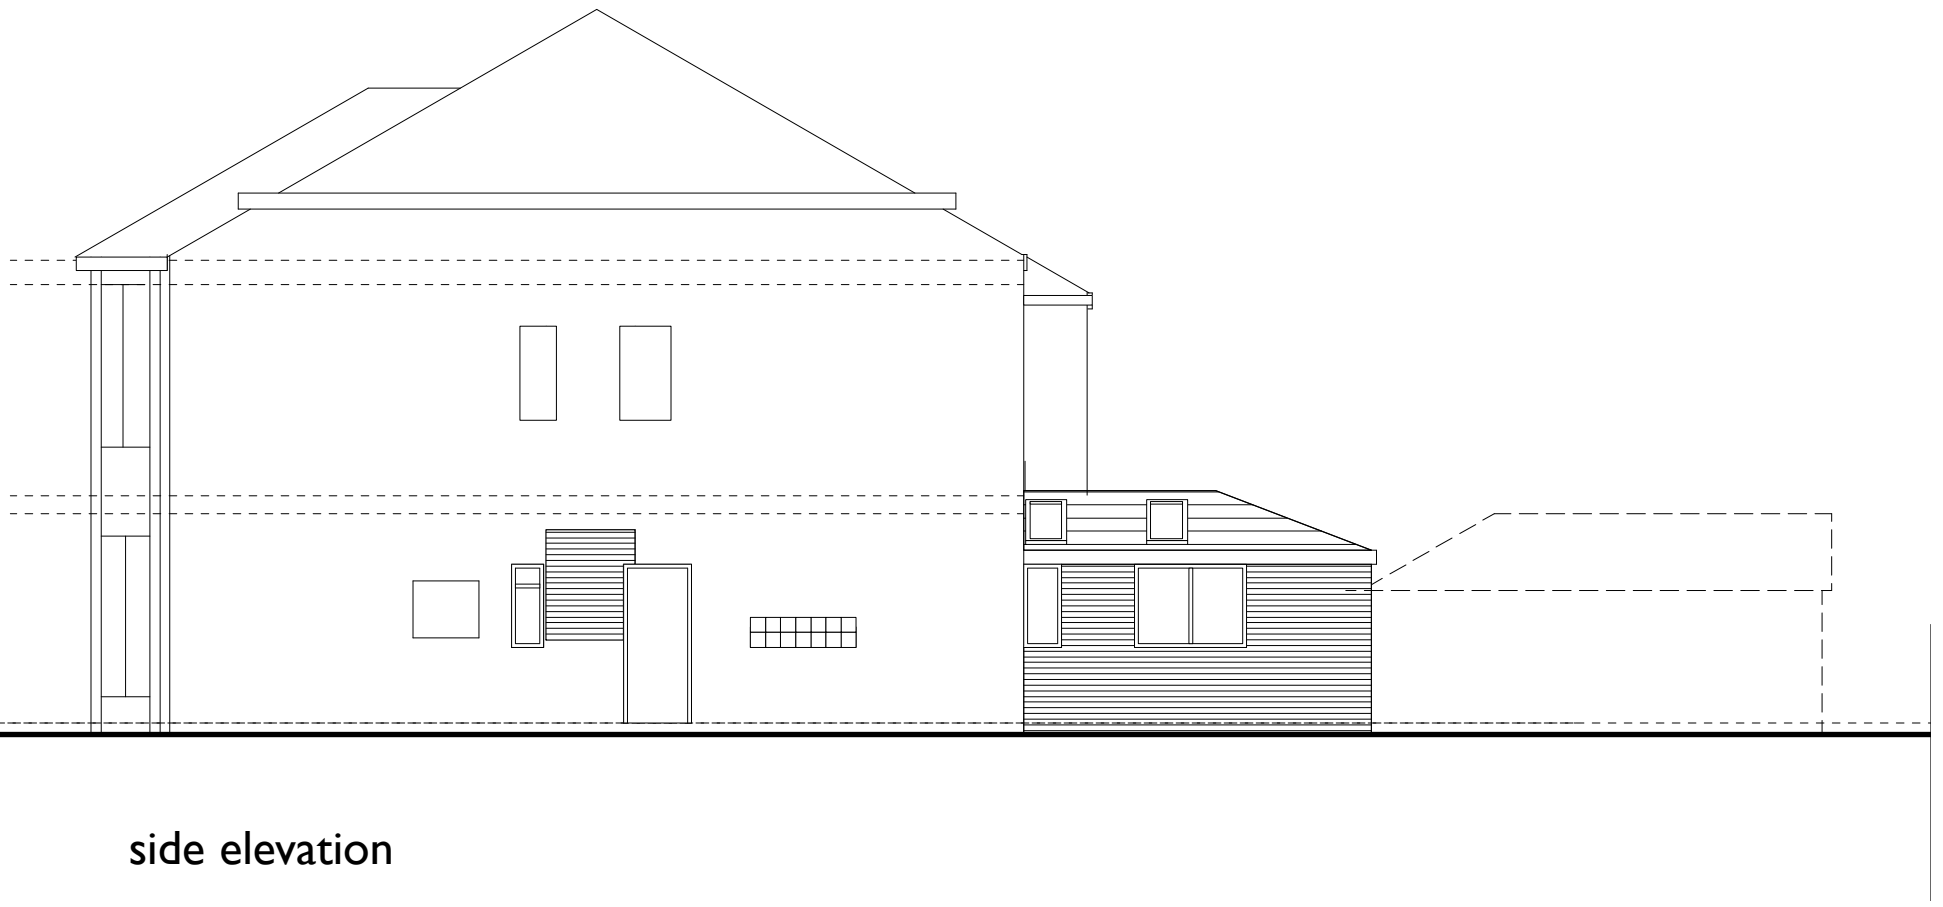

side elevation

works @ 18 New Kent Road

for Mr and Mrs Usman

proposed elevations

1:50 @ A3

100/33a