

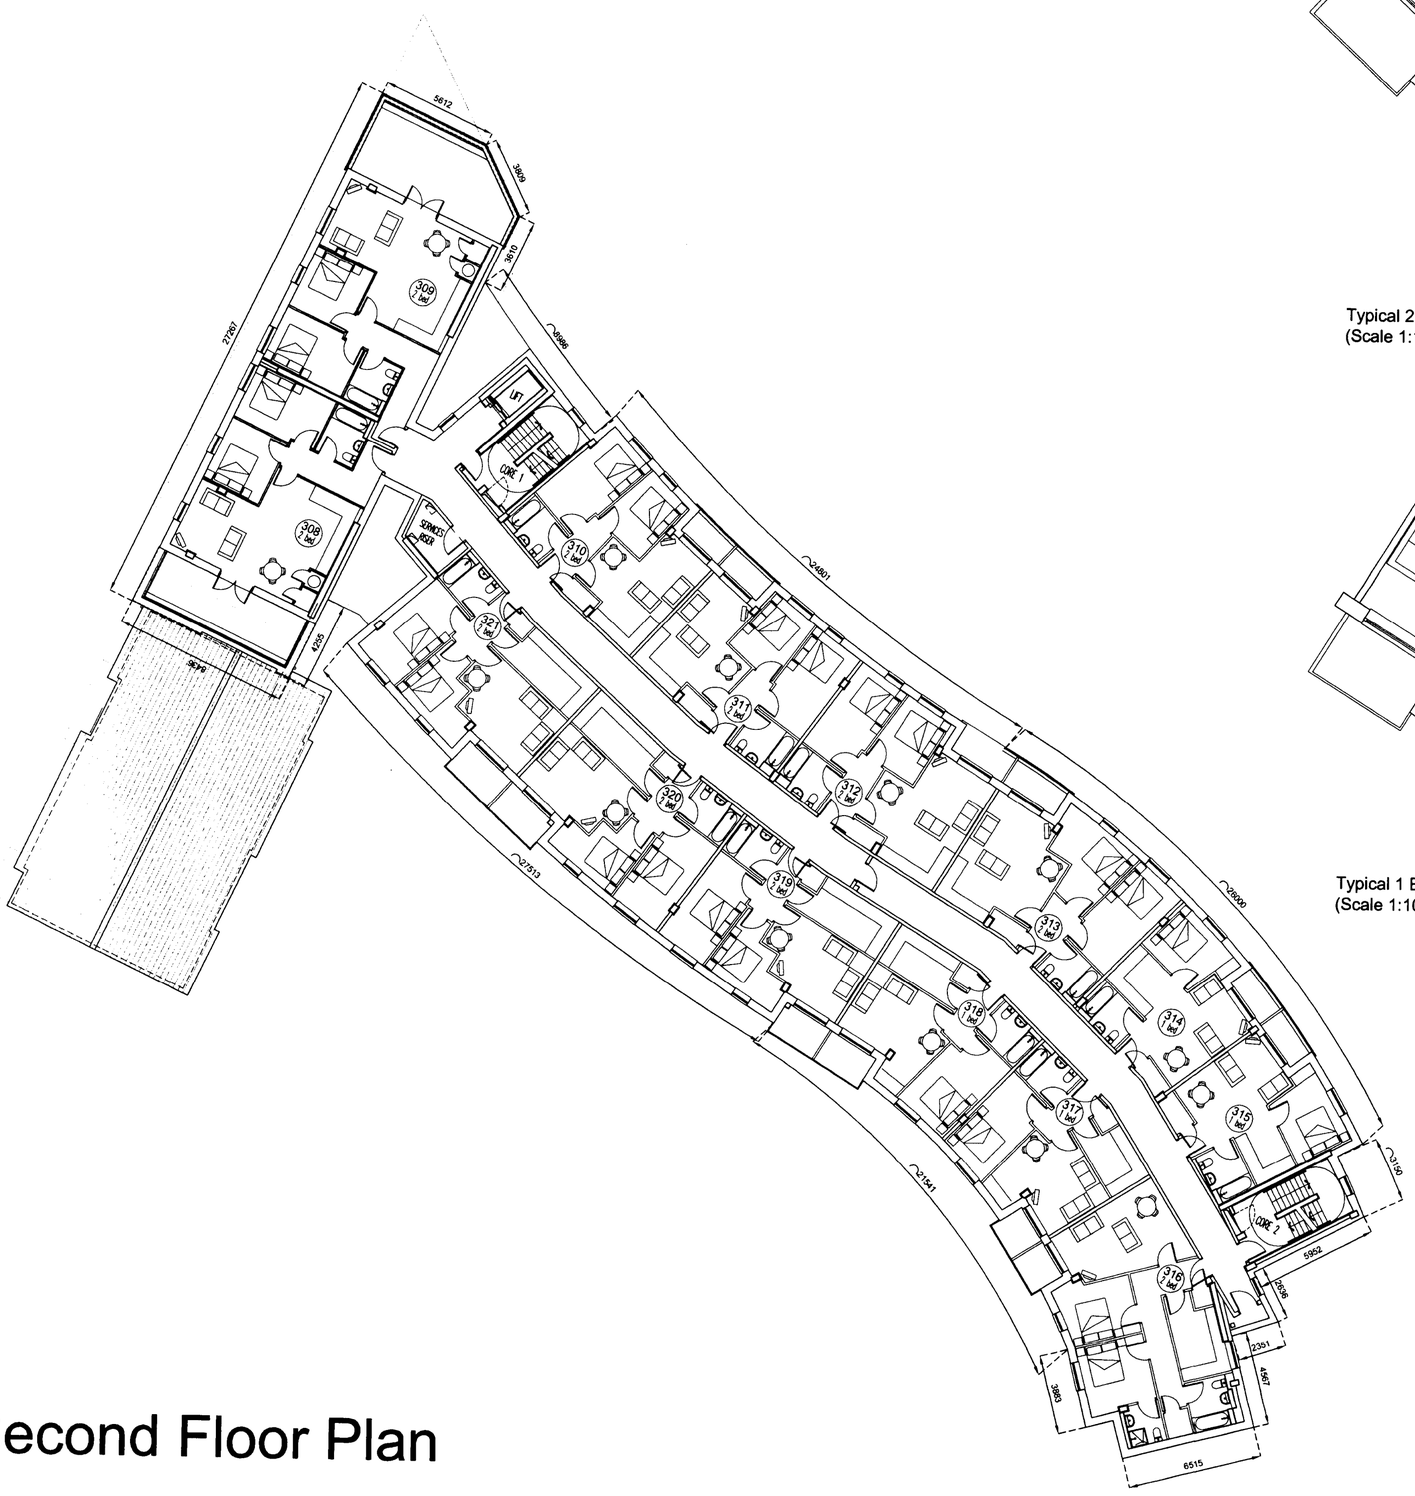



Second Floor Plan

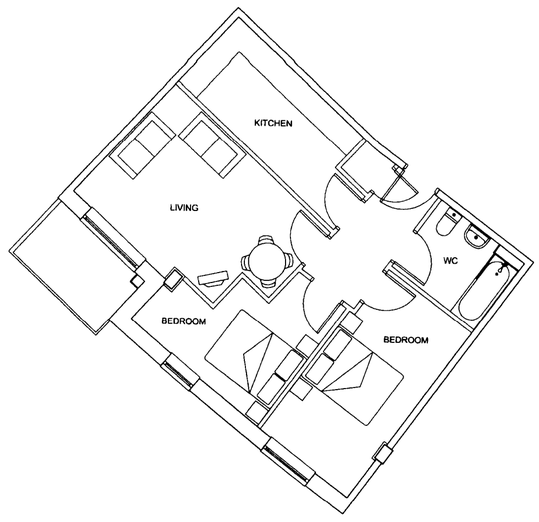


Typical 2 Bed Flat Layout - ADAPTABLE PLAN
(Scale 1:100)

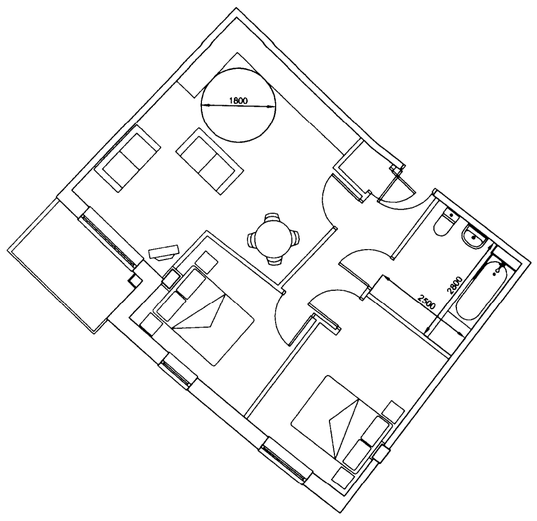

Typical 2 Bed Flat Layout - ADAPTED PLAN
(Scale 1:100)

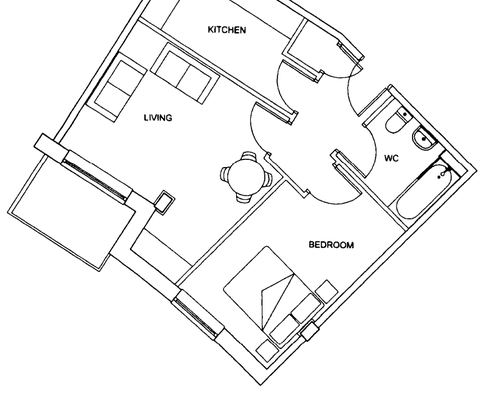


Typical 1 Bed Flat Layout - ADAPTABLE PLAN
(Scale 1:100)

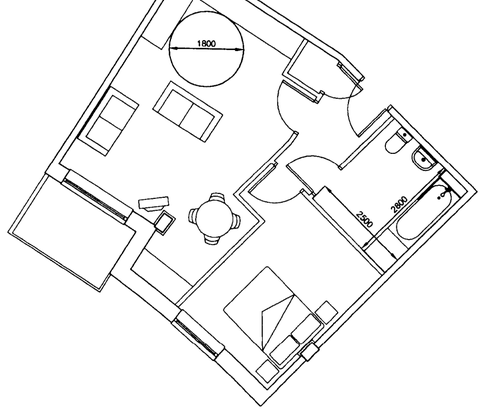


Typical 1 Bed Flat Layout - ADAPTED PLAN
(Scale 1:100)


	1 Bed	2 Bed
2nd Floor	10	4
3th Floor	9	2

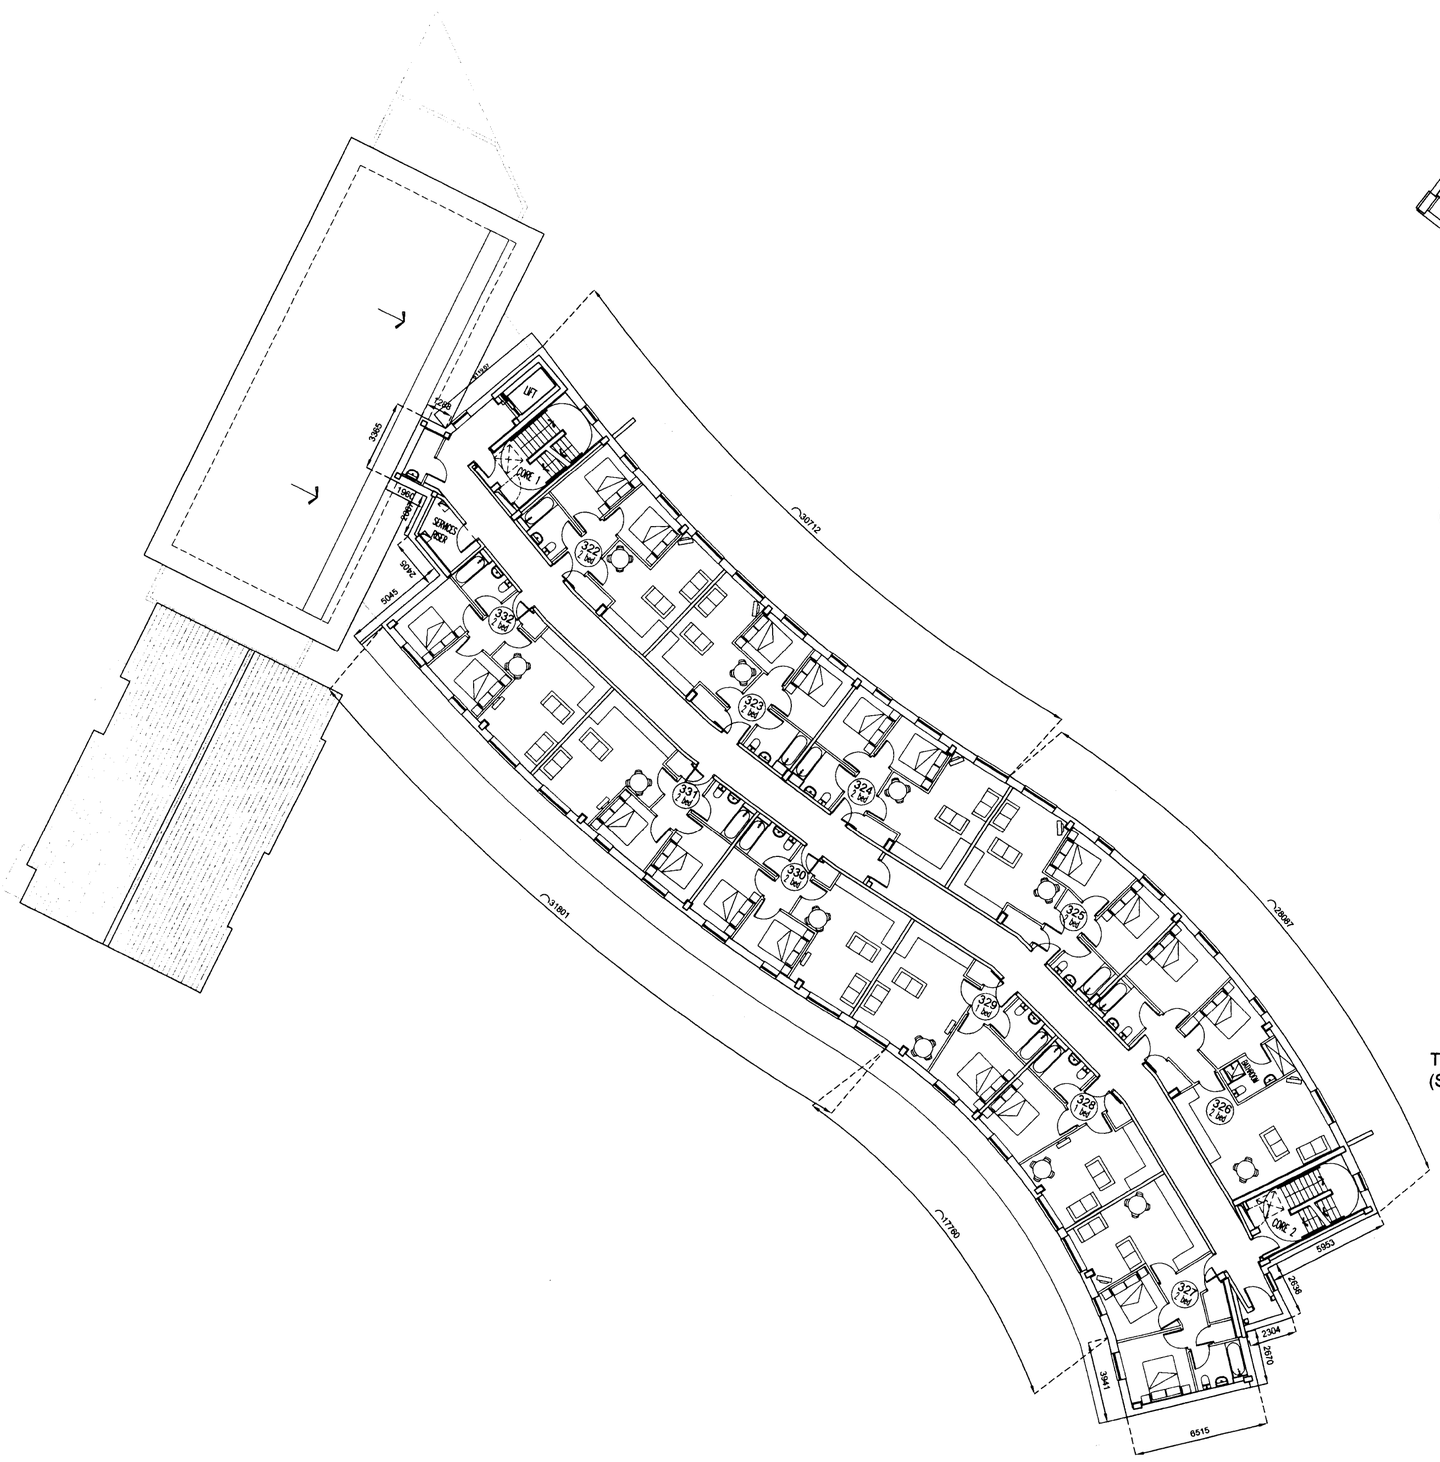


Third Floor Plan

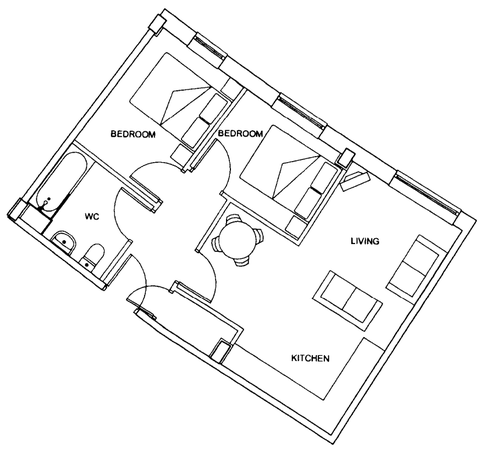


Typical 2 Bed Flat Layout - ADAPTABLE PLAN
(Scale 1:100)

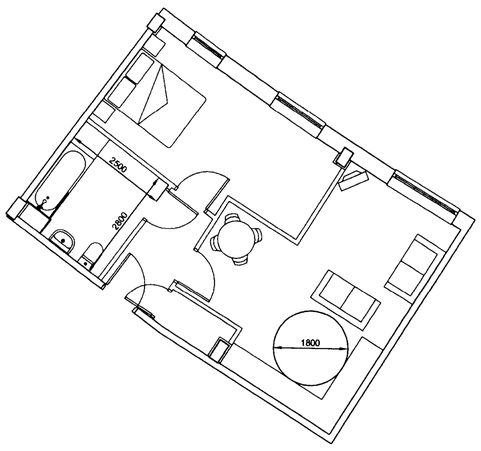


1 Bed Flat Layout - ADAPTED PLAN
(Scale 1:100)

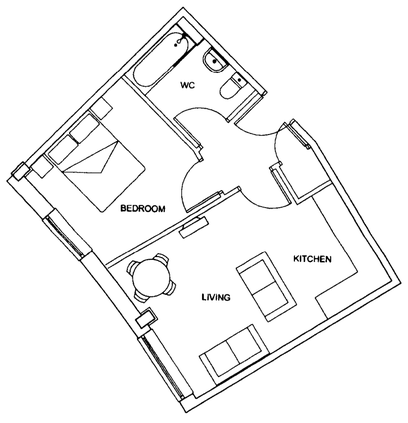

Typical 1 Bed Flat Layout - ADAPTABLE PLAN
(Scale 1:100)

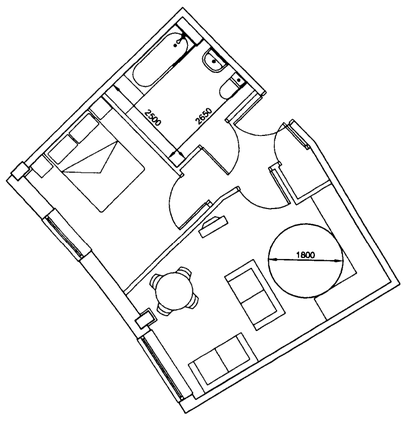

Typical 1 Bed Flat Layout - ADAPTED PLAN
(Scale 1:100)

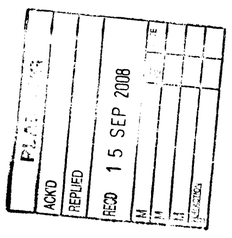

rev	description	drwn	auth	date
B	Submitted for variation of condition application	KF	JB	11.09.08

LEACH RHODES WALKER
ARCHITECTS

MAINE ROAD PHASE 9

SECOND & THIRD FLOOR PLANS

Drn By: KF Auth By: JB Date: 11.09.08
Drg No:6755/L(00)24 1:200@A1 Rev: B

LEACH RHODES WALKER
Riverside Manchester M3 5AA
t: +44 (0) 161 833 0211 f: +44 (0) 161 832 7757
e: info@lrw.co.uk www.lrw.co.uk

File loc: L:\6755 Main Road, Ph 3 & 9\Drawings\plotting\Phase 9\6755 L(00)24 - Phase 9 Second [illegible]