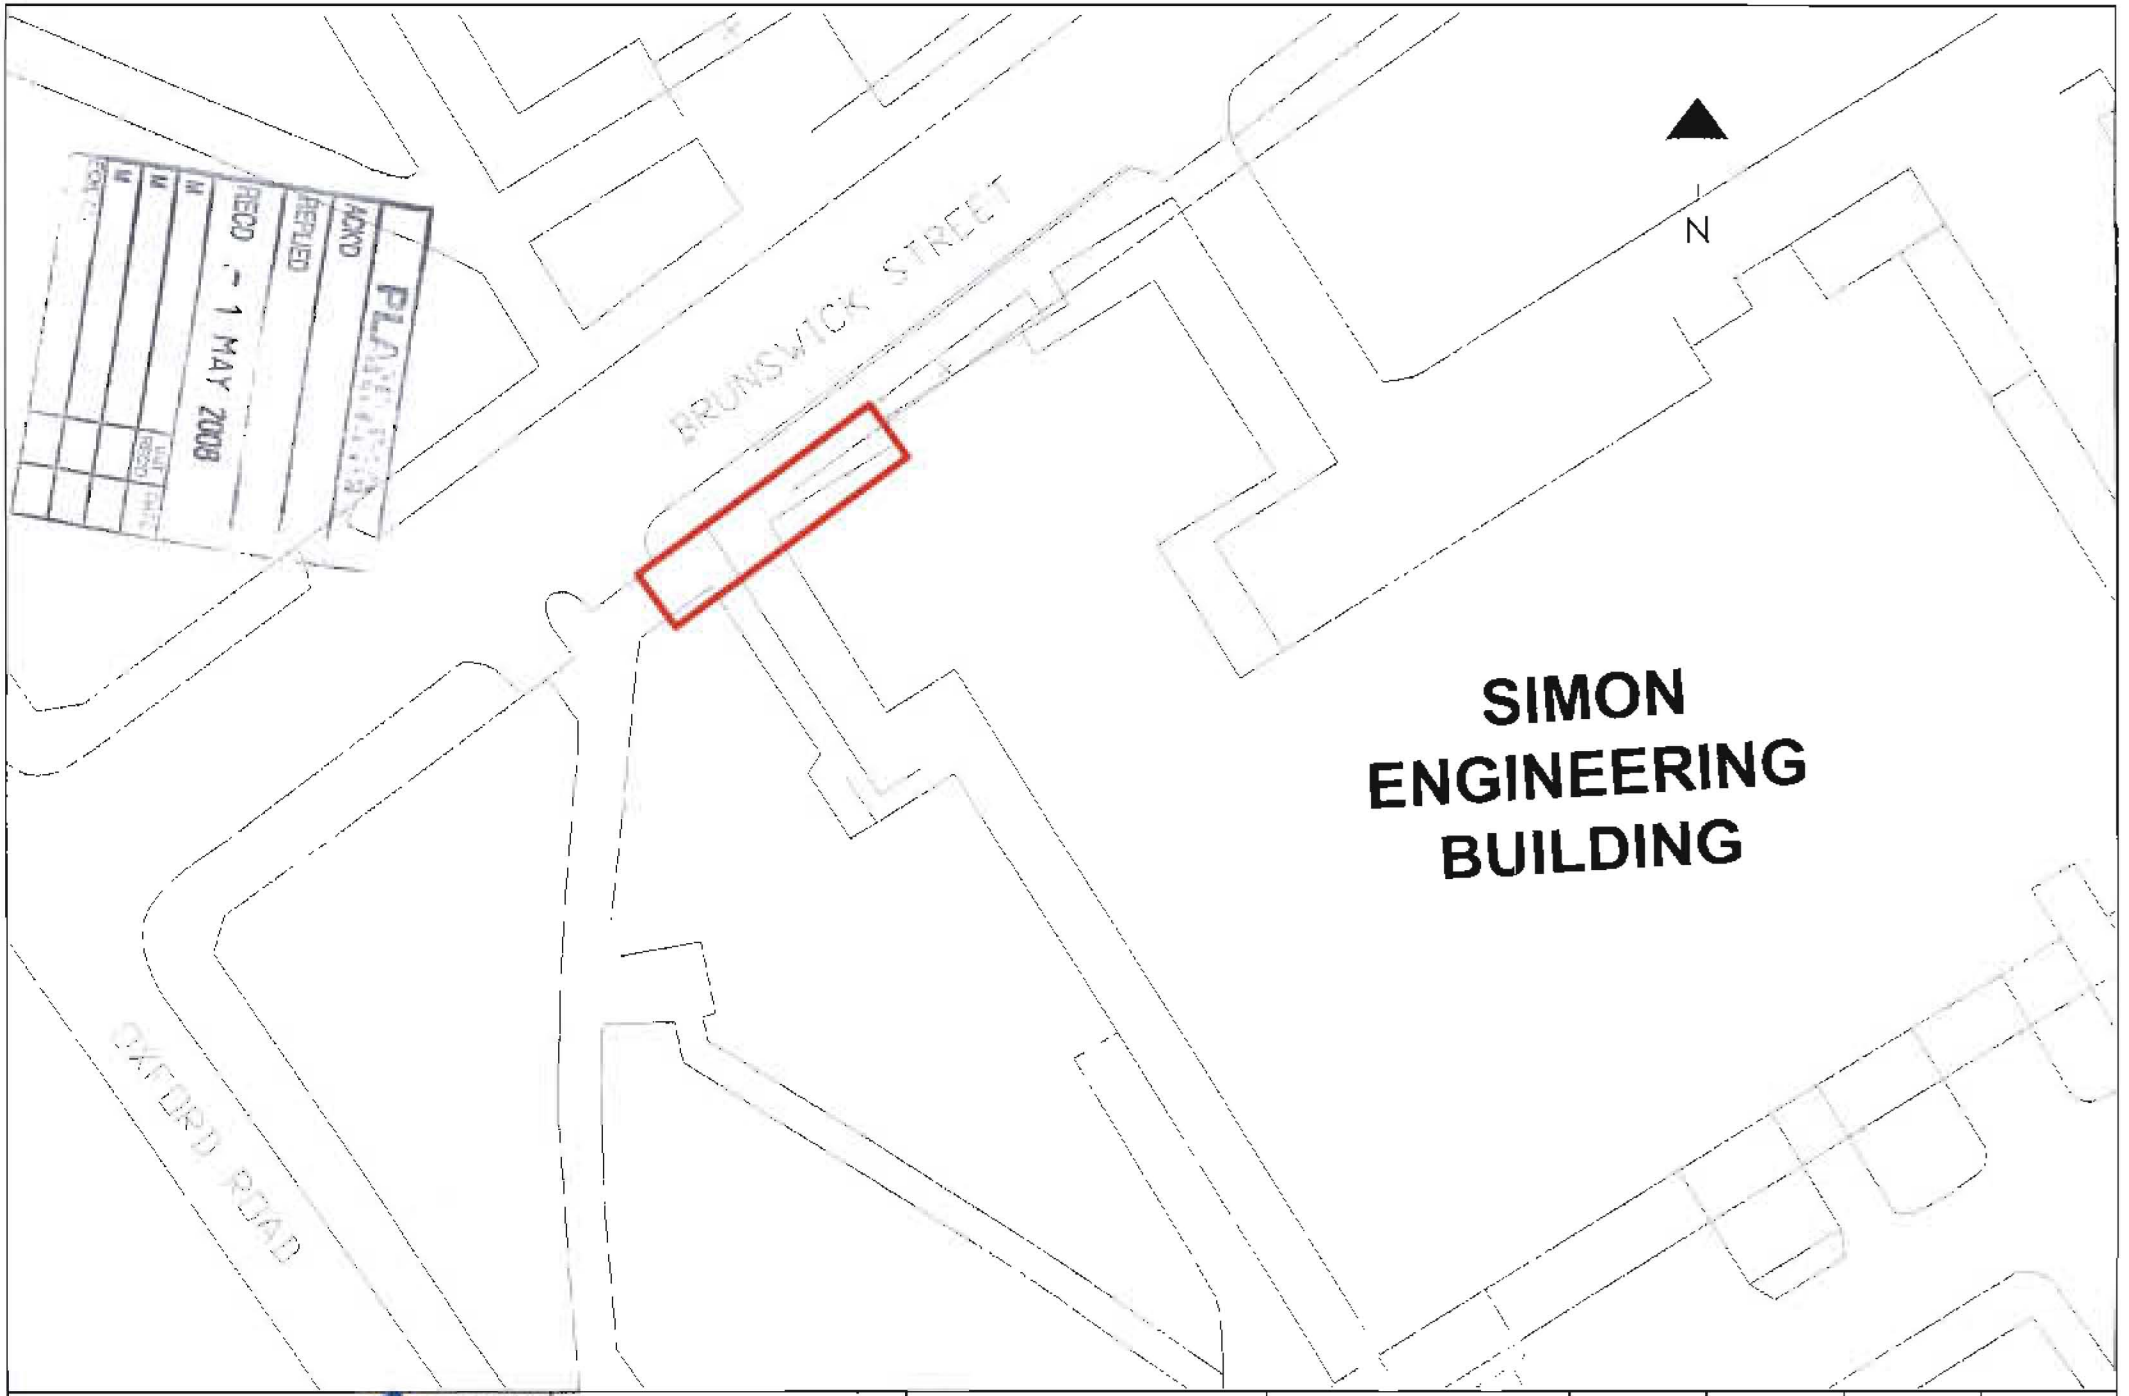


sdaconsulting construction consultants	JOB TITLE SIMON ENGINEERING BUILDING CATERING OUTLET REFURBISHMENT	CLIENT UNIVERSITY OF MANCHESTER	DRAWING REF. PLAN SHOWING AREA OF PROPOSED ACCESS RAMP	SCALE 1:500	DATE 28 04 08	DRAWN JO'N / CHECKED SB
				REV SUFFIX		
				DRAWING NO	1012.108	