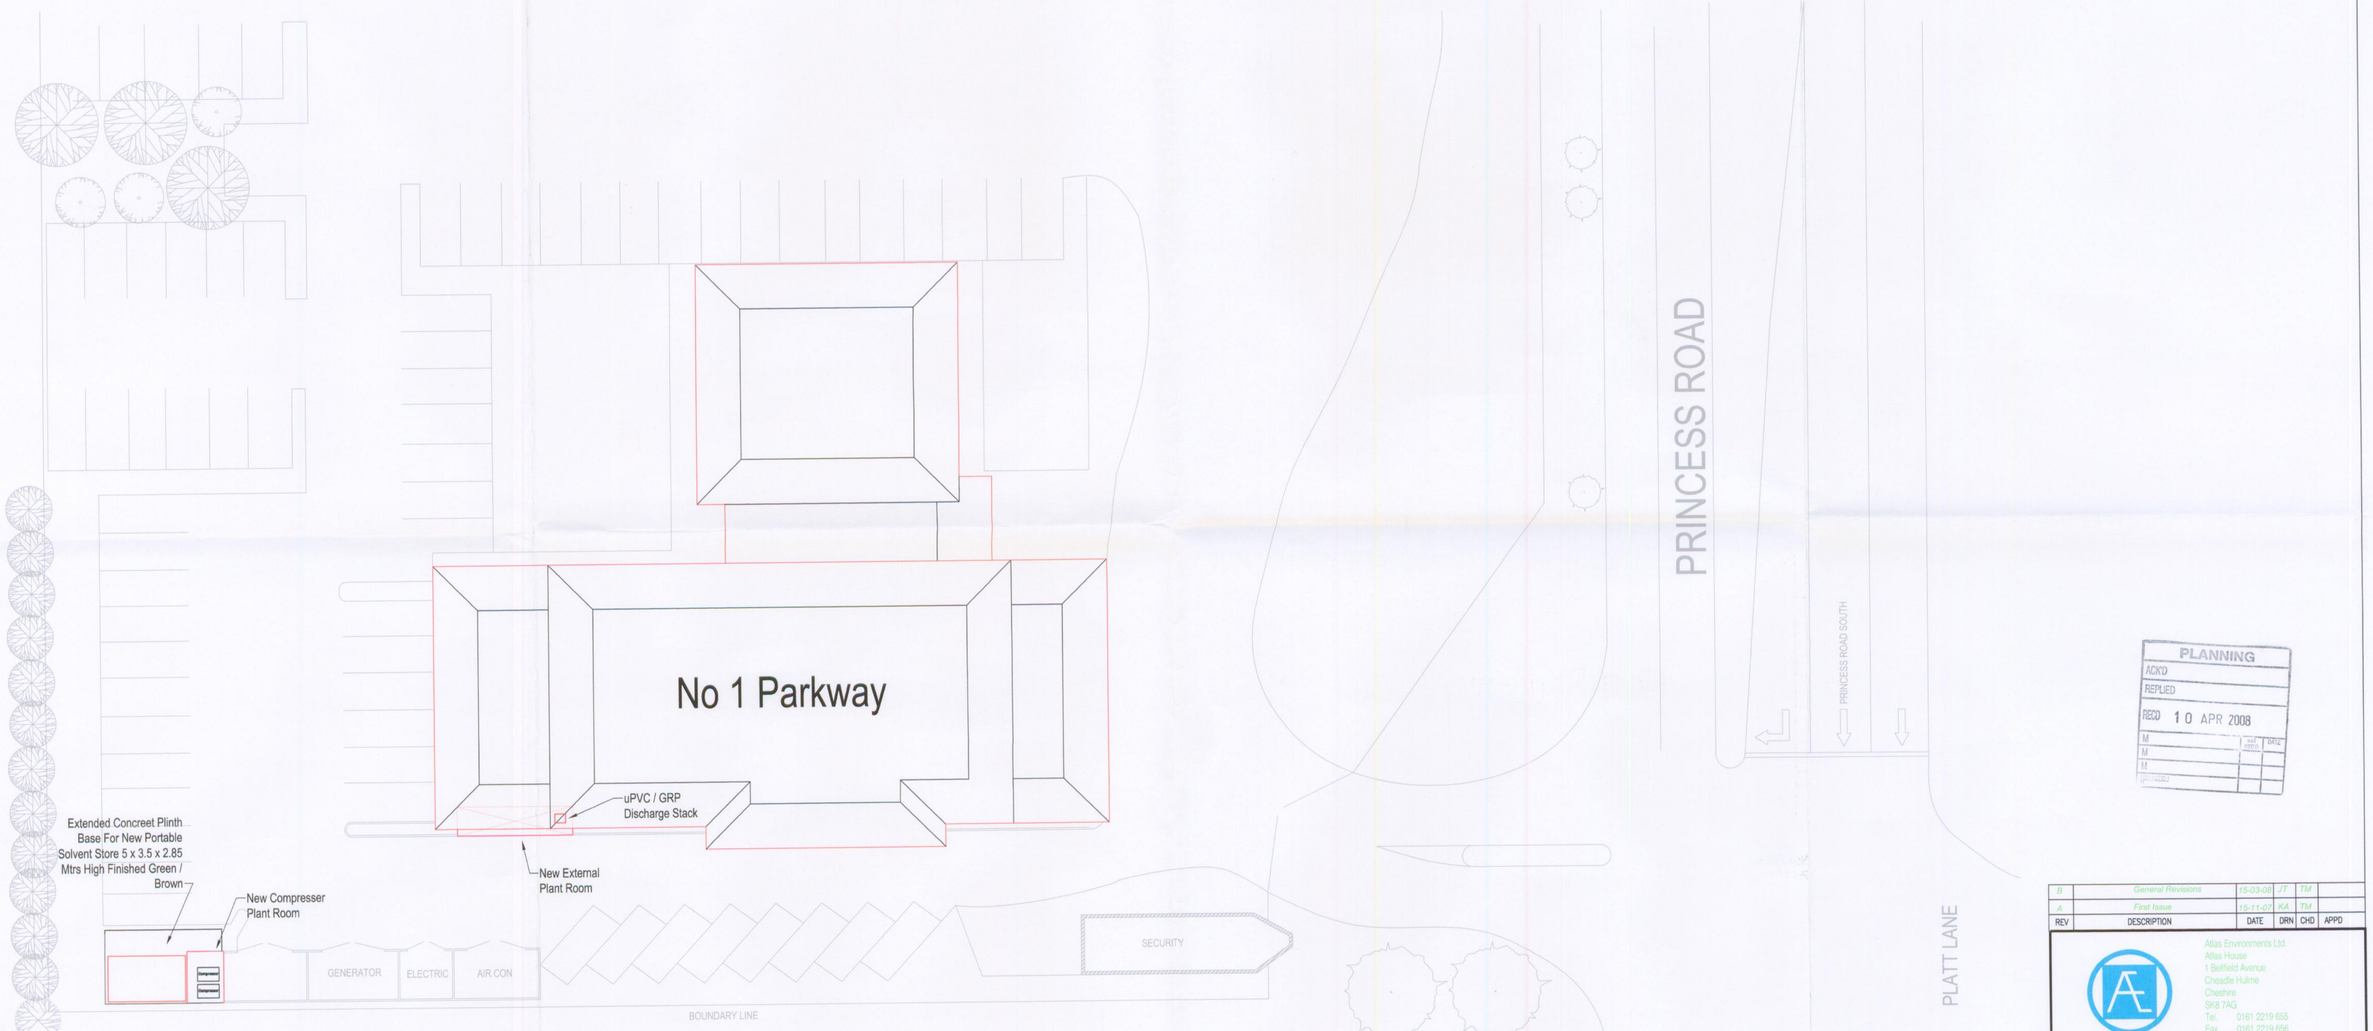


PLANNING
ACK'D
REPLIED
RECD 10 APR 2008

REV	DESCRIPTION	DATE	DRN	CHD	APPD
B	General Revisions	15-03-08	JT	TM	
A	First Issue	15-11-07	KA	TM	

Atlas Environments Ltd.
Atlas House
1 Bellfield Avenue
Cheadle Hulme
Cheshire
SK8 7AG
Tel. 0161 2219 655
Fax. 0161 2219 656
Website: www.atlasenv.com

STATUS: Planninig

CLIENT: ICON Development Solution

CONTRACT: One Parkway
Manchester

TITLE: Site Plan

DATE	15th Nov. 2007	SCALE	1:200
DRAWN	K. Arnoah	DRG No.	07-7939-SPO1
CHECKED	T. Muscovitch	REV	B

THIS DRAWING IS CONFIDENTIAL & IS THE PROPERTY OF ATLAS ENVIRONMENTS LIMITED.
IT MUST NOT BE DISCLOSED TO A THIRD PARTY, COPIED OR LENT WITHOUT THEIR WRITTEN CONSENT.

A1

CAD