notes:

TYPE TEXT HERE



EXISTING FLOOR PLAN SCALE 1:100

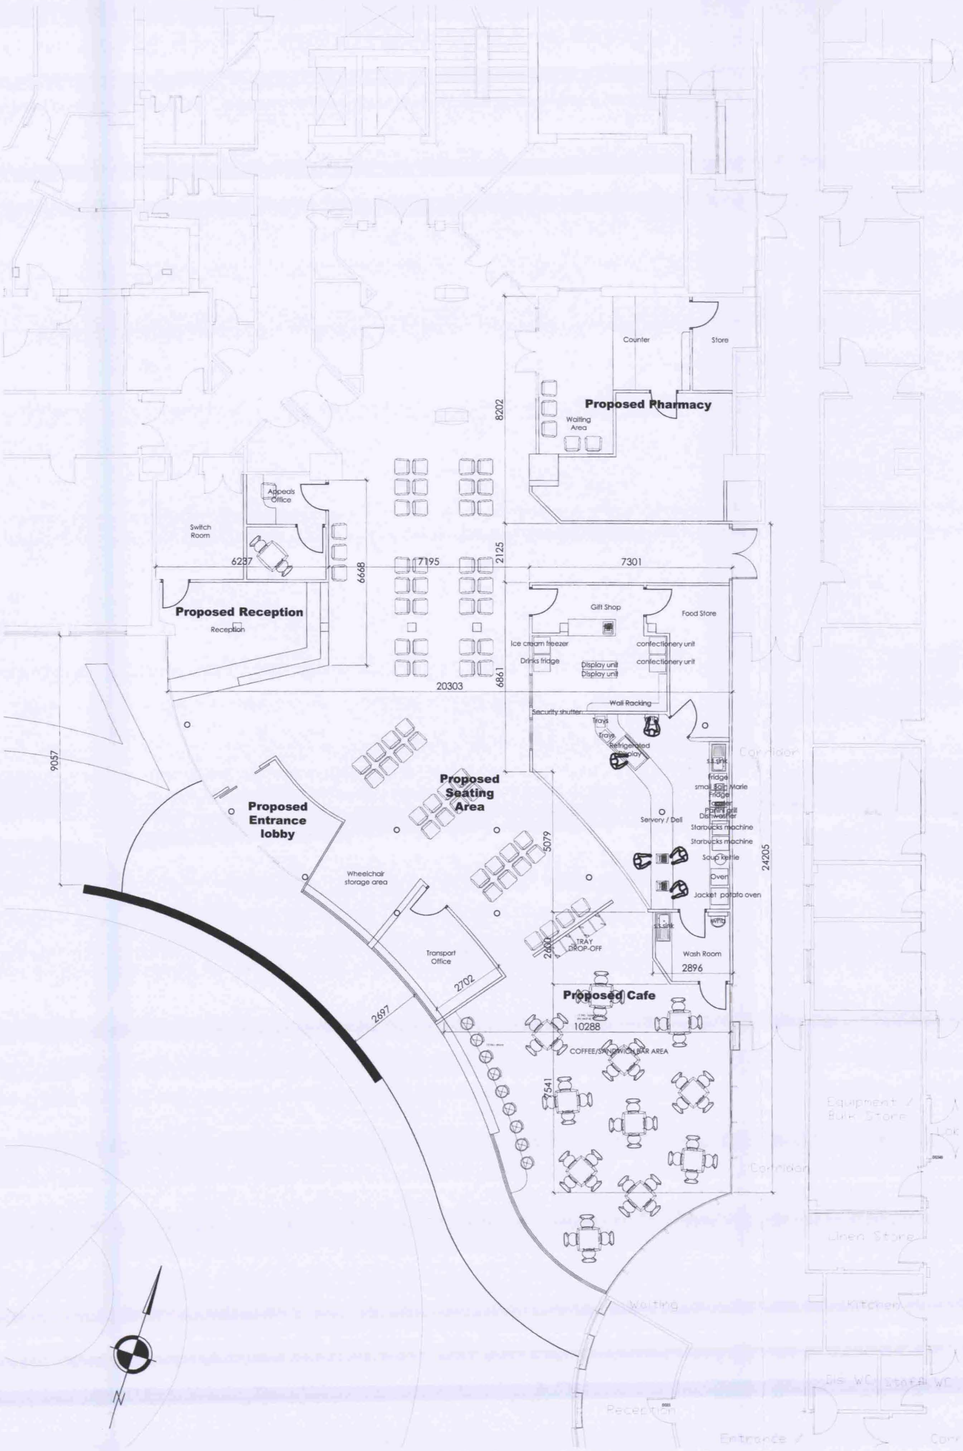

PROPOSED FLOOR PLAN SCALE 1:100

PLANNING AND BUILDING CONTROL
01 FEB 2012

revision	date	revision details

drawing status: **PLANNING**

BERTRAM DONE
Paragon House
48 Seymour Grove
Manchester M16 0LN
T 0161 873 9390
F 0161 873 7164
E mail@bertramdone.co.uk
I www.bertramdone.co.uk

THIS DRAWING IS THE PROPERTY OF BERTRAM DONE & PARTNERS AND MUST NOT BE COPIED OR REPRODUCED EITHER IN WHOLE OR IN PART WITHOUT PRIOR WRITTEN PERMISSION

The Christie NHS Foundation Trust

scale: 1:100		date: 26-01-11
drawn by:	A1	checked by:

contract: New Oak Road Entrance

drawing: Existing & Proposed Plans

job no: 12230

drawing no: 101

revision: