
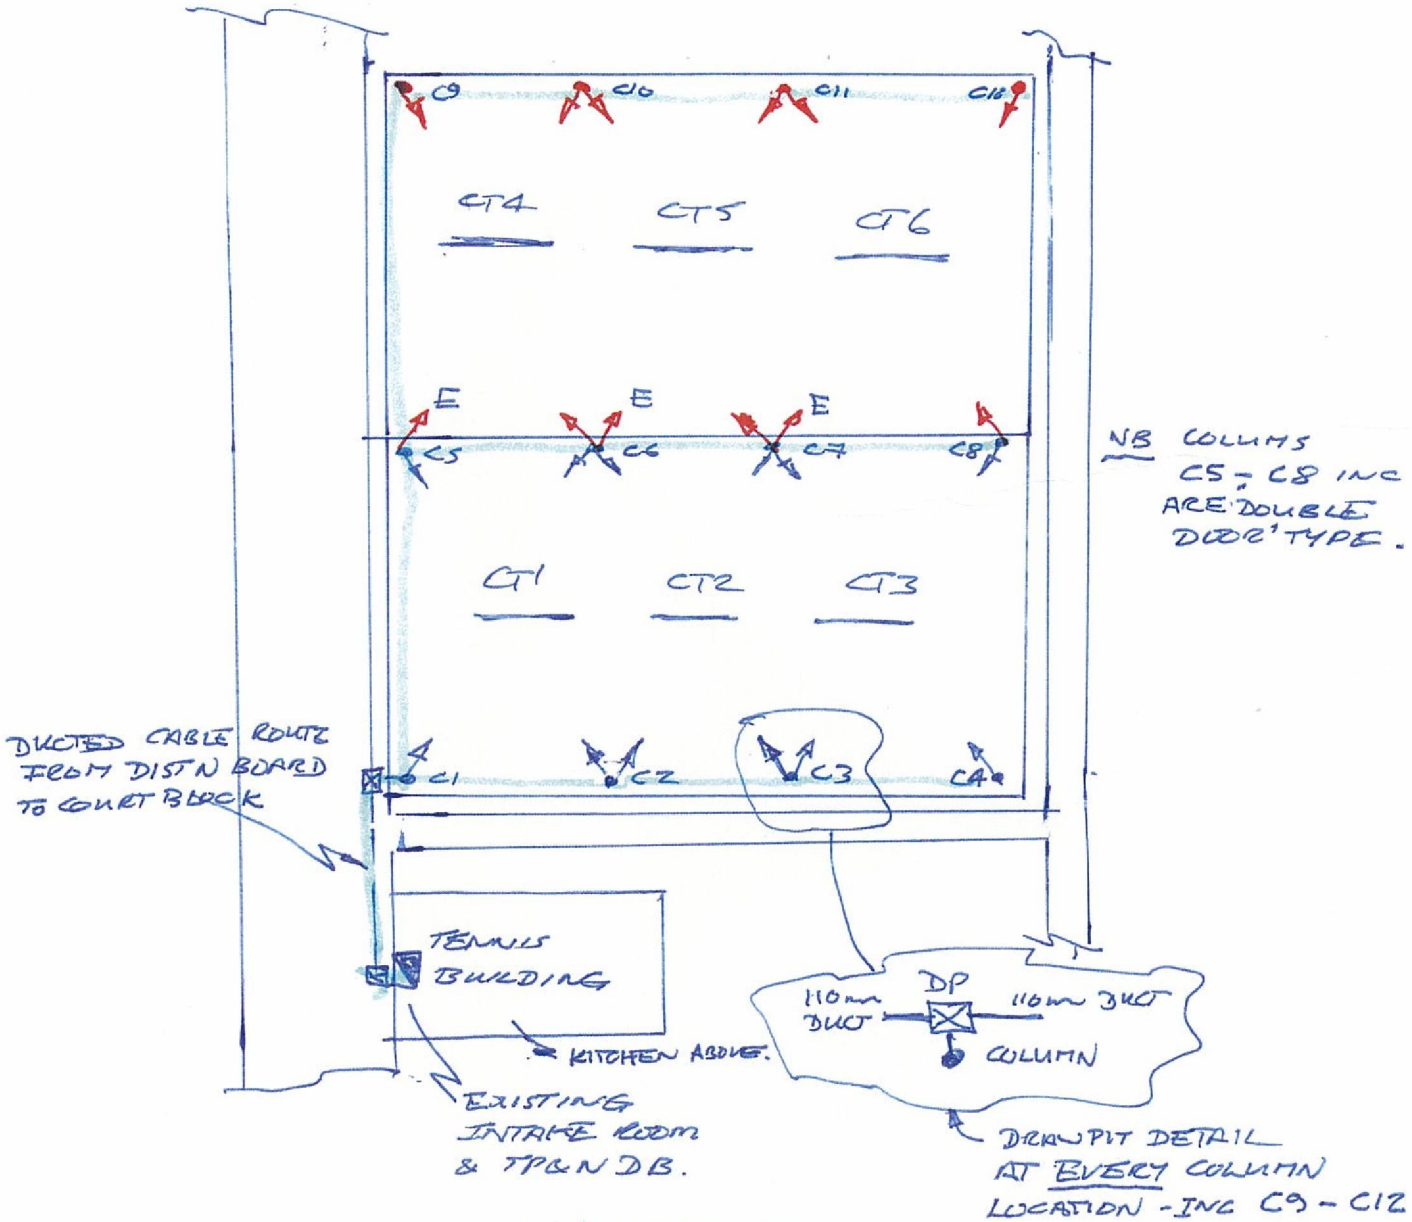


SITE LAYOUT CONCEPT

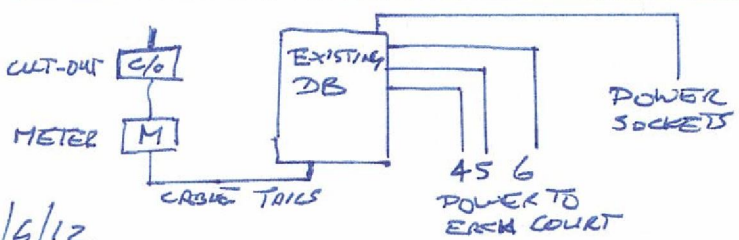

NB CONTROL CABLE TO KITCHEN AREA, IN TENNIS BUILDING, IS ALREADY INSTALLED.

POWER DIST'N CONCEPTS

WYTHENSHAW PARK

20/6/12

Ayrlect Associates - Consulting Engineers
77, Dashwood Avenue, High Wycombe, Buckinghamshire HP12 3DZ
Email: ayrlect.assoc@btconnect.com
Tel: 01494 472575
Fax: 01494 472578