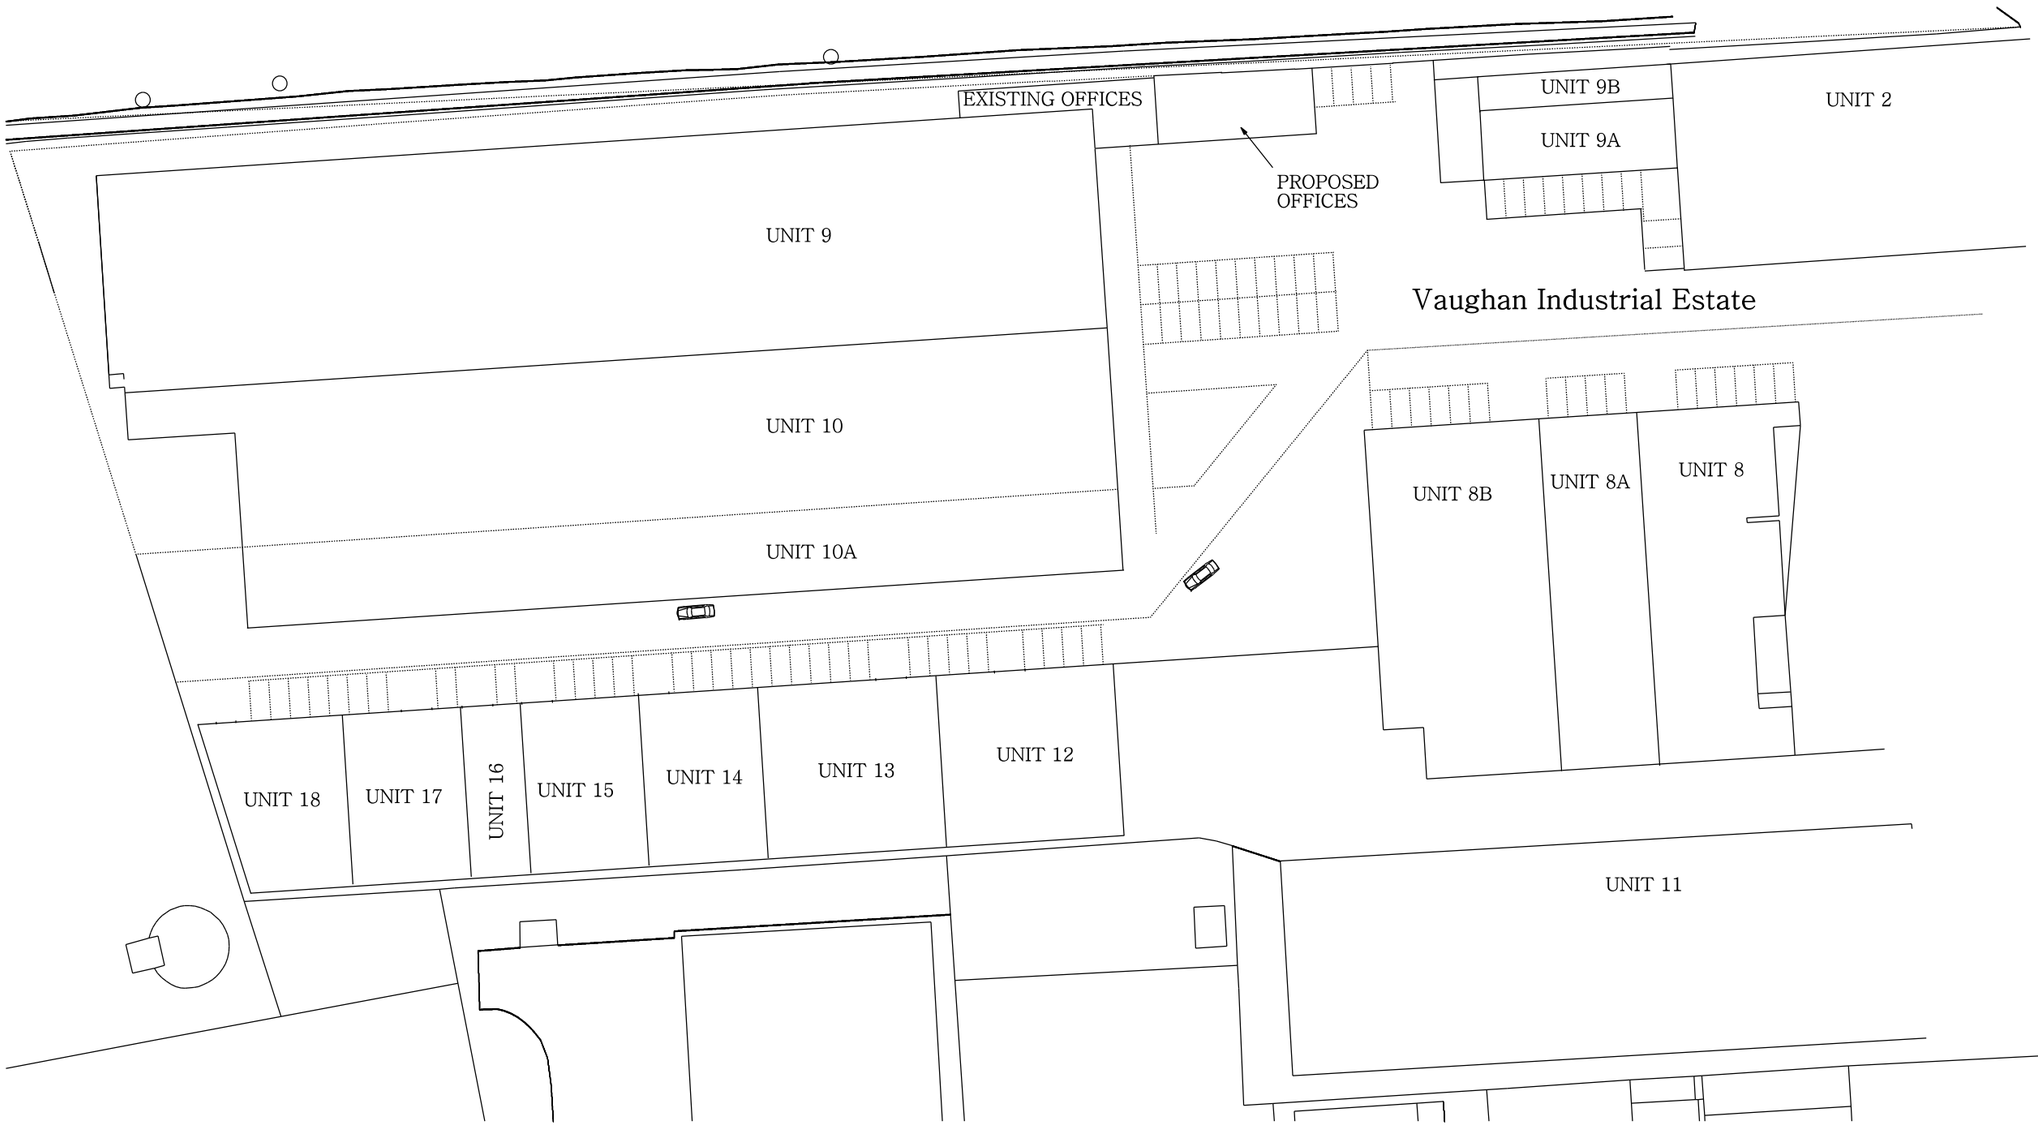

BRADLEY BUILDING DESIGN LTD.
34, OAK DRIVE,
BRAMHALL,
STOCKPORT,
CHESHIRE.
SK7 2AD.
0161 439 0087
Mob 07989 326039
bradleybuildingdesign@btopenworld.com

UNIT 9 SITE PLAN

for

EAVES MACHINING LTD.

at

VAUGHAN INDUSTRIAL ESTATE. WEST GORTON.

Scale 1:750 (A3)

Date FEBRUARY 2013

Drawing Number 4092/5