
Plans prepared for Local authority approval

All Dimensions to be checked on site

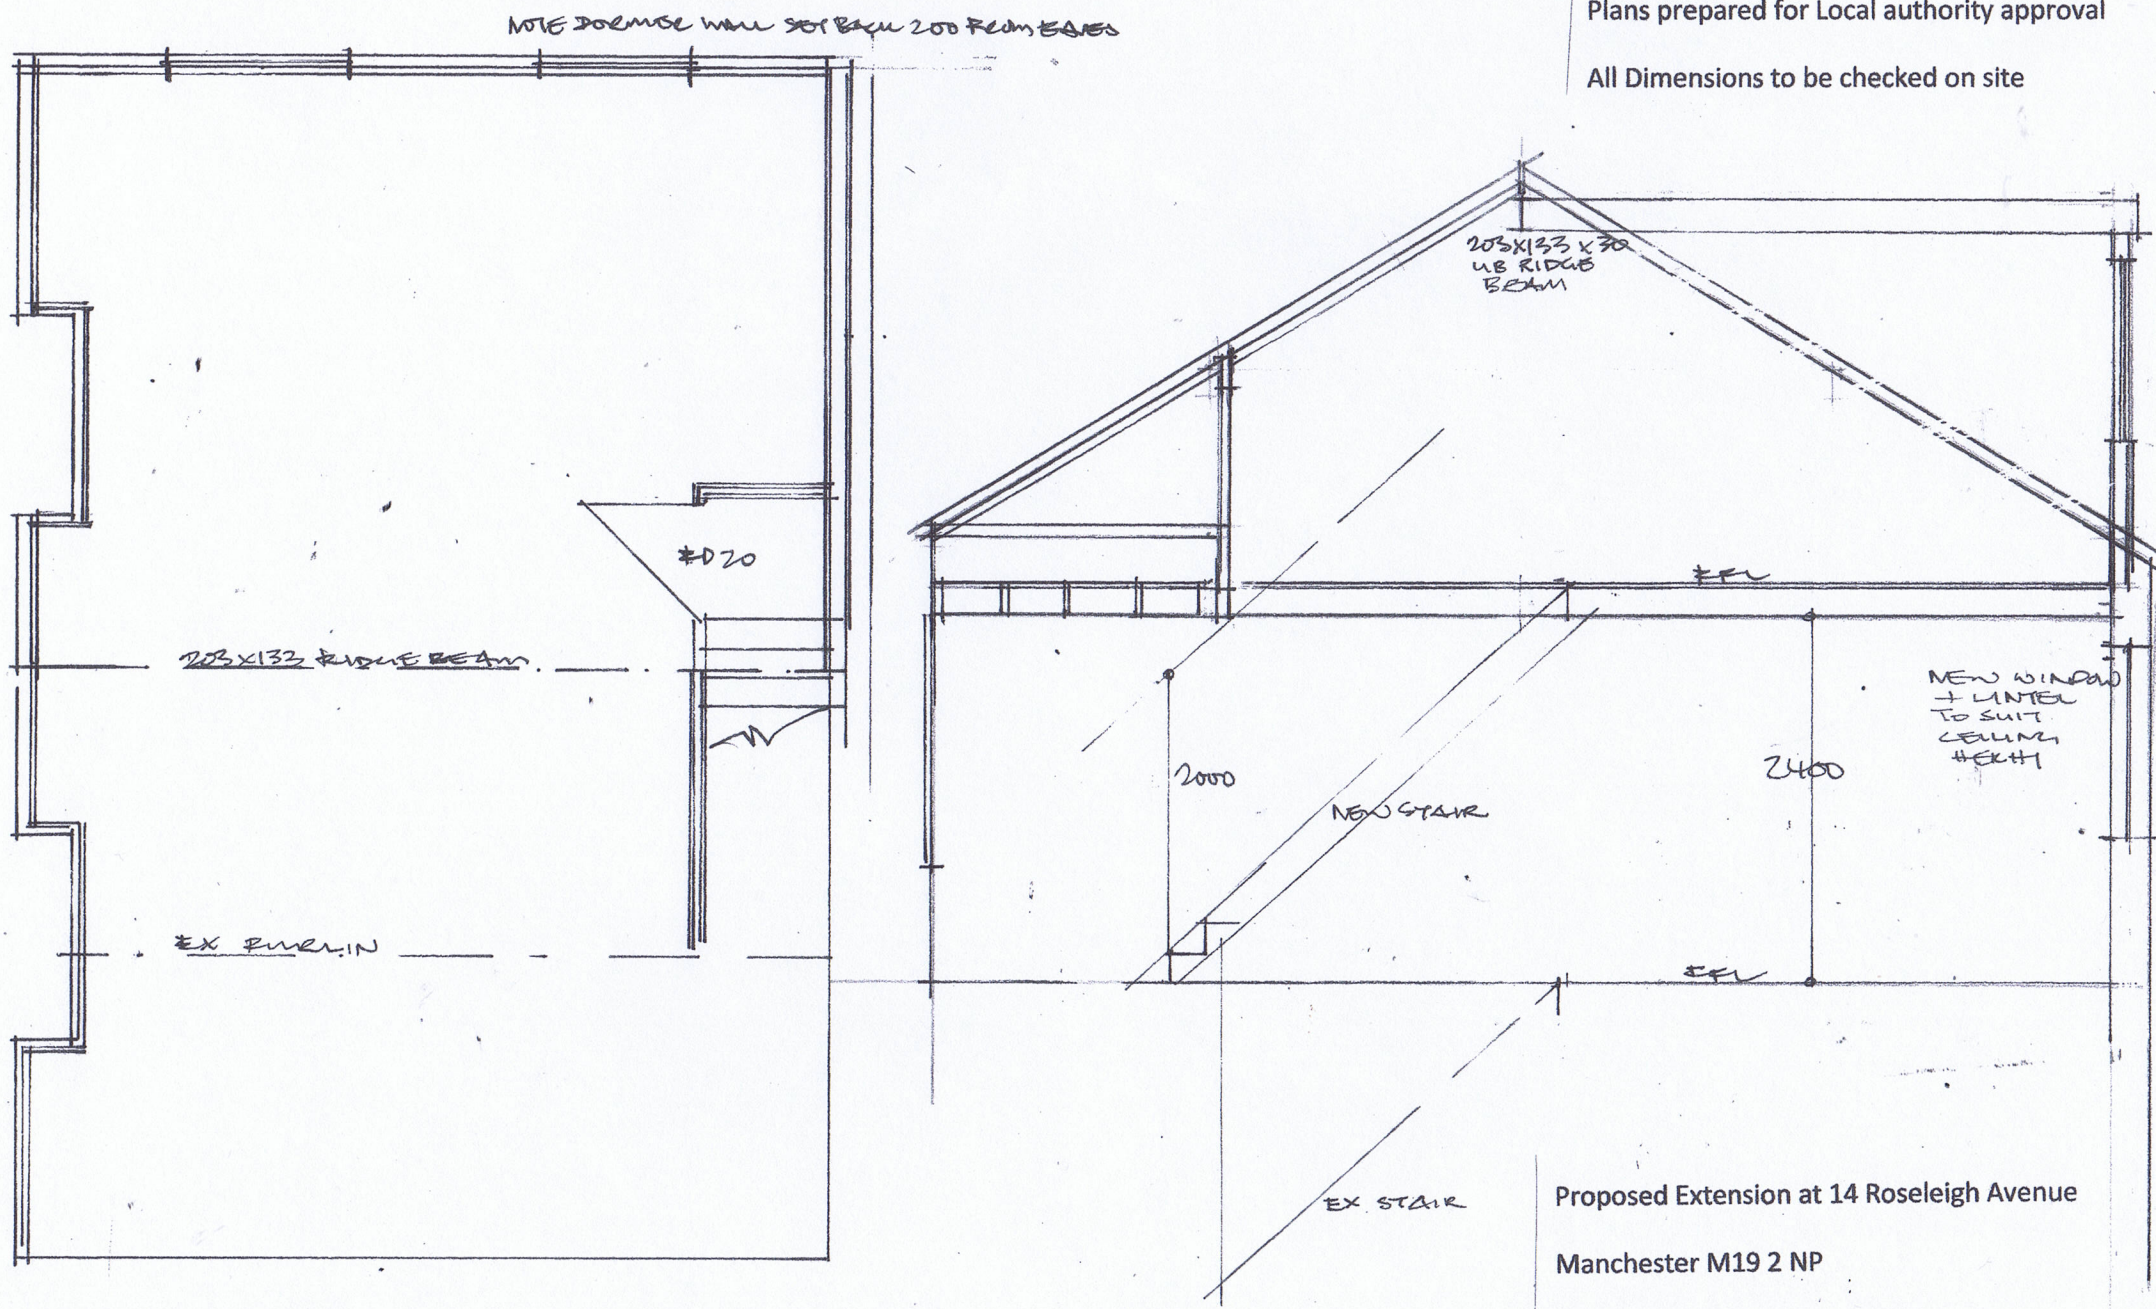

Proposed Extension at 14 Roseleigh Avenue

Manchester M19 2 NP

Proposed Loft Plan and Section

Scale 1:100 @A4

Drwg No PA/082013/04