ALL DIMENSIONS ARE TO BE CHECKED ON SITE. DRAWINGS ARE NOT TO BE SCALED FROM.

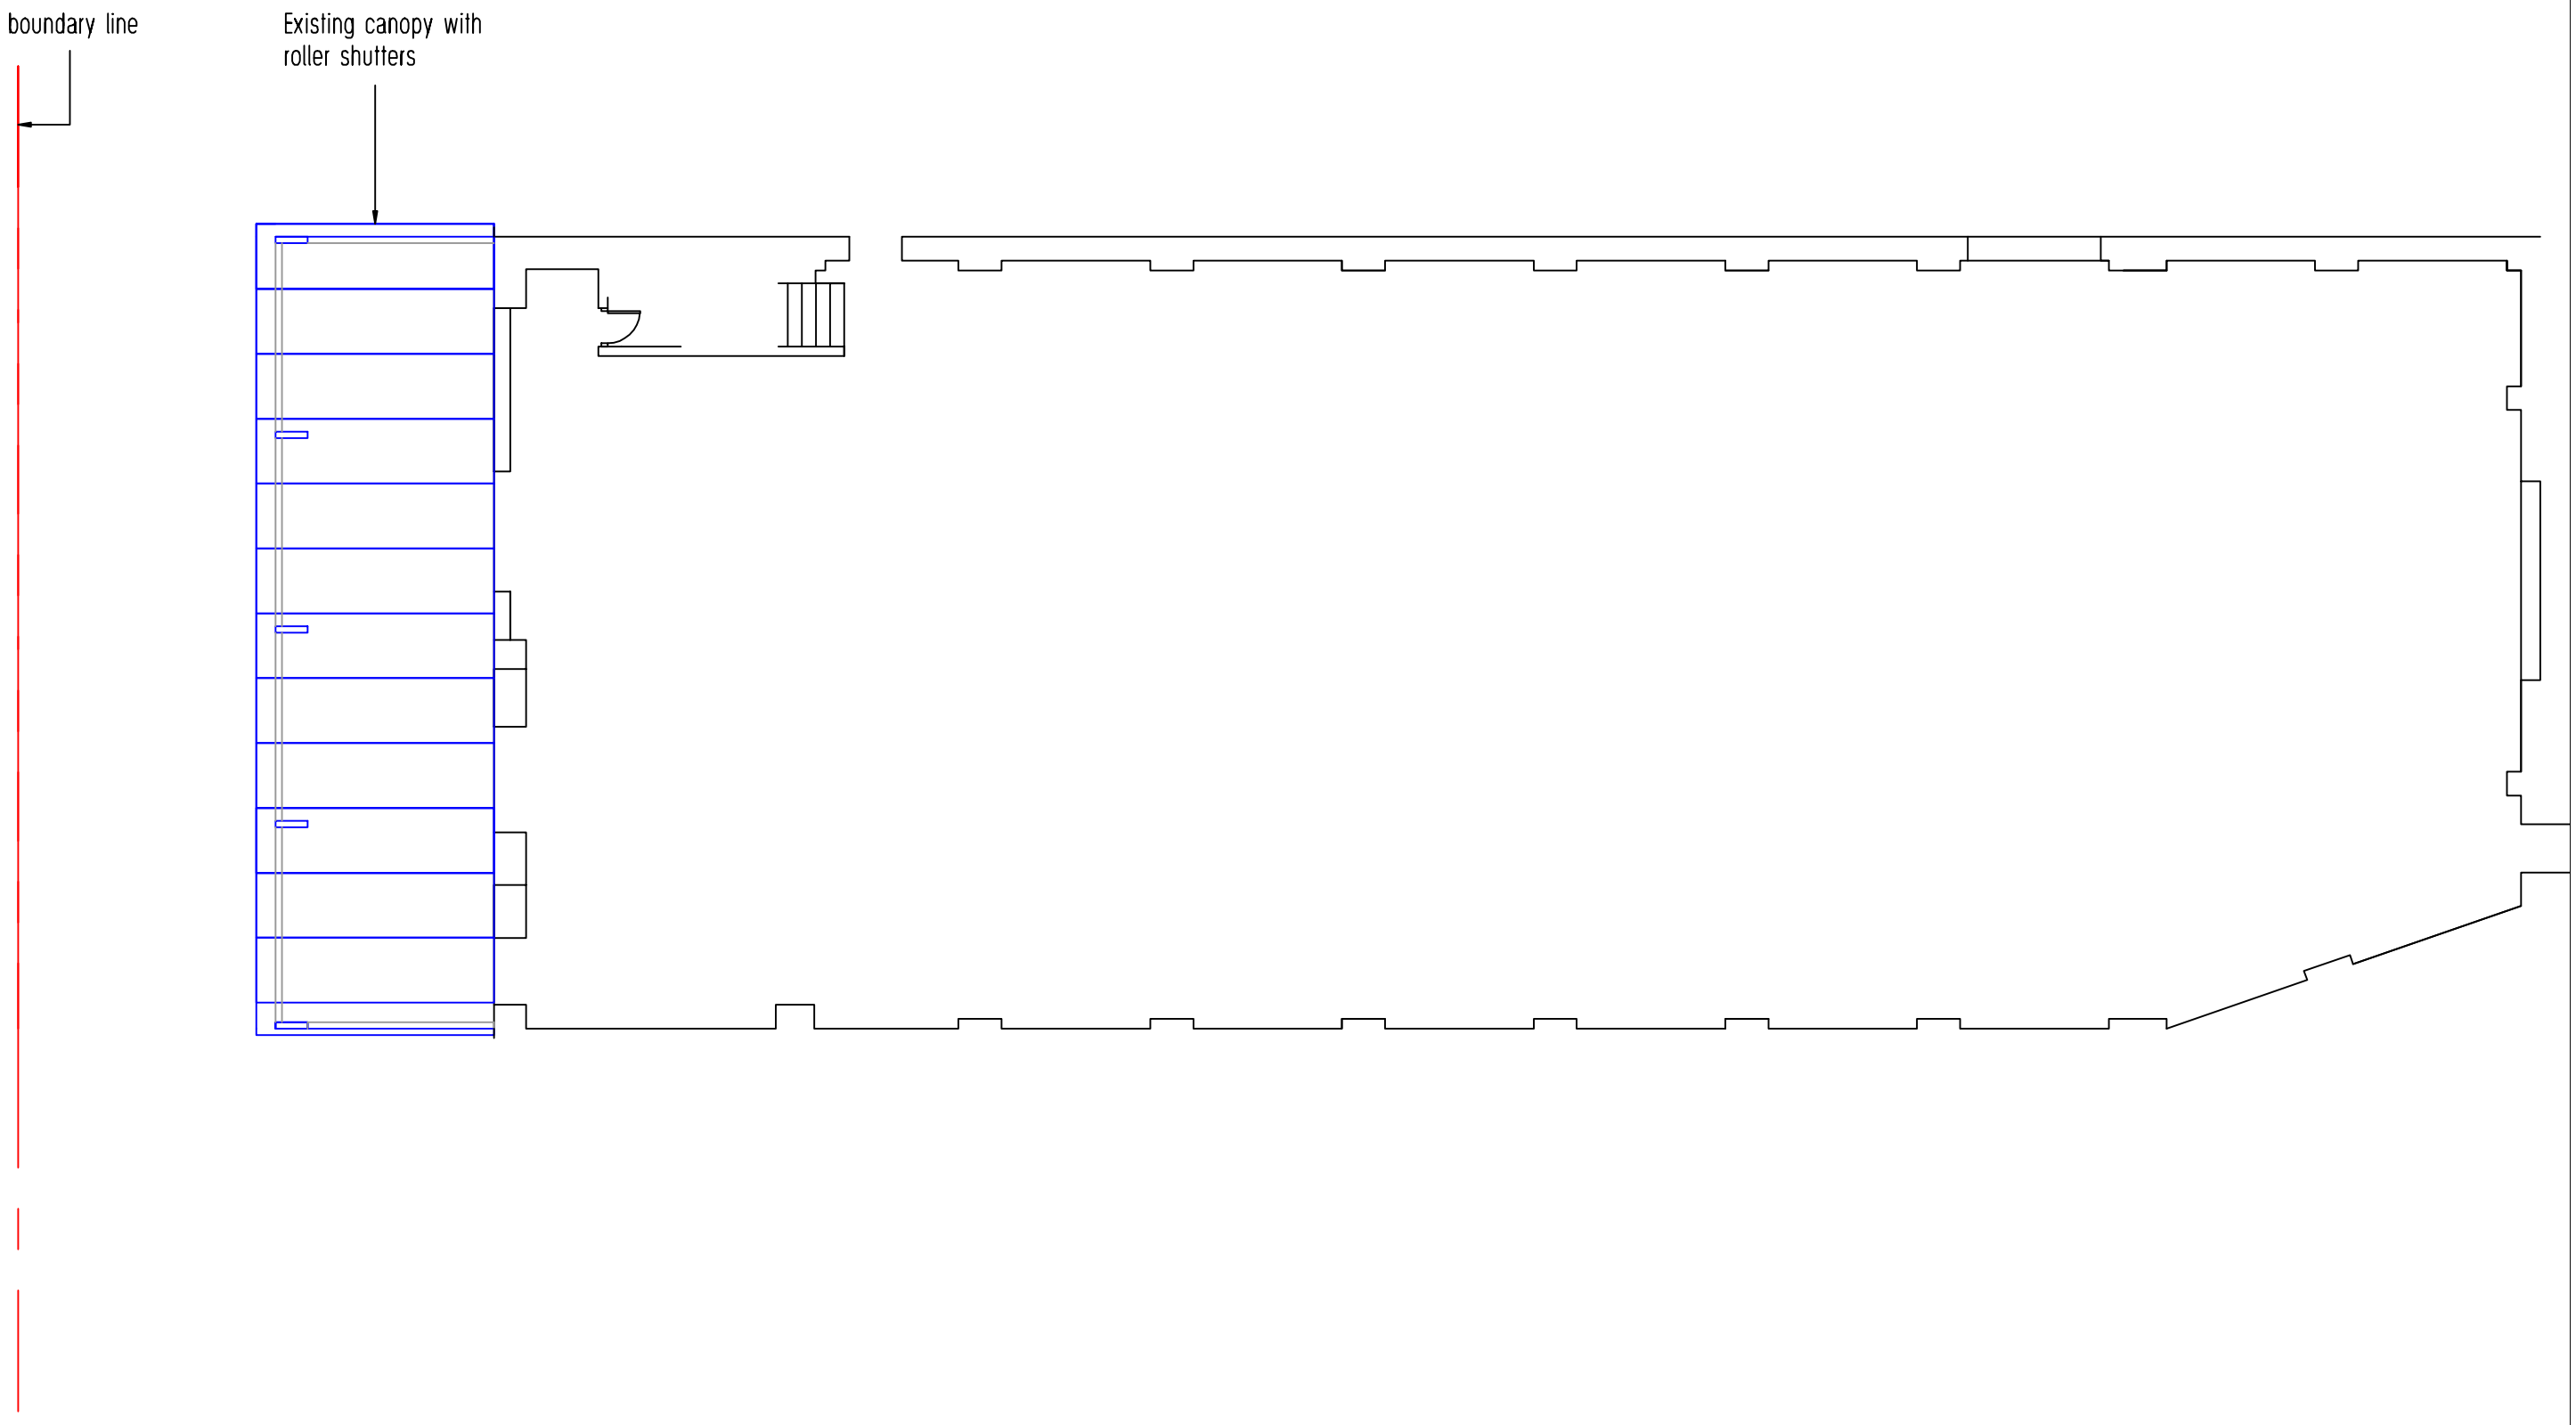

DRAWINGS ARE FOR LOCAL AUTHORITY APPROVALS ONLY

Peter Antony Cole
4 Cavendish Court, Holden Road
Manchester M7 4LW
0161 792 6991 / 07891 666048

CLIENT	ADDRESS	DRAWING	SCALE	DATE	DRAWING No
Mr Abdul Ghafoor	Manchester Super Choice. 384 Cheetham Hill Road. Manchester M8 9LS	Existing Ground Floor Plan Layout	1 : 200	June 2008	1 of 2

ALL DIMENSIONS ARE TO BE CHECKED ON SITE. DRAWINGS ARE NOT TO BE SCALED FROM.

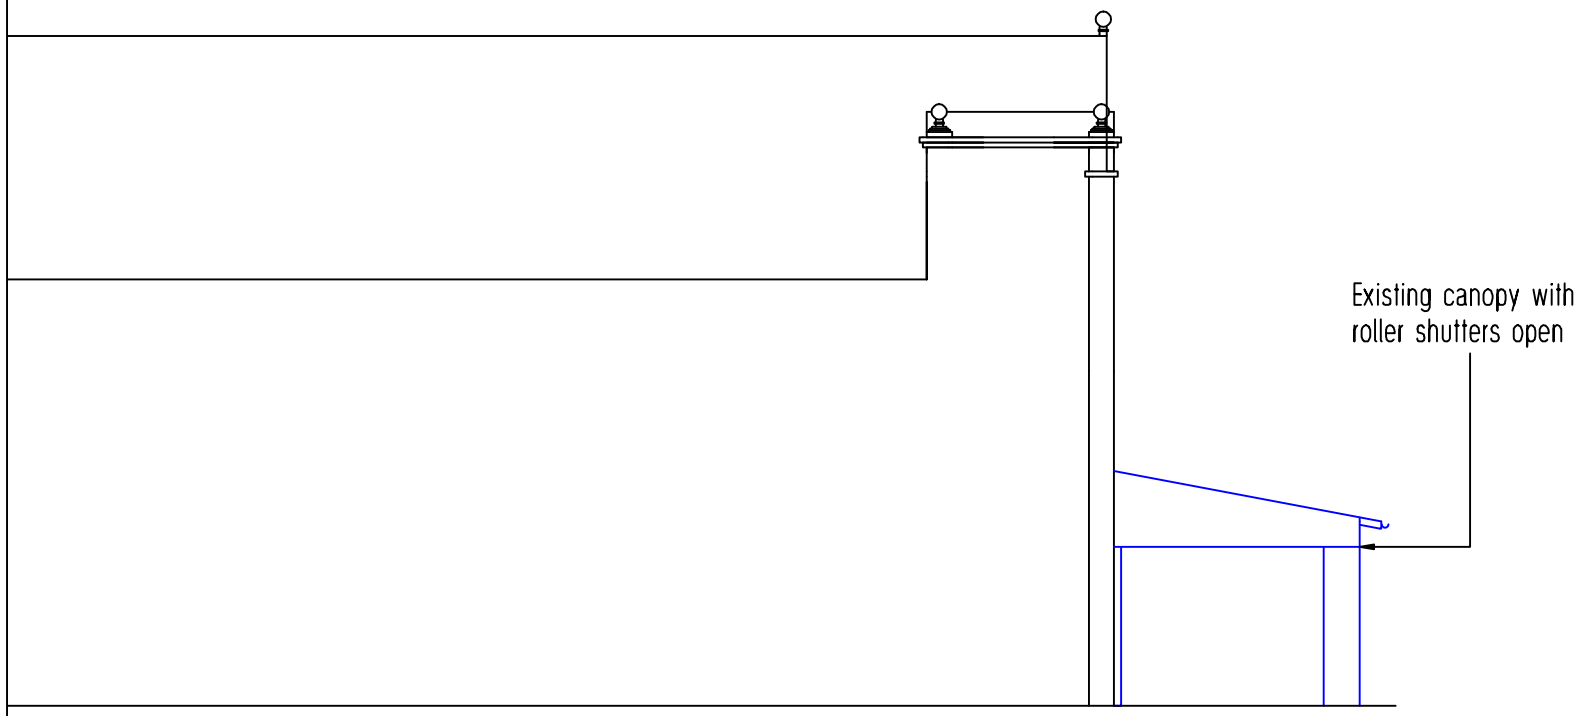

Existing Side Elevation

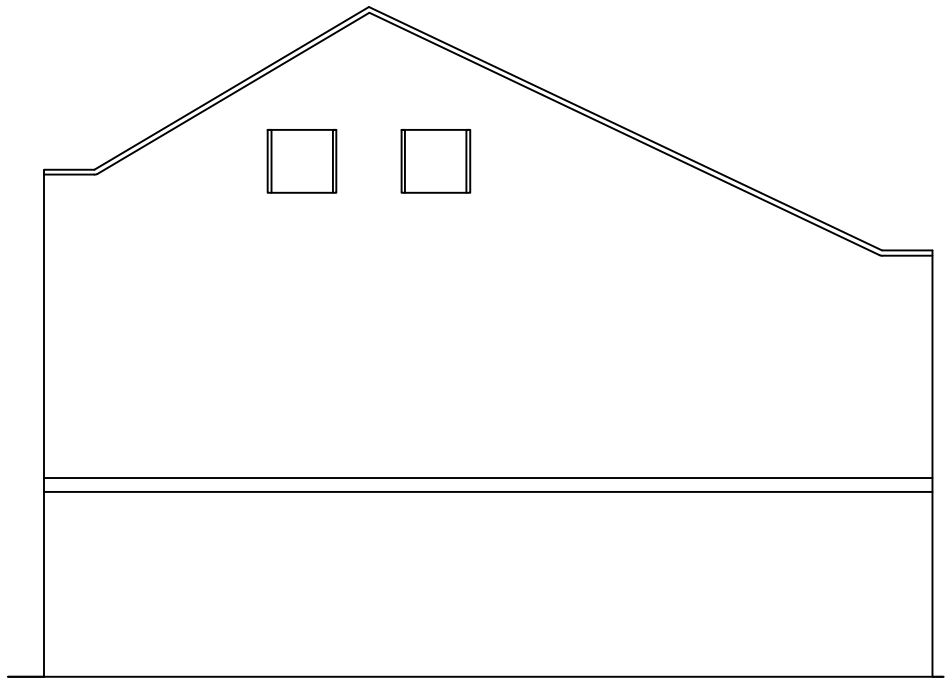

Existing Rear Elevation

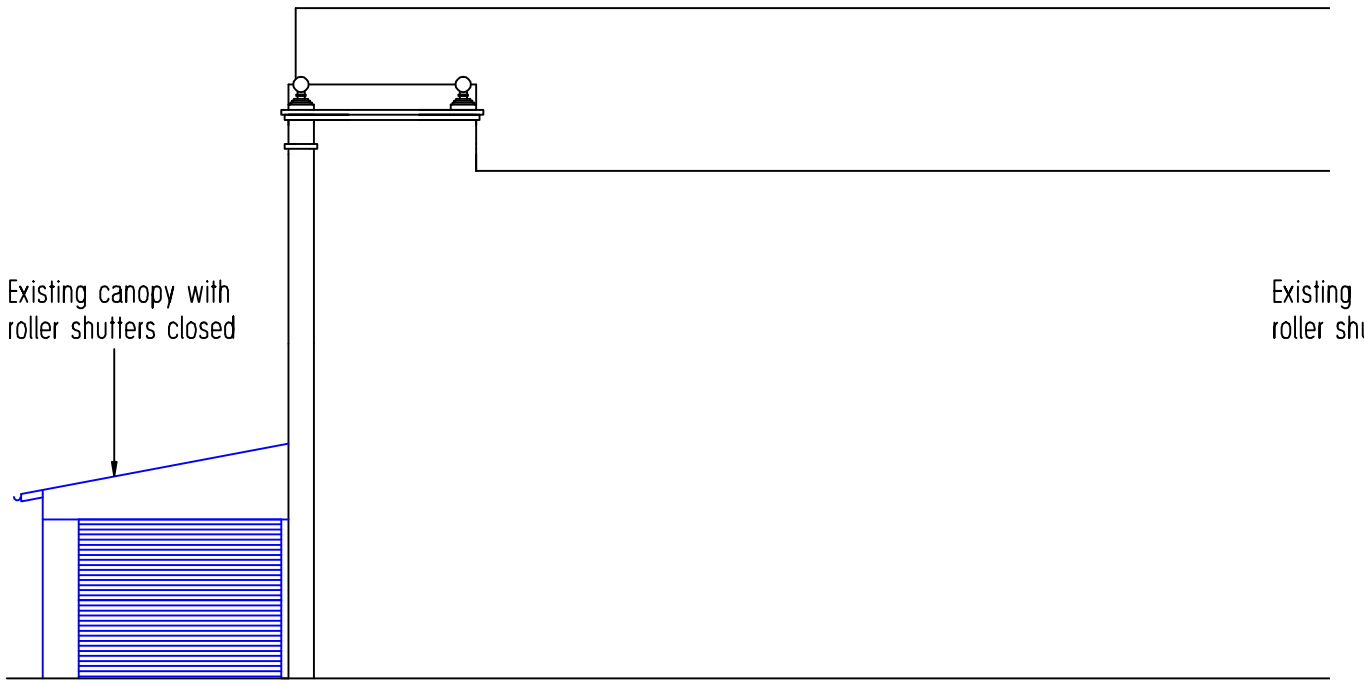

Existing Side Elevation

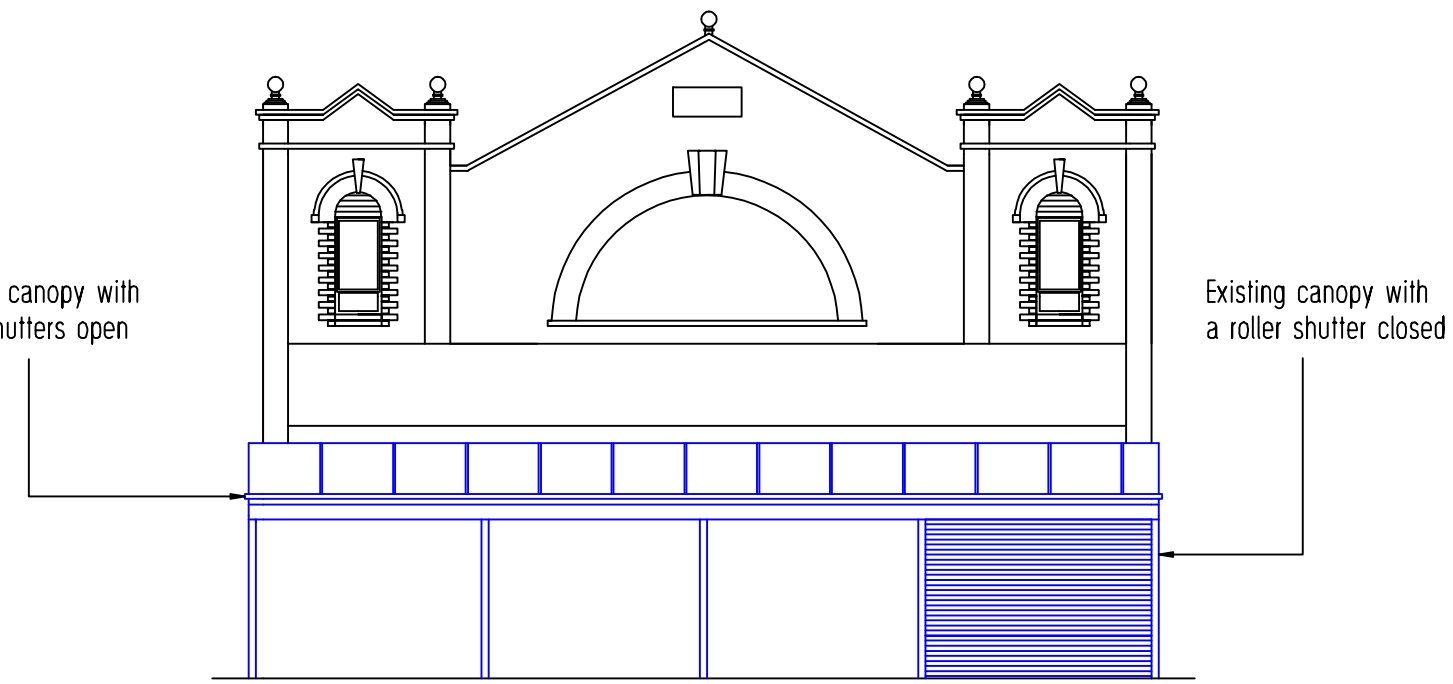

Existing Front Elevation

Peter Antony Cole
4 Cavendish Court, Holden Road
Manchester M7 4LW
0161 792 6991 / 07891 666048

DRAWINGS ARE FOR LOCAL AUTHORITY APPROVALS ONLY

CLIENT	ADDRESS	DRAWING	SCALE	DATE	DRAWING No
Mr Abdul Ghafoor	Manchester Super Choice. 384 Cheetham Hill Road. Manchester M8 9LS	Existing Property Elevation Detail	1 : 100	June 2008	1 of 2