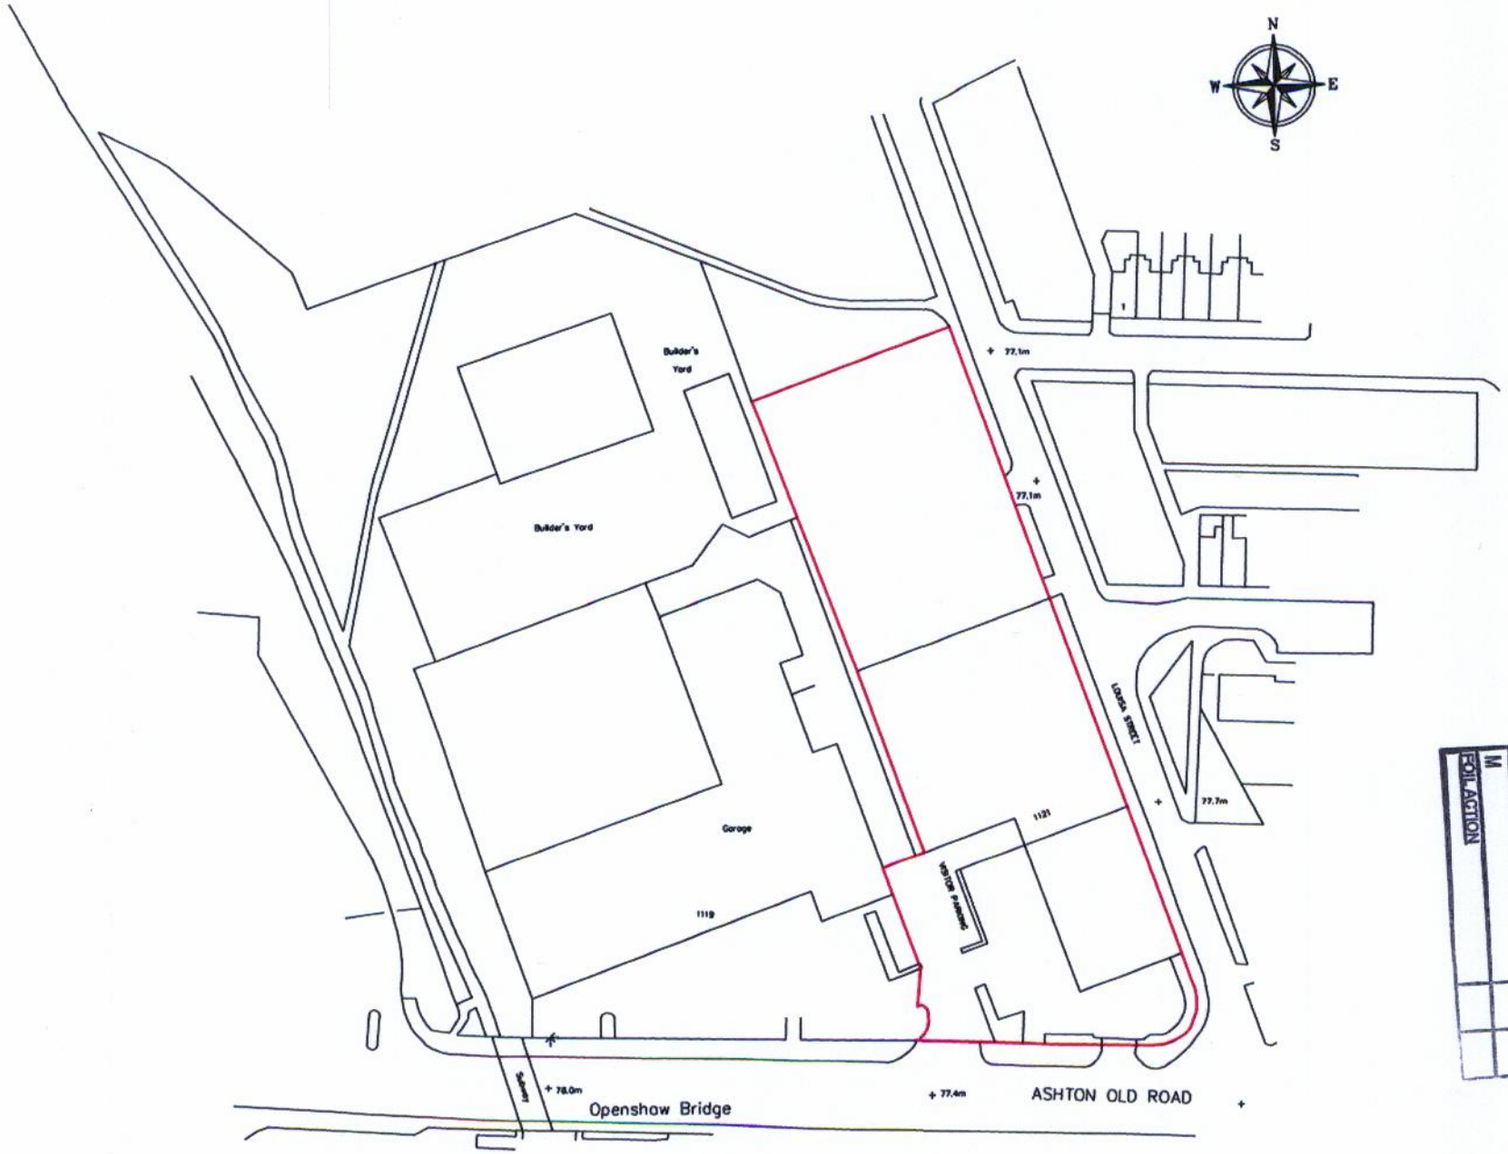

RECD 20 JAN 2010
REPLIED
FOR ACTION

Client:
Happy Homes UK Ltd
1548 Ashton Old Road
Openshaw
Manchester M11 1HW

Property:
1121 Ashton Old Road
Openshaw
Manchester M11 1AA

Title:
OS Plan

Drawing No.: SCS80056-101PL
Scale: 1:1250
Drawn: CW
Revision: A
Size: A4
Date: 13-01-10

SCANLANS
Consultant Surveyors LLP
73 Mosley Street
Manchester
M2 3JN
T: 0161 236 8781
F: 0161 236 8531
www.scanlansconsultantsurveyors.com

REV A 19/01/10 - amendment to site boundary to include entrance to 1119