



PROPOSED FRONT ELEVATION (SOUTH)




PROPOSED SIDE ELEVATION (WEST)
SCALE 1:100

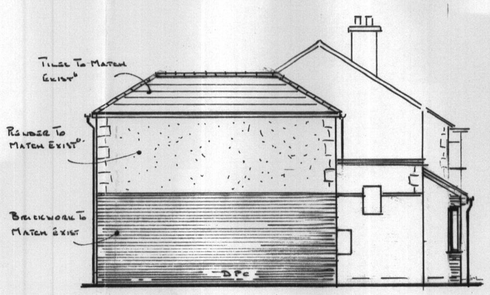


PROPOSED REAR ELEVATION (NORTH)

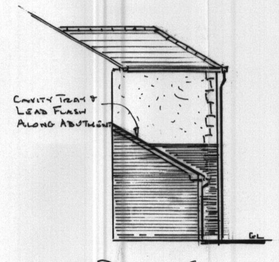


PROPOSED ELEVATION (EAST)

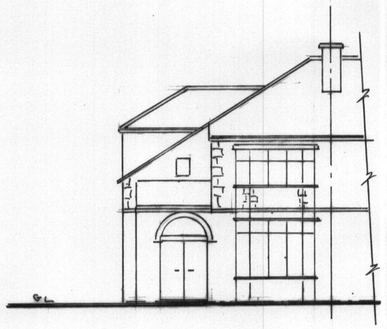


EXISTING FRONT ELEVATION

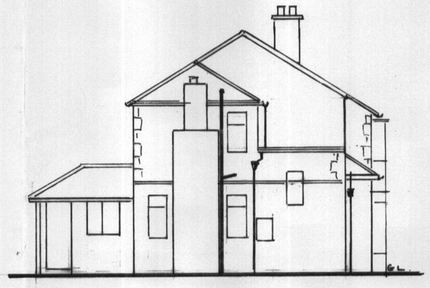


EXISTING SIDE ELEVATION

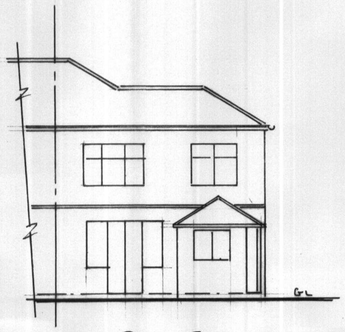

EXISTING REAR ELEVATION

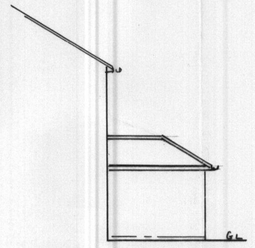


EXISTING ELEVATION (EAST)

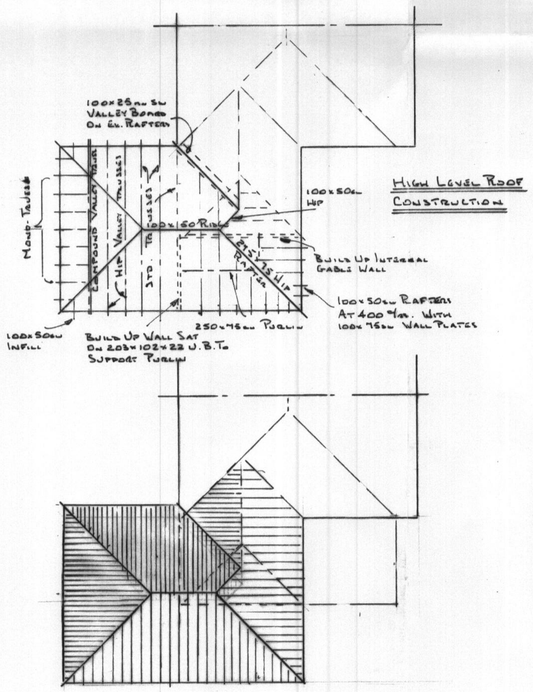


HIGH LEVEL ROOF CONSTRUCTION


HIGH LEVEL ROOF DETAILS 1:100

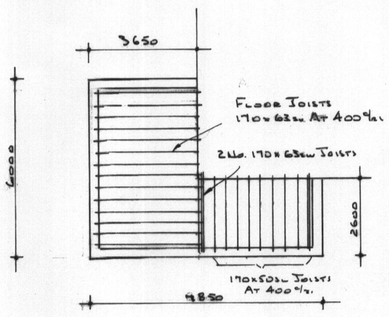

FIRST FLOOR DETAILS 1:100

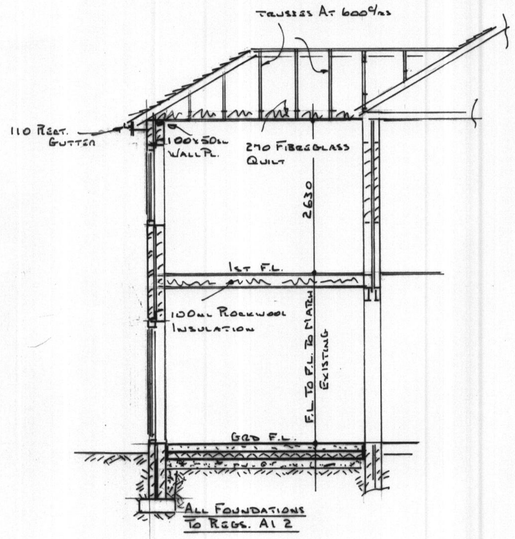

SECTION 'BB' 1:50

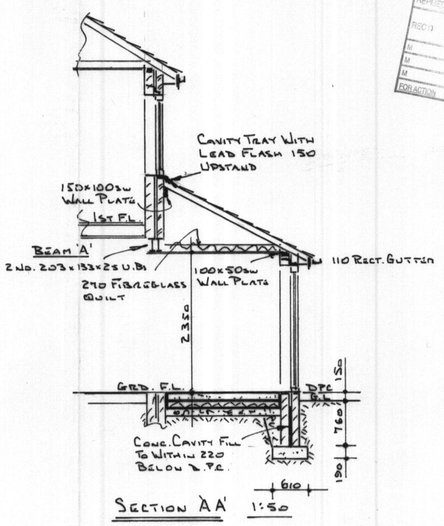

SECTION 'AA' 1:50

PLANNING
RECD
REPLIED
RECD 11 MAY 2010
M
M
M
FOR ACTION

DRAWN A.B.	DATE 20-3-10	SCALE 1:100 1:50	DRAWING No. 133/1455-3

31 WINGATE DRIVE DIDSBURY

(1)