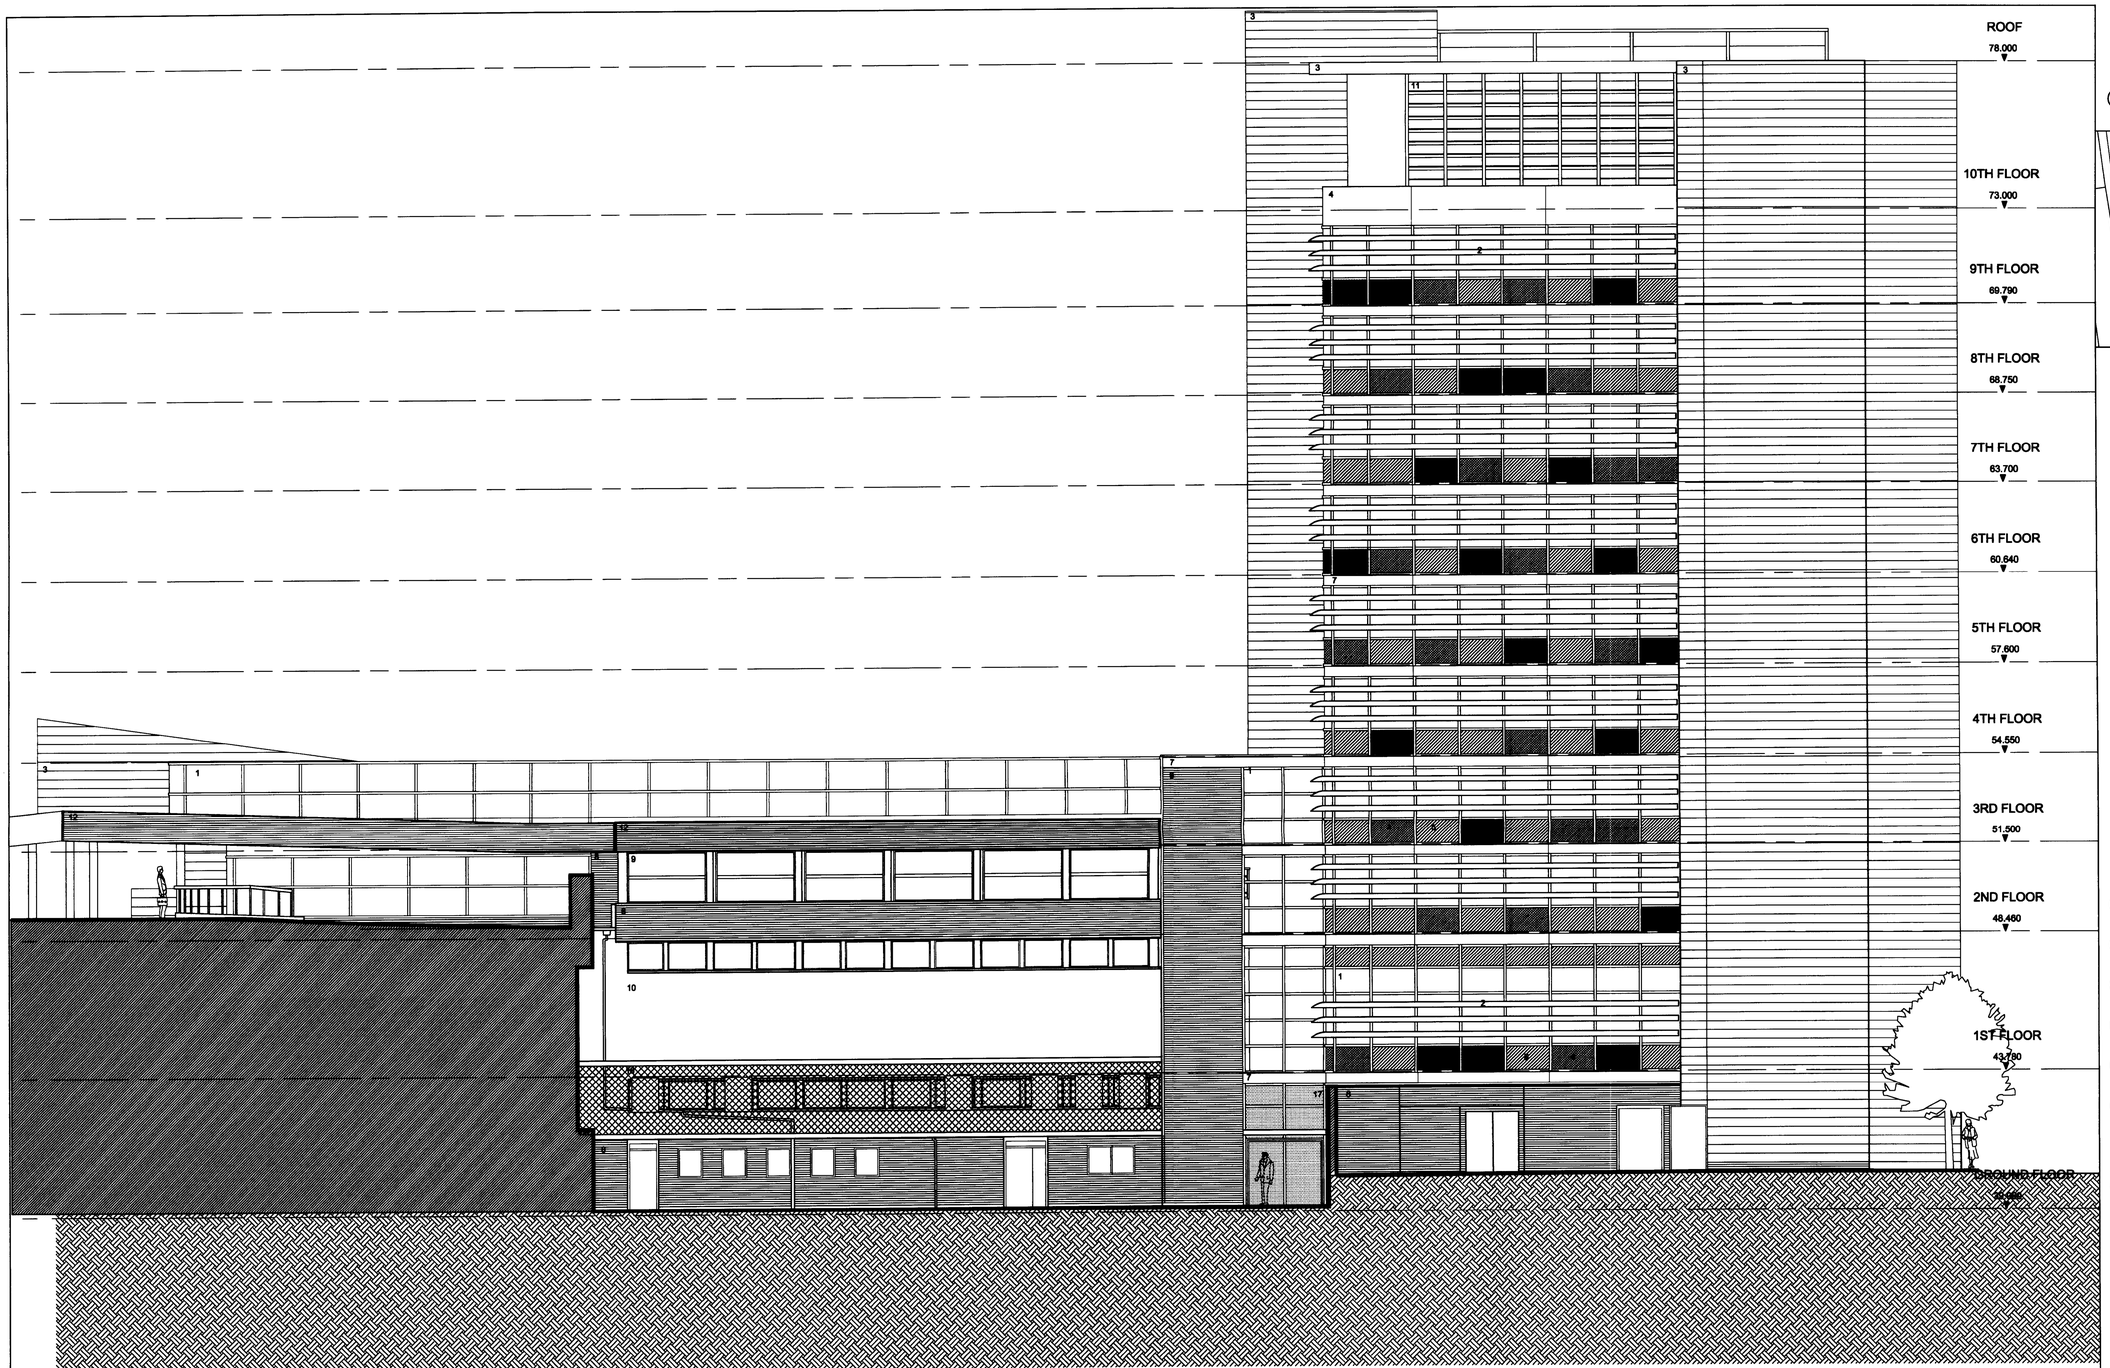


KEY:


1. SCHUCO ENHANCED CURTAIN WALLING SYSTEM. COLOUR: ANTHRACITE GREY RAL 7016
2. ALUMINIUM LOUVRE BLADES. COLOUR: PALE GREY RAL 7035
3. EUROCLAD METALLIC RAINSCREEN PANELS. COLOUR: CHARCOAL GREY.
4. COLOURED FILM TO BACK OF GLASS. COLOUR: GOLDEN YELLOW.
5. COLOURED FILM TO BACK OF GLASS. COLOUR: CHARCOAL.
6. COLOURED FILM TO BACK OF GLASS. COLOUR: BLUE.
7. INSULATED ALUMINIUM INFILL PANEL COLOUR: SILVER METALLIC RAL 9006
8. SMOOTH FACED BLUE BRICK BY IBSTOCK
9. NEW CASEMENT WINDOWS. KAWNEER AA601 OR SIMILAR.
10. COLOURED RENDER.
11. NOISHIELD ACCOUSTIC LOUVRES BY IAC MANUFACTURERS. RAL 7035
12. POWDER COATED PRESSED METAL FACADE, SECRET FIXED. COLOUR: SILVER GREY
13. SCHUCO FW50+ CURTAIN WALLING SYSTEM. COLOUR: ANTHRACITE GREY RAL 7016
14. WHITE PAINTED PLASTERBOARD ON STUD FRAMING
15. TIMBER CLADDING
16. GALVANISED MESH SCREENING TO PLANT SPACE
17. ETCHED GLASS

All site dimensions shall be verified by the contractor on site prior to work commencing

Do not scale from this drawing
Only work to written dimensions

This drawing is the property of SMC DTR:UK Ltd and copyright is reserved by them. The drawing is not to be copied or disclosed by or to any unauthorised persons without the prior written consent of SMC DTR:UK Ltd.

notes

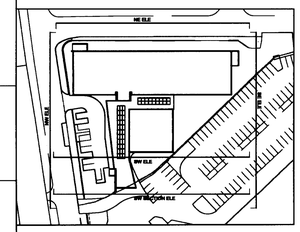

LOCATION PLAN SCALE 1:1250

revisions

status PLANNING

date JAN 08

scale @ a1 1:100

by/checked DP/EPA

office Manchester

PLANNING
ACK'D
REPLIED
RECD 27 FEB 2008
	INIT	DATE
M		
M		
M		
COLLACTION

project Office Refurbishment
Rail House
Store Street
Manchester

drawing no **07054-(20)20**
060107054 Rail House\CAD\MODELS\ELEVATIONS

drawing title Proposed South East Elevation

SMC
DTR:UK
Architects and Designers

Alberton House St. Mary's Parsonage Manchester M3 2WJ
Tel: +44(0)161 834 4880 Fax: +44(0)161 834 4888 email: manchester@smc-dtruk.com
64 North Street Leeds LS2 7PN
Tel: +44(0)113 244 0088 Fax: +44(0)113 244 3388 email: leeds@smc-dtruk.com
No1 Old Hall Street Liverpool L3 9HF
Tel: +44(0)151 236 0044 Fax: +44(0)151 255 0132 email: liverpool@smc-dtruk.com
The Barracks White Cross South Road Lancaster LA1 4XQ
Tel: +44(0)1524 842 714 Fax: +44(0)1524 842 731 email: lancaster@smc-dtruk.com
www.smc-dtruk.com

INCORPORATING
SMC HILLS ERWIN

Form 4.00.2b