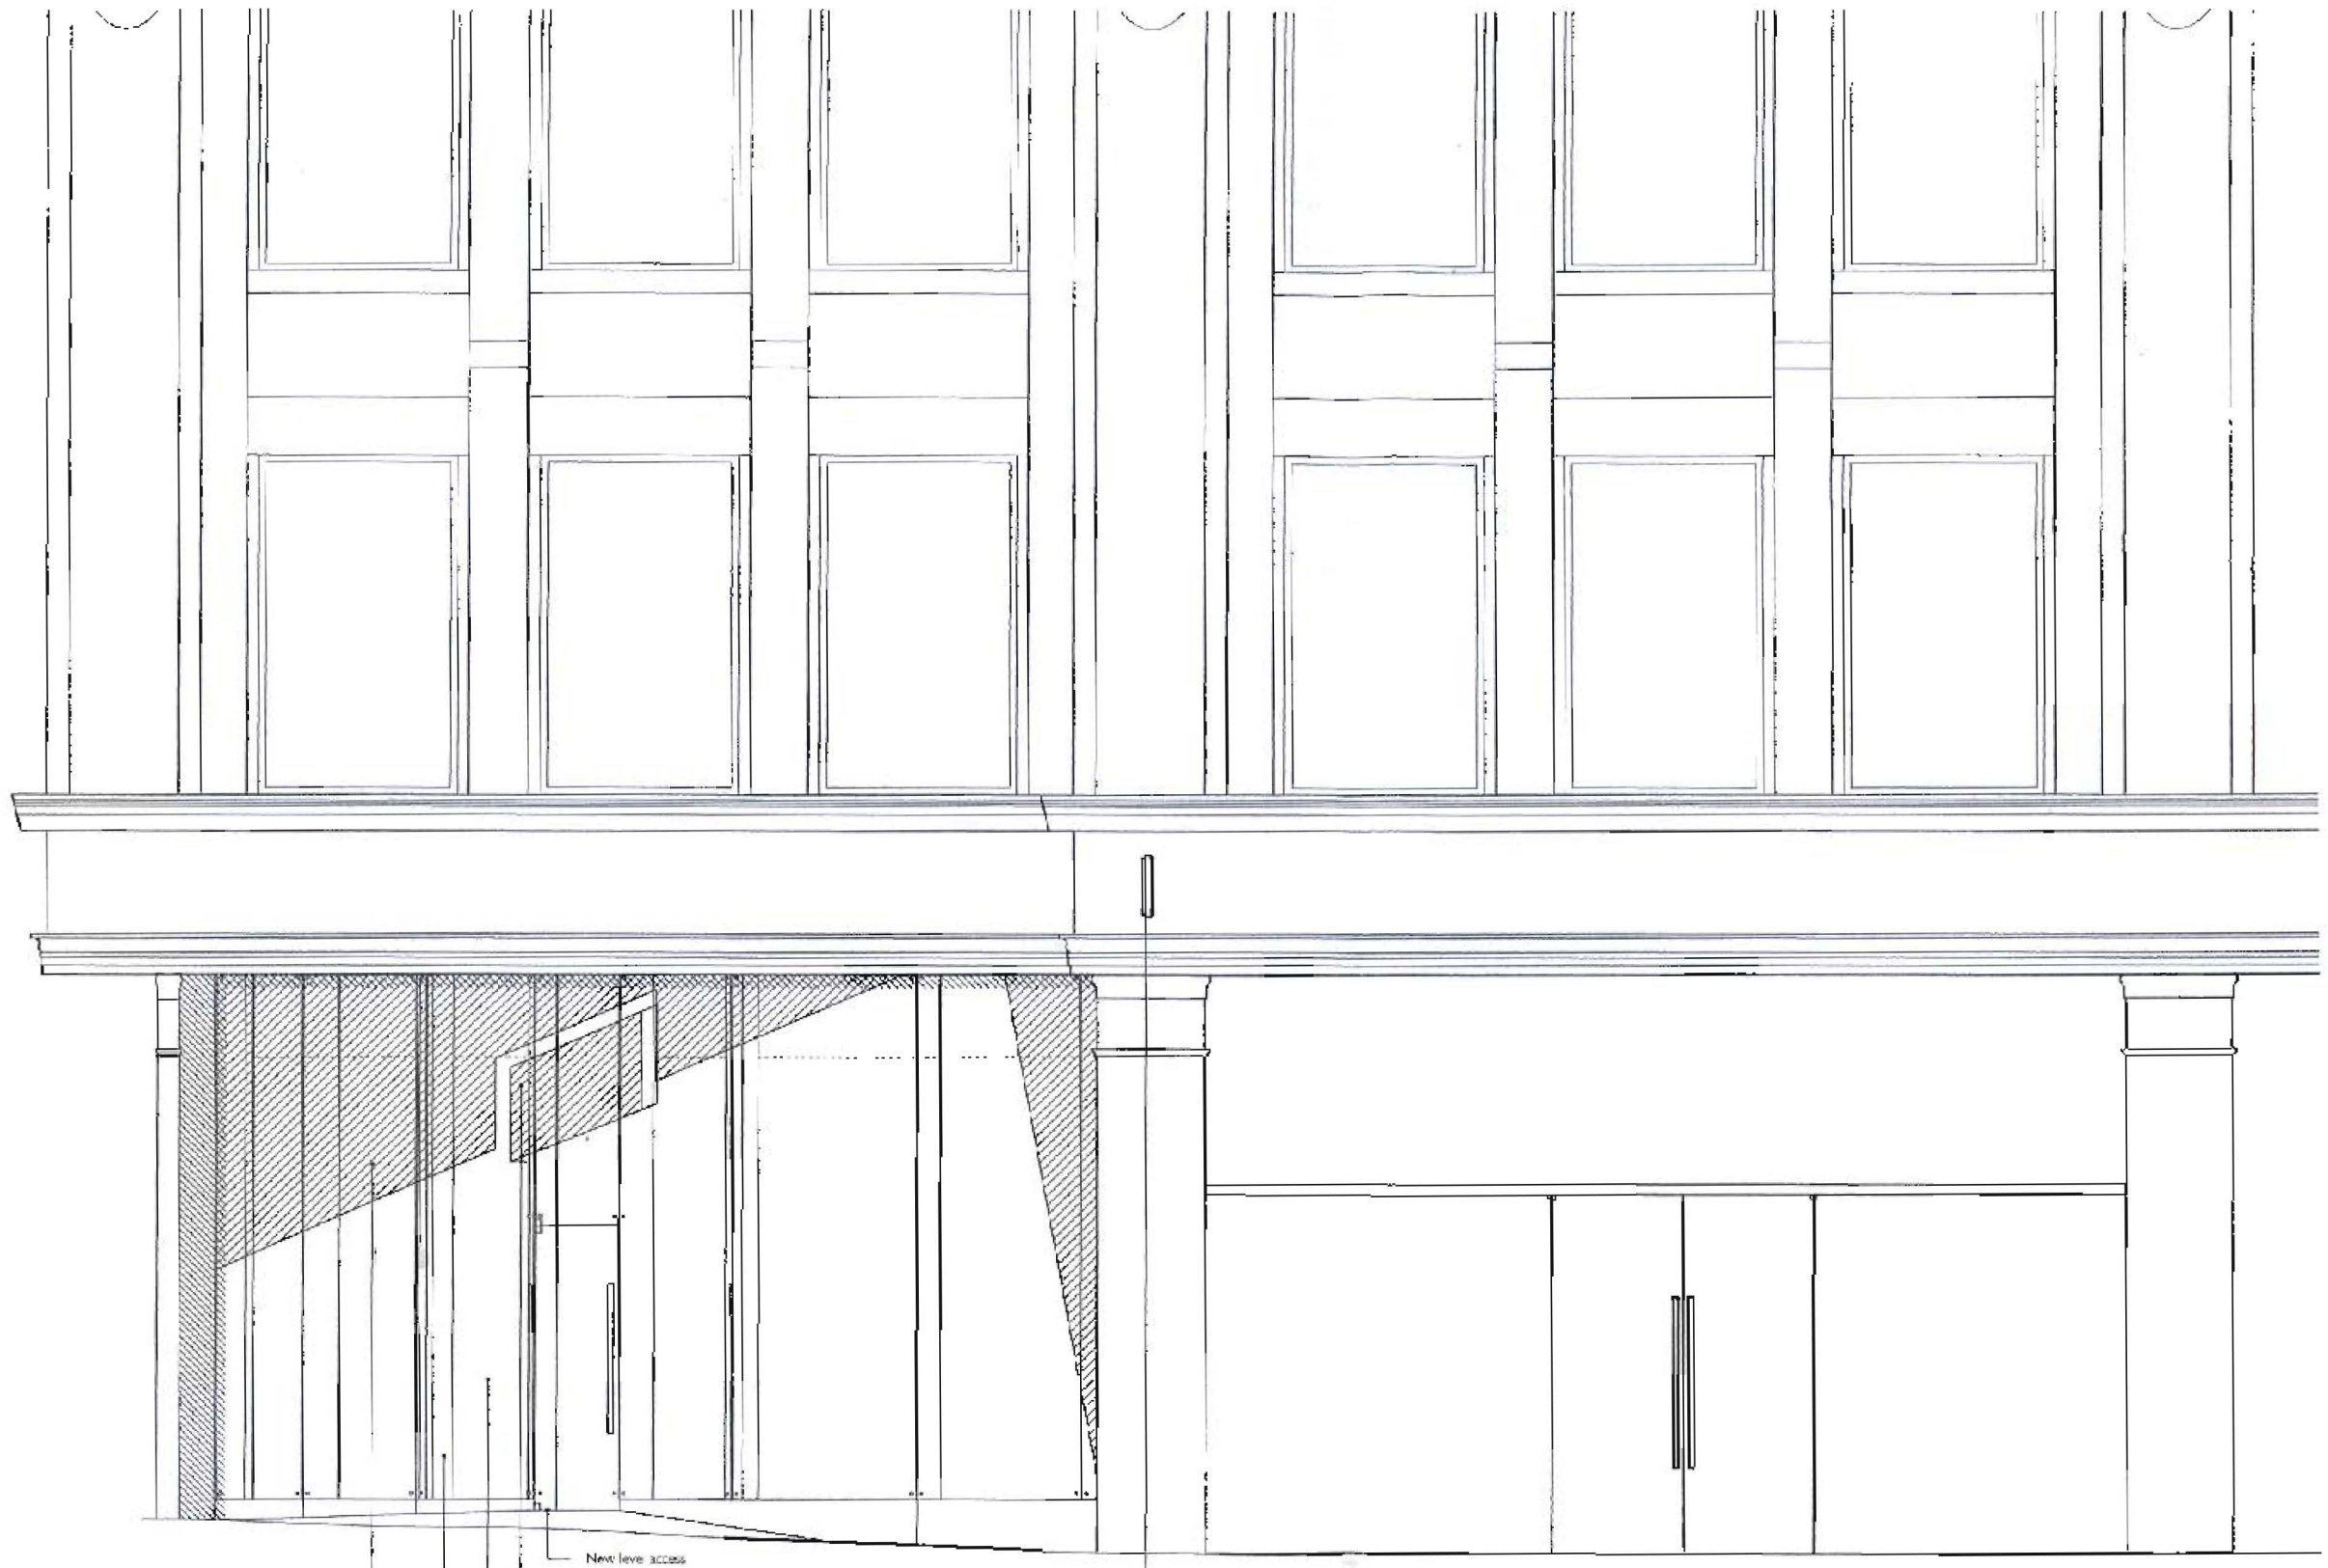

PLANNING
ACK'D
REPLIED
REC'D 18 MAY 2010
M
M
M
EDB ACTION

description	date	rev
E.0 Replacement projecting sign indicated	May 10	A

STA Travel

Oxford Road, Manchester

Front Elevation
Proposed

1325
P(200)
A

makinarchitecture
www.makinarchitecture.com
t 0161 236 0051
e architect@makinarchitecture.com
SK sketch P proposed T tender C construction AB asbuilt

COPYRIGHT OF MAKIN ARCHITECTURE
DO NOT SCALE FROM THIS DRAWING
DIMENSIONS TO BE CHECKED ON SITE