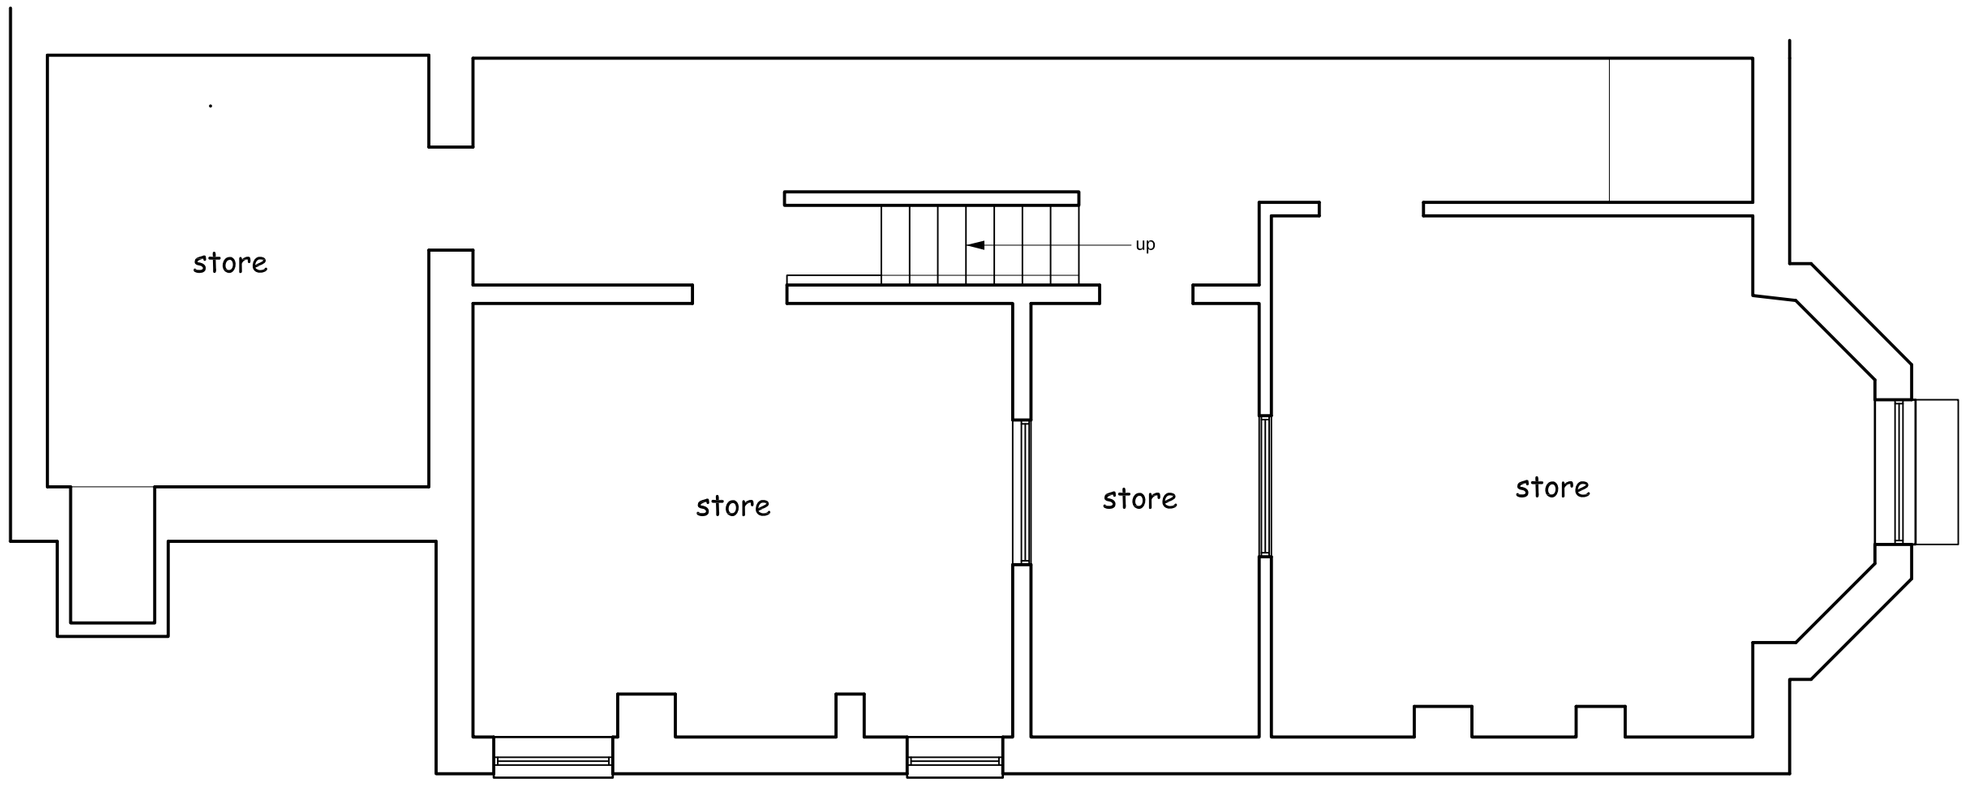


Note:

This drawing should not be scaled. Work to figured dimensions only.

All dimensions and levels to be checked on site.

Land registry title and ownership boundaries are produced by Studio KMA using all reasonable endeavours. We cannot be held responsible for scale discrepancy of plans supplied to us.

Any discrepancies should be reported to Studio KMA at the address below.

This drawing should not be reproduced without written permission from Studio KMA.

Drawing Amendment:

rev	date	drawn	checked
-	22/08/13	RH	AT

Initial Issue

0 0.5 1.0 1.5 2.0m

Scale 1:50 @ A2

N

Project Title

Crumpsall
41 Station Road

Drawing Title

Existing
Basement Floor Plan

Project No. T316

Drawing No. P019

Date 22/08/2013

Scale 1:50 @ A2

Stage Stage Two

Revision -

Drawn By RH

Auth By AT

Studio KMA Limited
W302B Woodend Mill - Mill One
Manchester Road Mossley OL5 9AY
T: 01457 239172
www.studiokma.co.uk

STUDIO