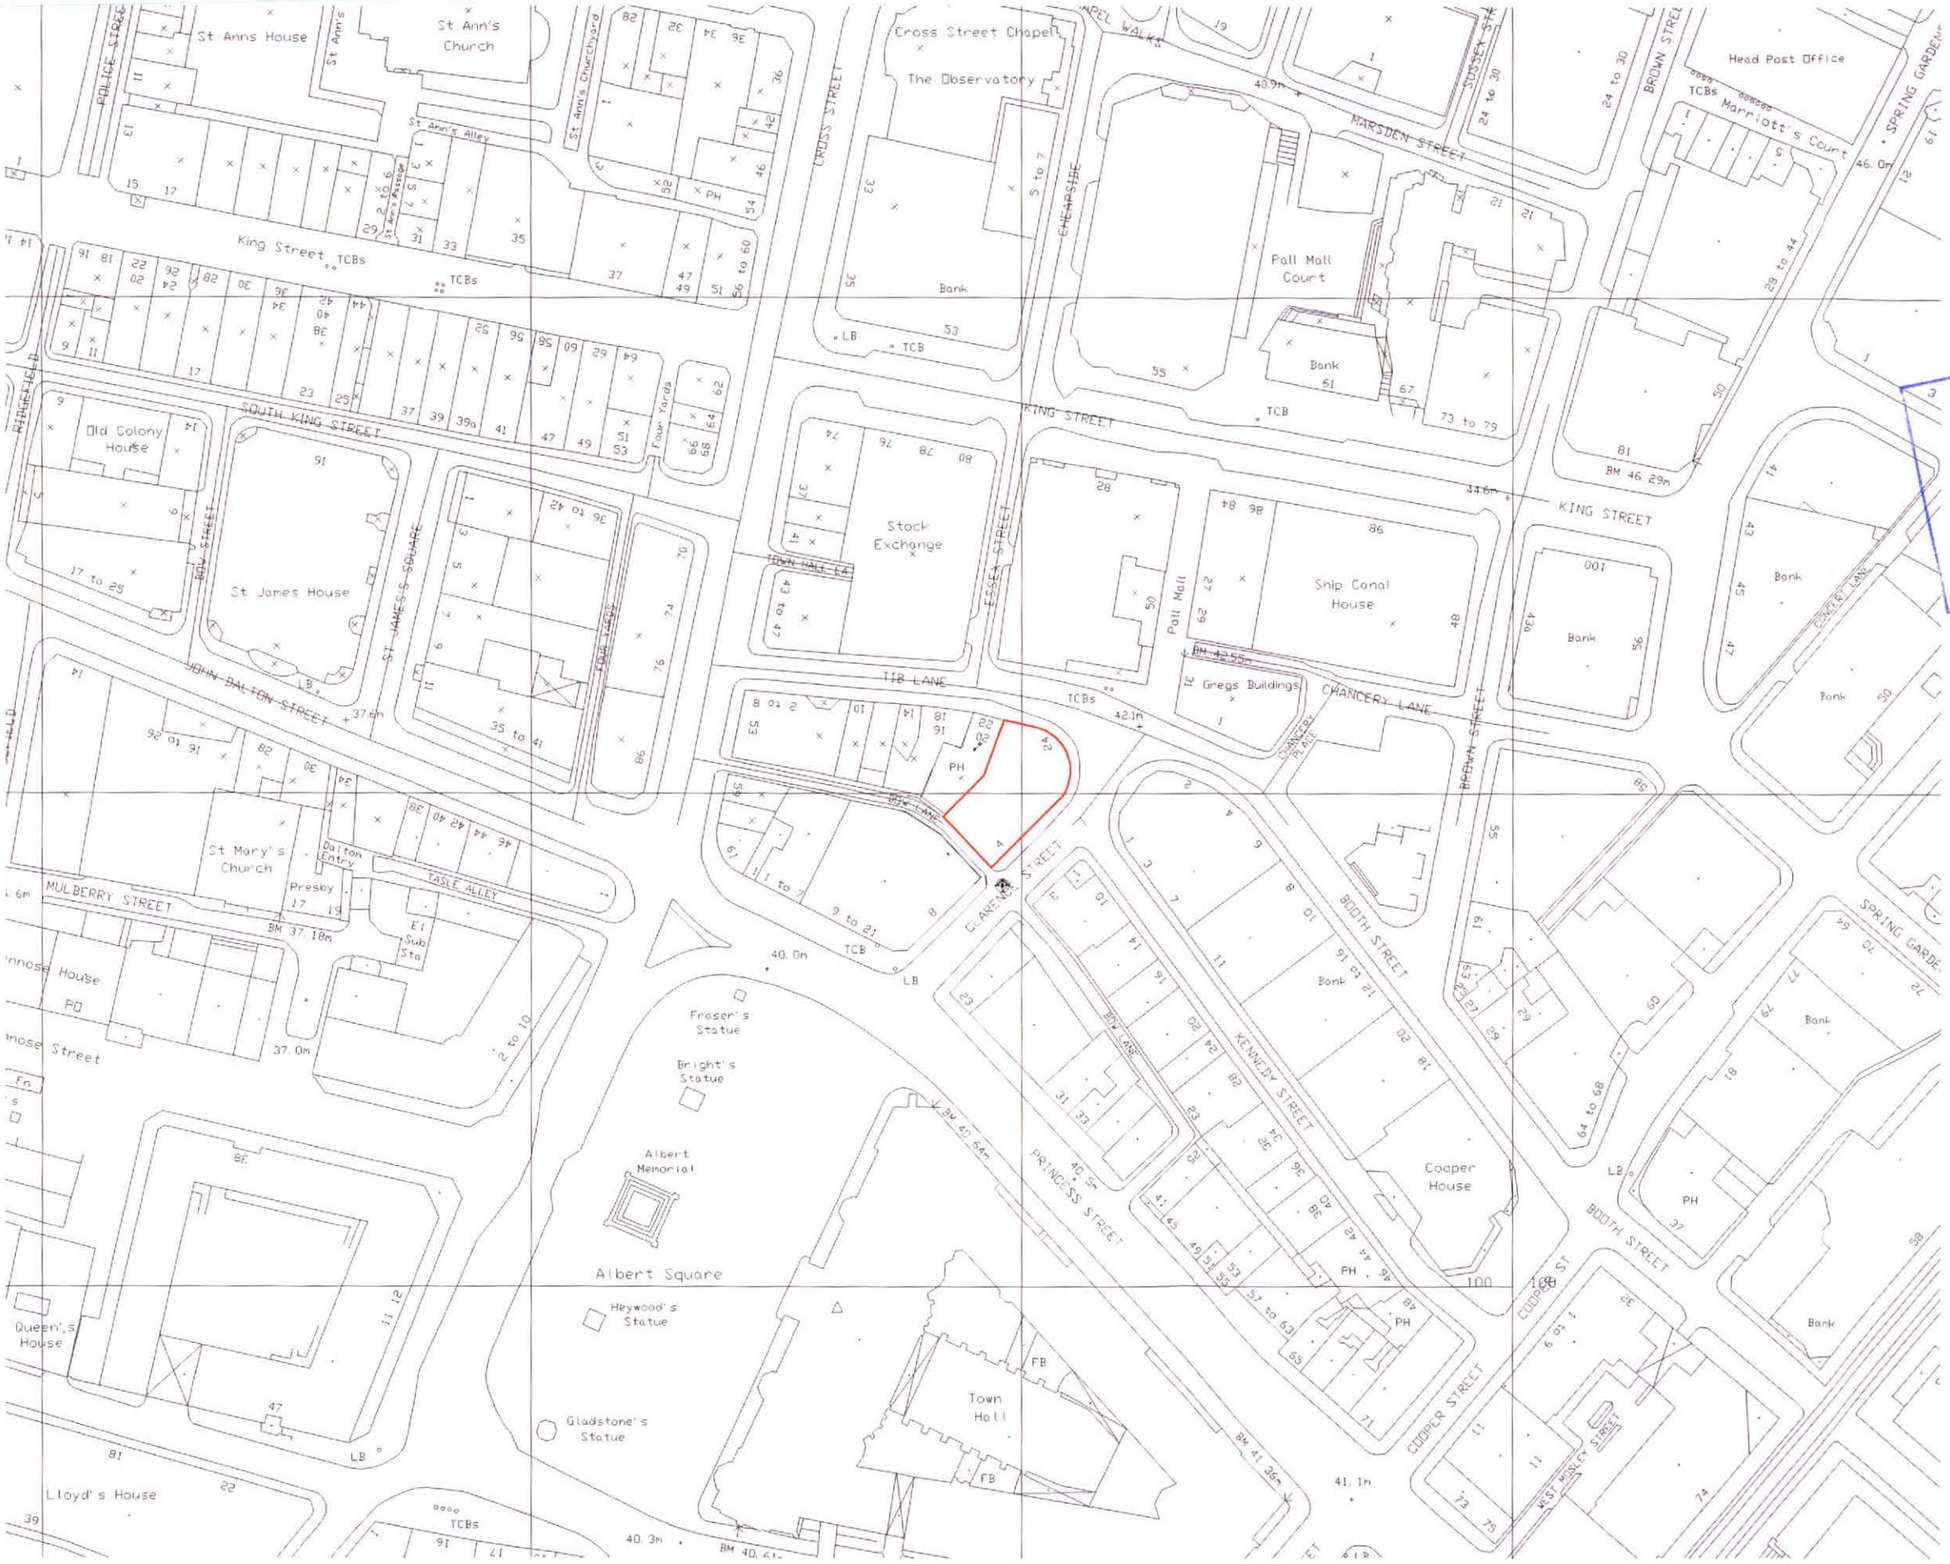

PLANNING AND BUILDING CONTROL

21 MAR 2012

rev	description	date	dr by	ap by
original by AJC		07/03/2012		DM

Aedas

Architecture

Aedas Architects Ltd
Parsonage Chambers
3 The Parsonage
Manchester M3 2HW
United Kingdom

T +44(0)161 8287900
F +44(0)161 8287930
E manchester@aedas.com
aedas.com

client
Himor Group

project
Clarence House

drawing
Site Location

project number		scale	
2011.01266.000		1:1250	@A3
drawing number	rev	issue status	
AL_01_000	-	PLANNING	

This drawing is to be read in conjunction with all related drawings. All dimensions must be checked and verified on site before commencing any work or producing shop drawings. The originator should be notified immediately of any discrepancy.
This drawing is copyright and remains the property of Aedas.