


F1 2100mm high close boarded timber and concrete post fence with 225mm gravel board.

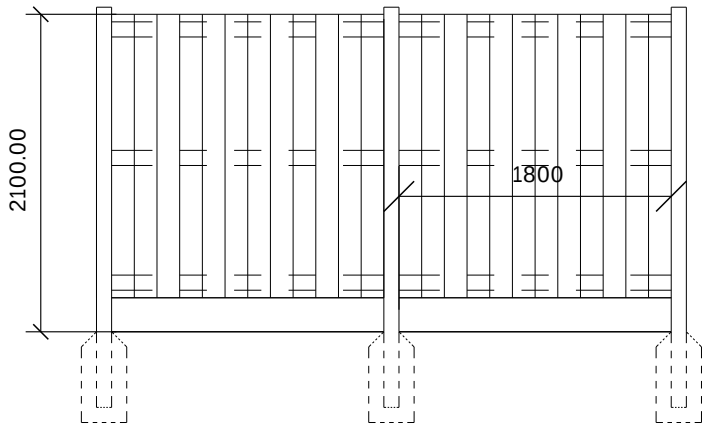


F2 1800mm high close boarded timber and concrete post fence with 225mm gravel board.

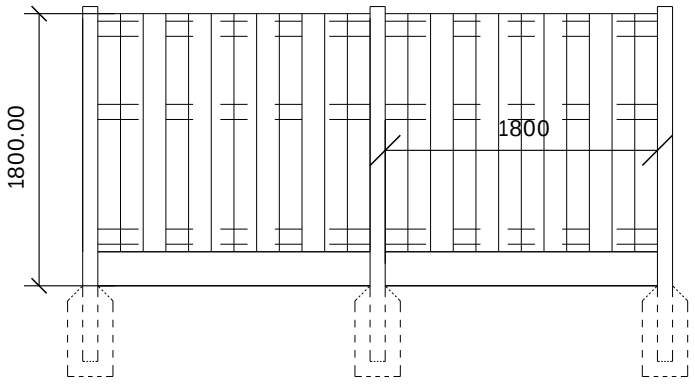


F3 900mm high close boarded timber and concrete post fence with 225mm gravel board.

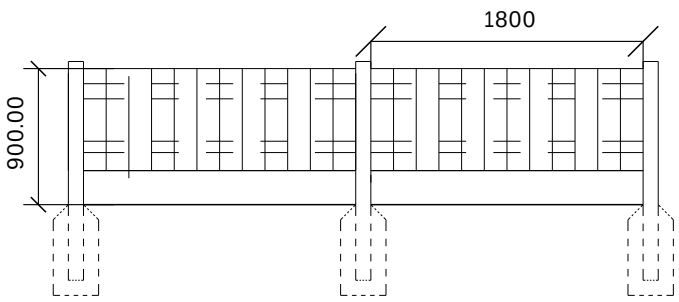


G1 2100mm high TSW timber gate, ledged, braced and battened

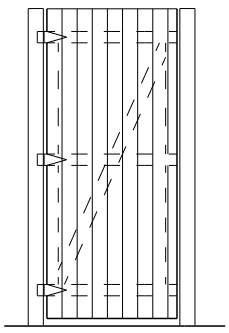

G2 900 mm high Galvanised steel vehicle gate with posts

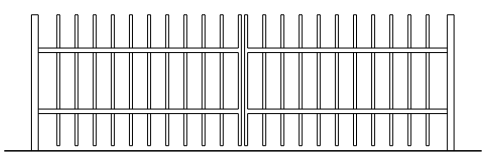

W1 900mm high brick wall and coping

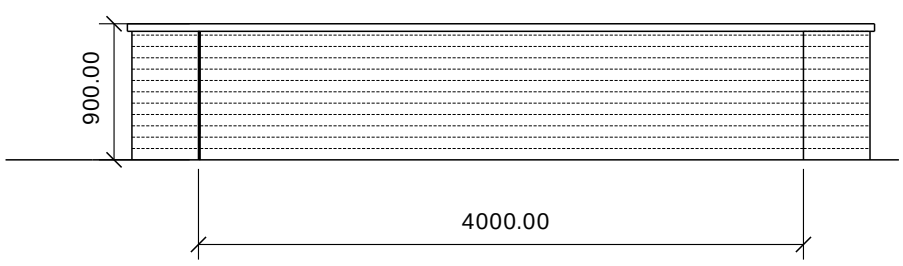

Notes

Do not scale from this drawing.

All dimensions must be checked on site by contractor prior to construction.

Bernard Taylor Partnership Ltd.
Architects

ELIZABETH HOUSE, 486 DIDSBURY ROAD, HEATON MERSEY,
STOCKPORT, CHESHIRE, SK4 3BS.
Tel: 0161-443 1221
Fax: 0161-442 1672
E-mail: Info@BernardTaylor.co.uk

Client

Southway Housing Trust

Job

Barnett Avenue
Manchester

Description

Proposed Boundary Treatments

Drawn: AG Date: 03.12.12 Scale: 1:50

Job No:	Drg No:	Rev.
2570	**112**	**-**