

Elevation 1

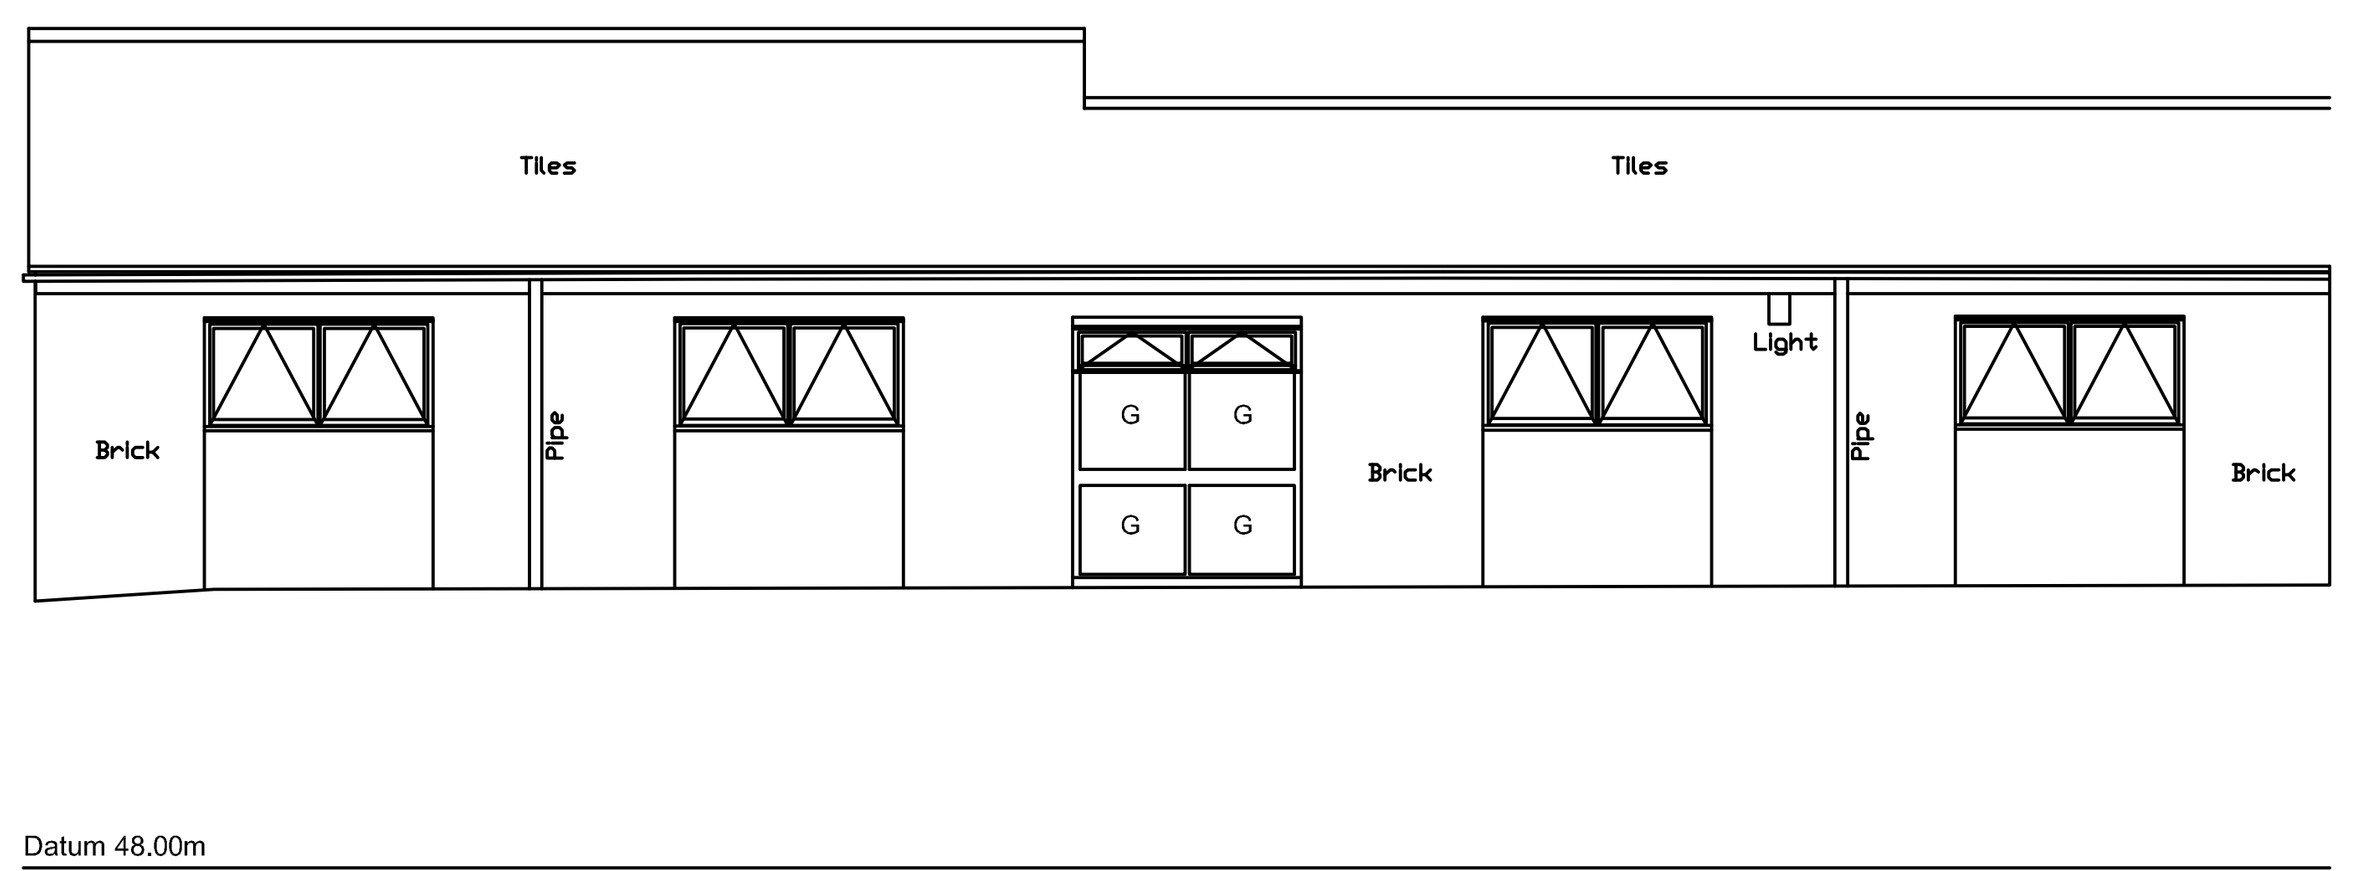

Elevation 2

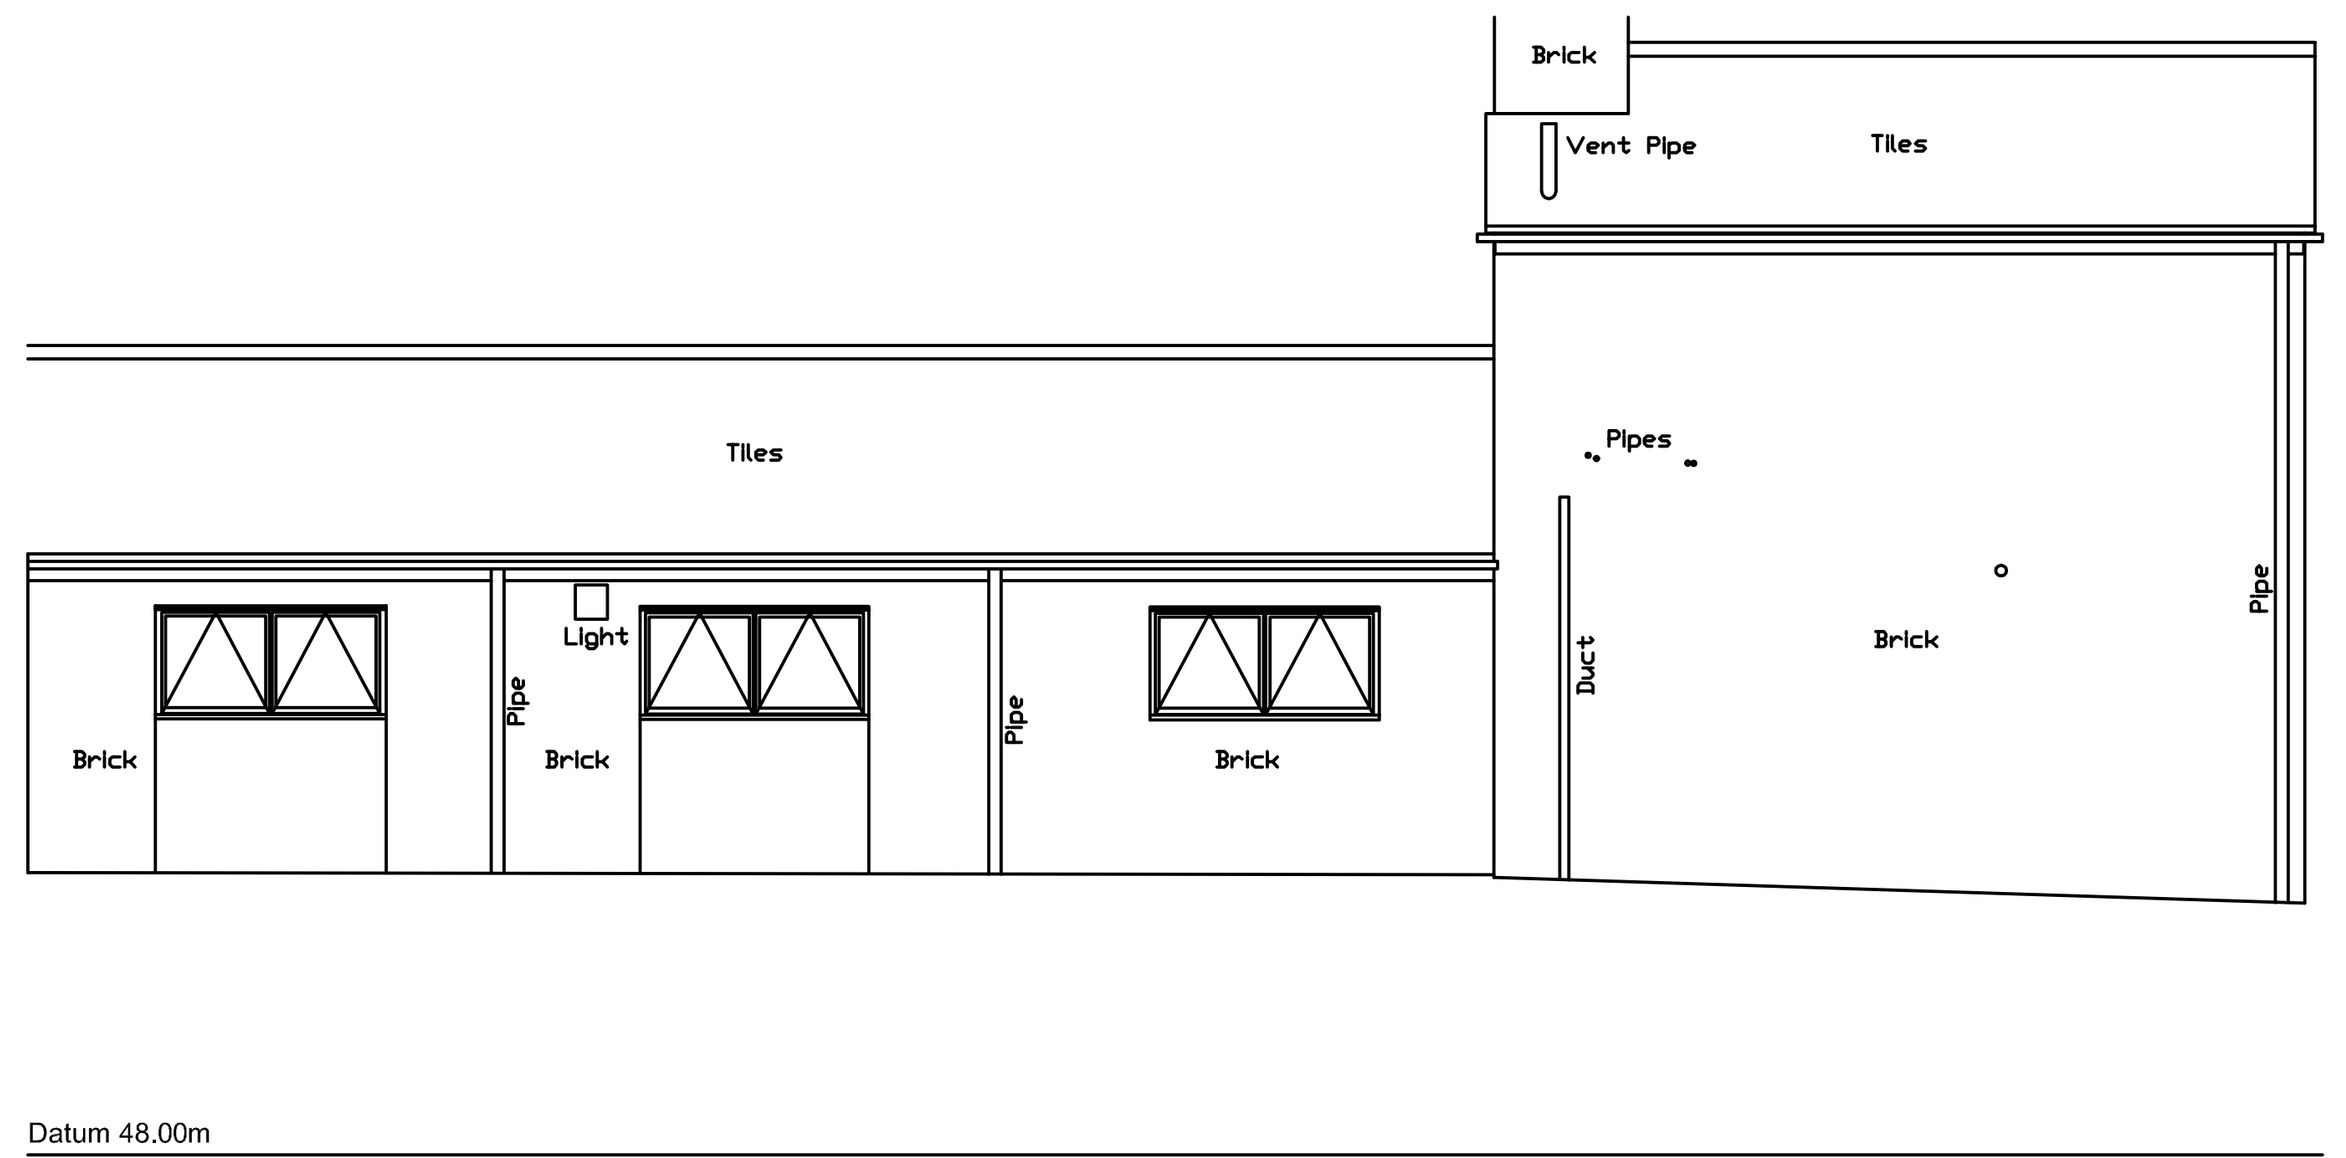

Elevation 3



Elevation 4

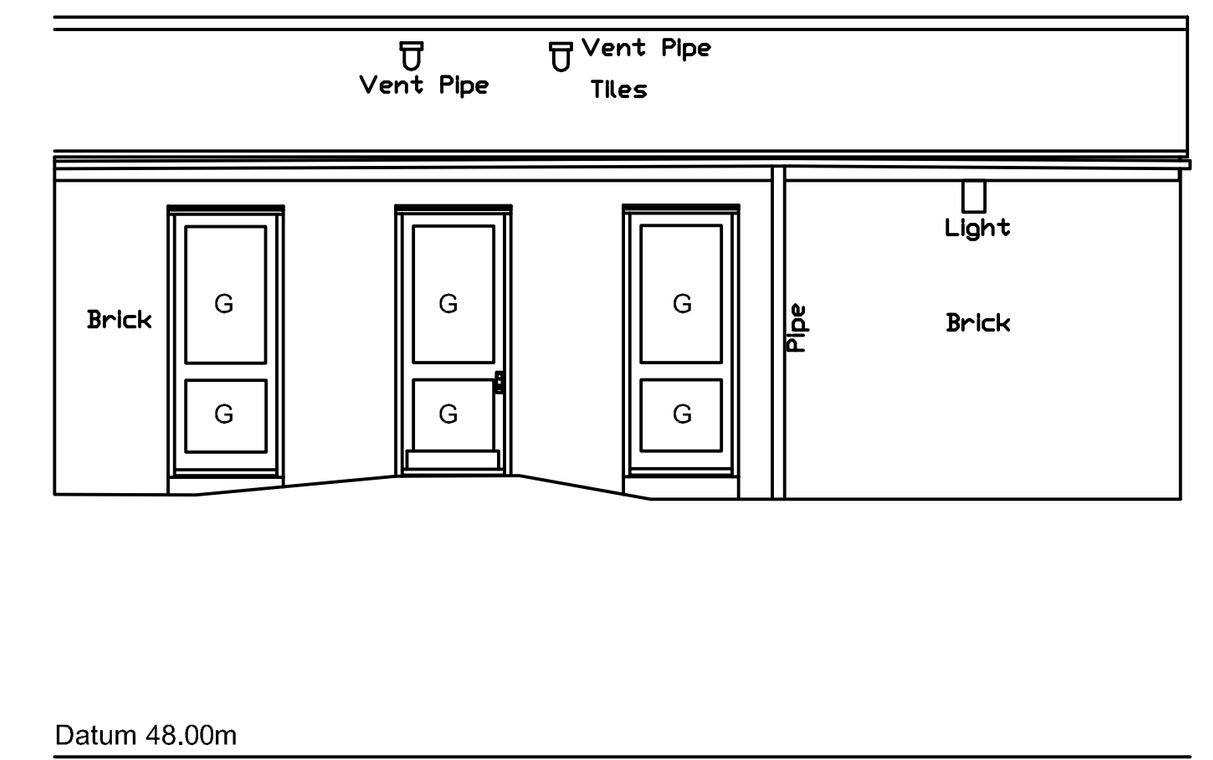

Elevation 5

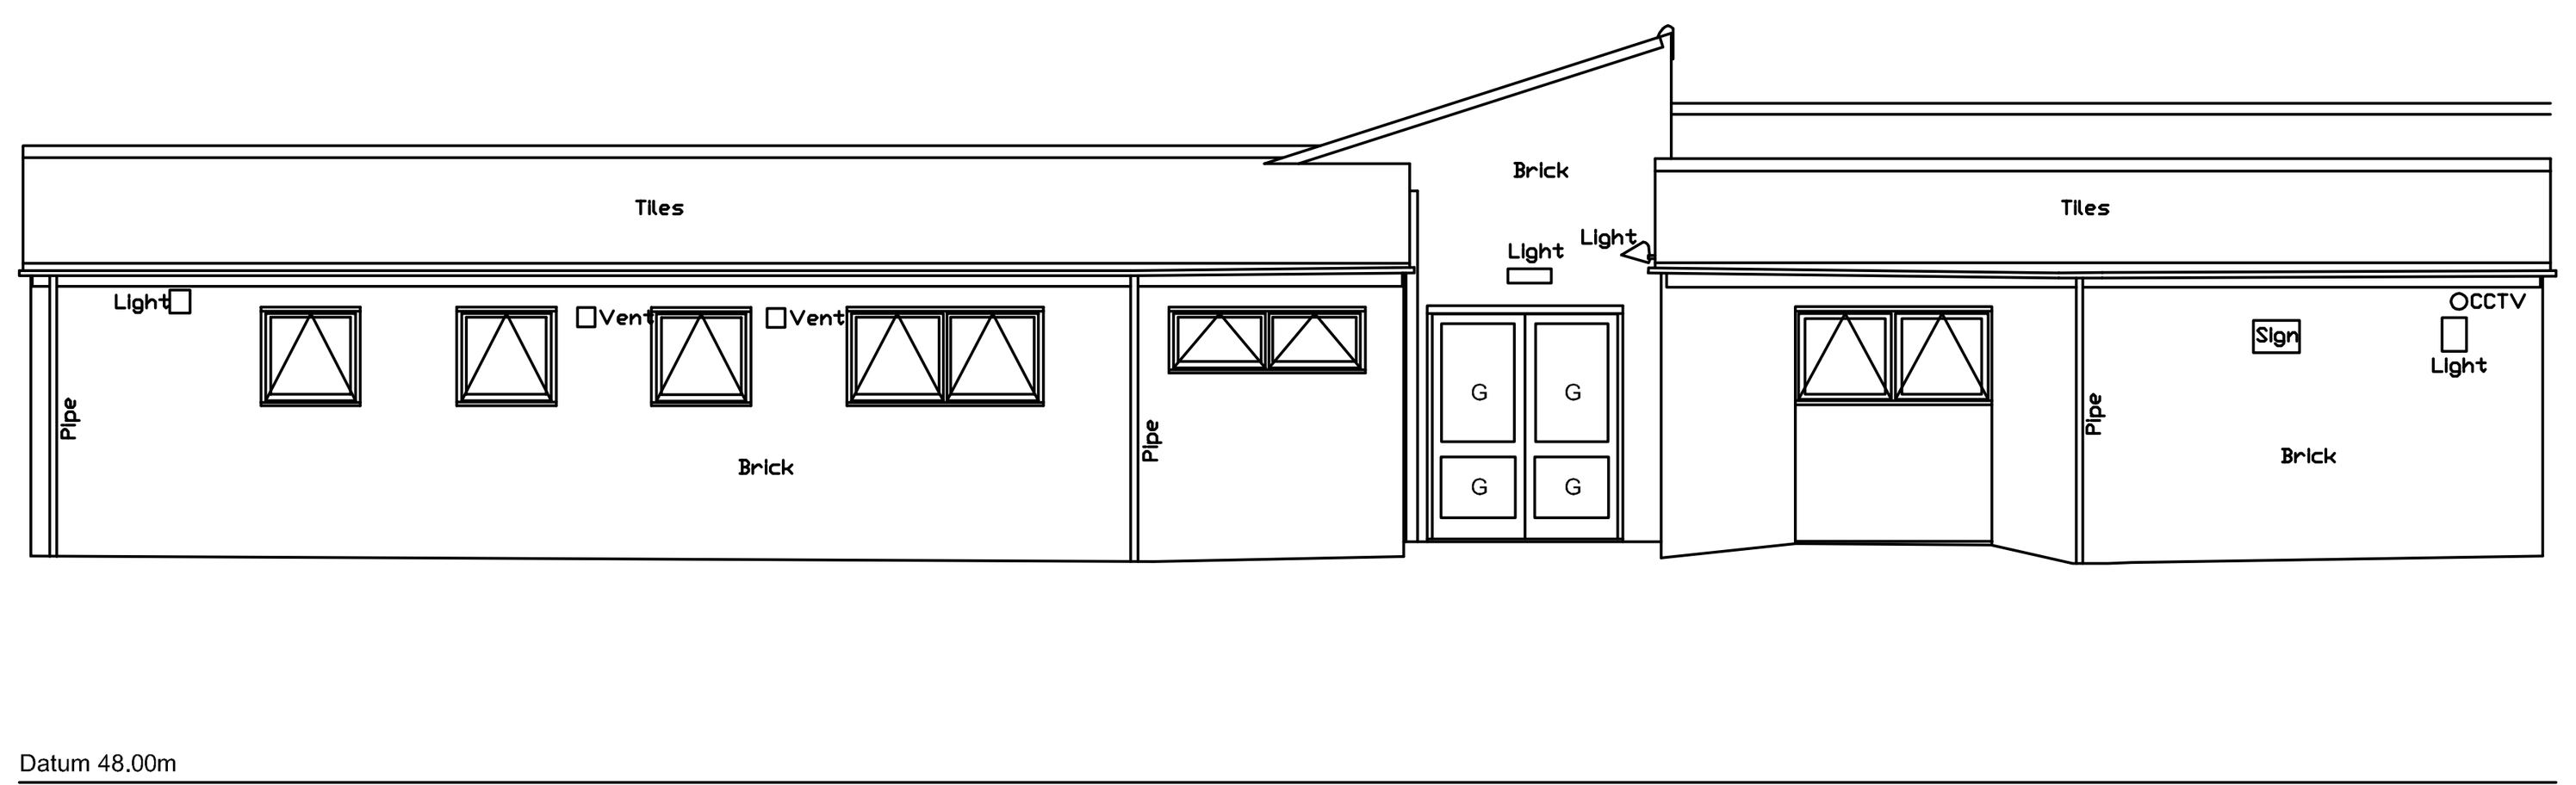

Elevation 6

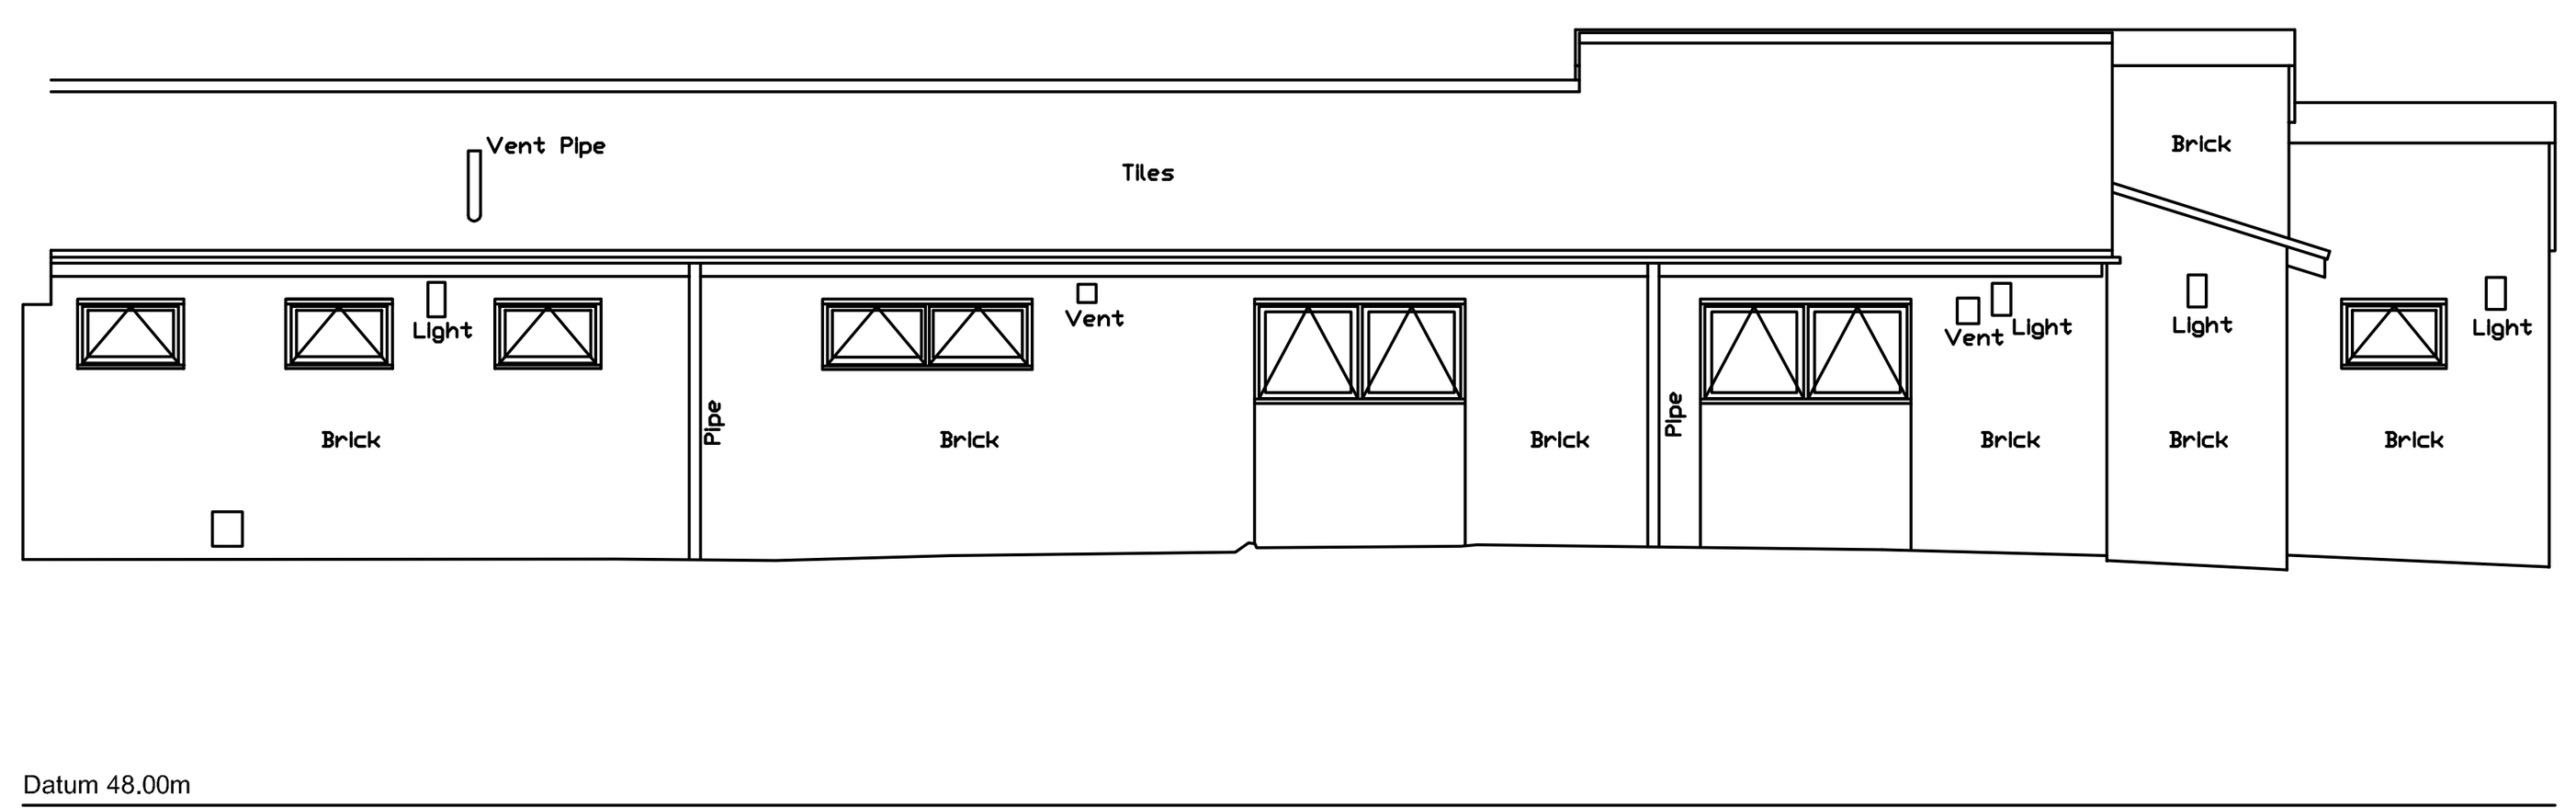

Elevation 7

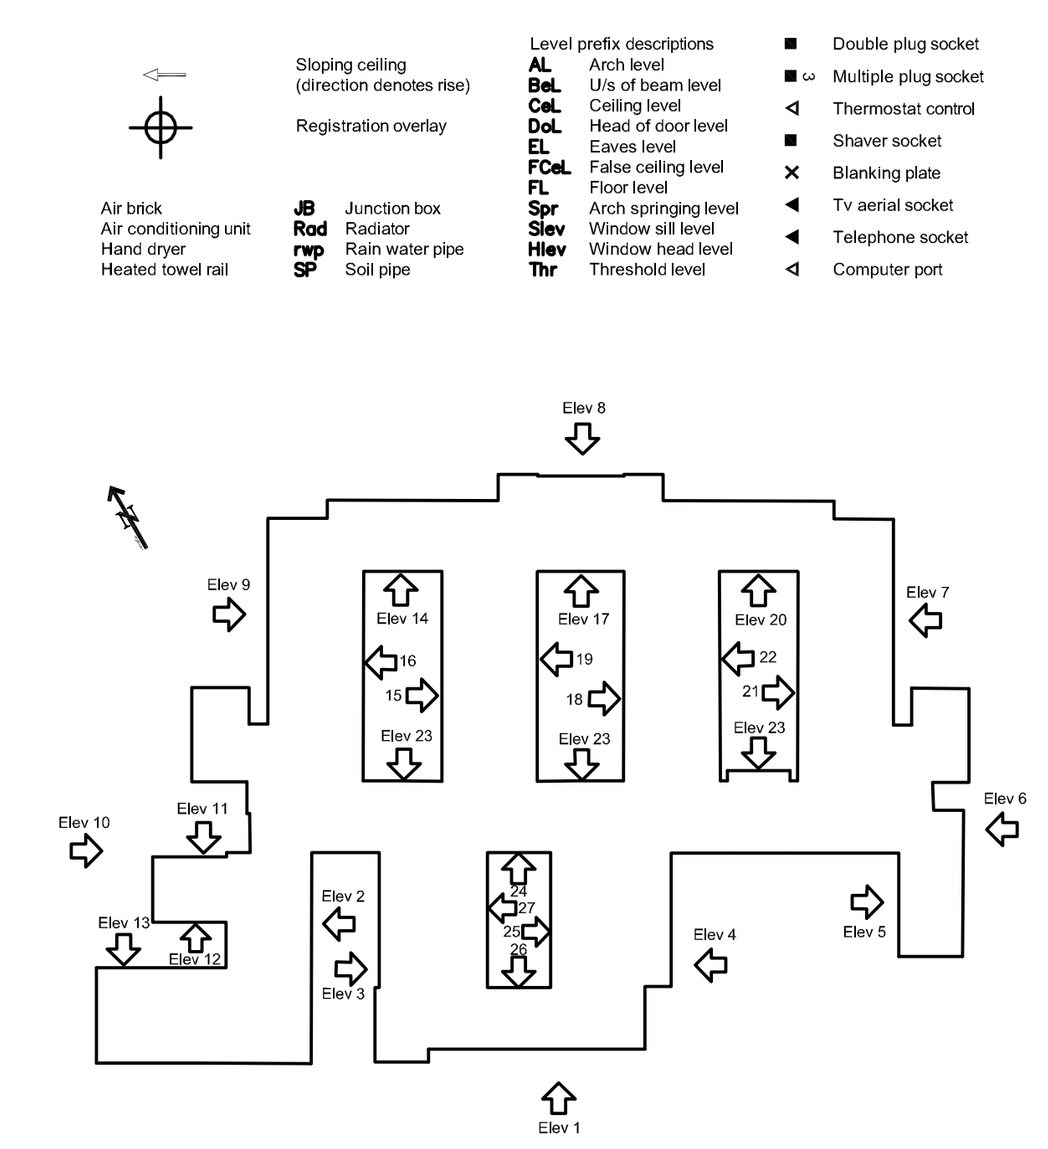

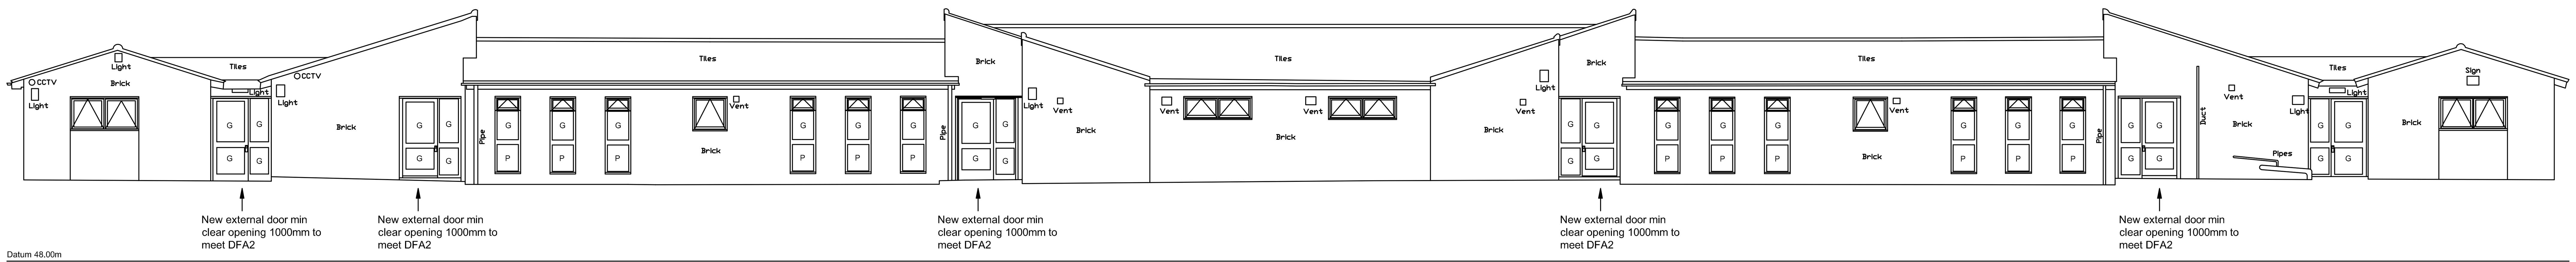

Elevation 8

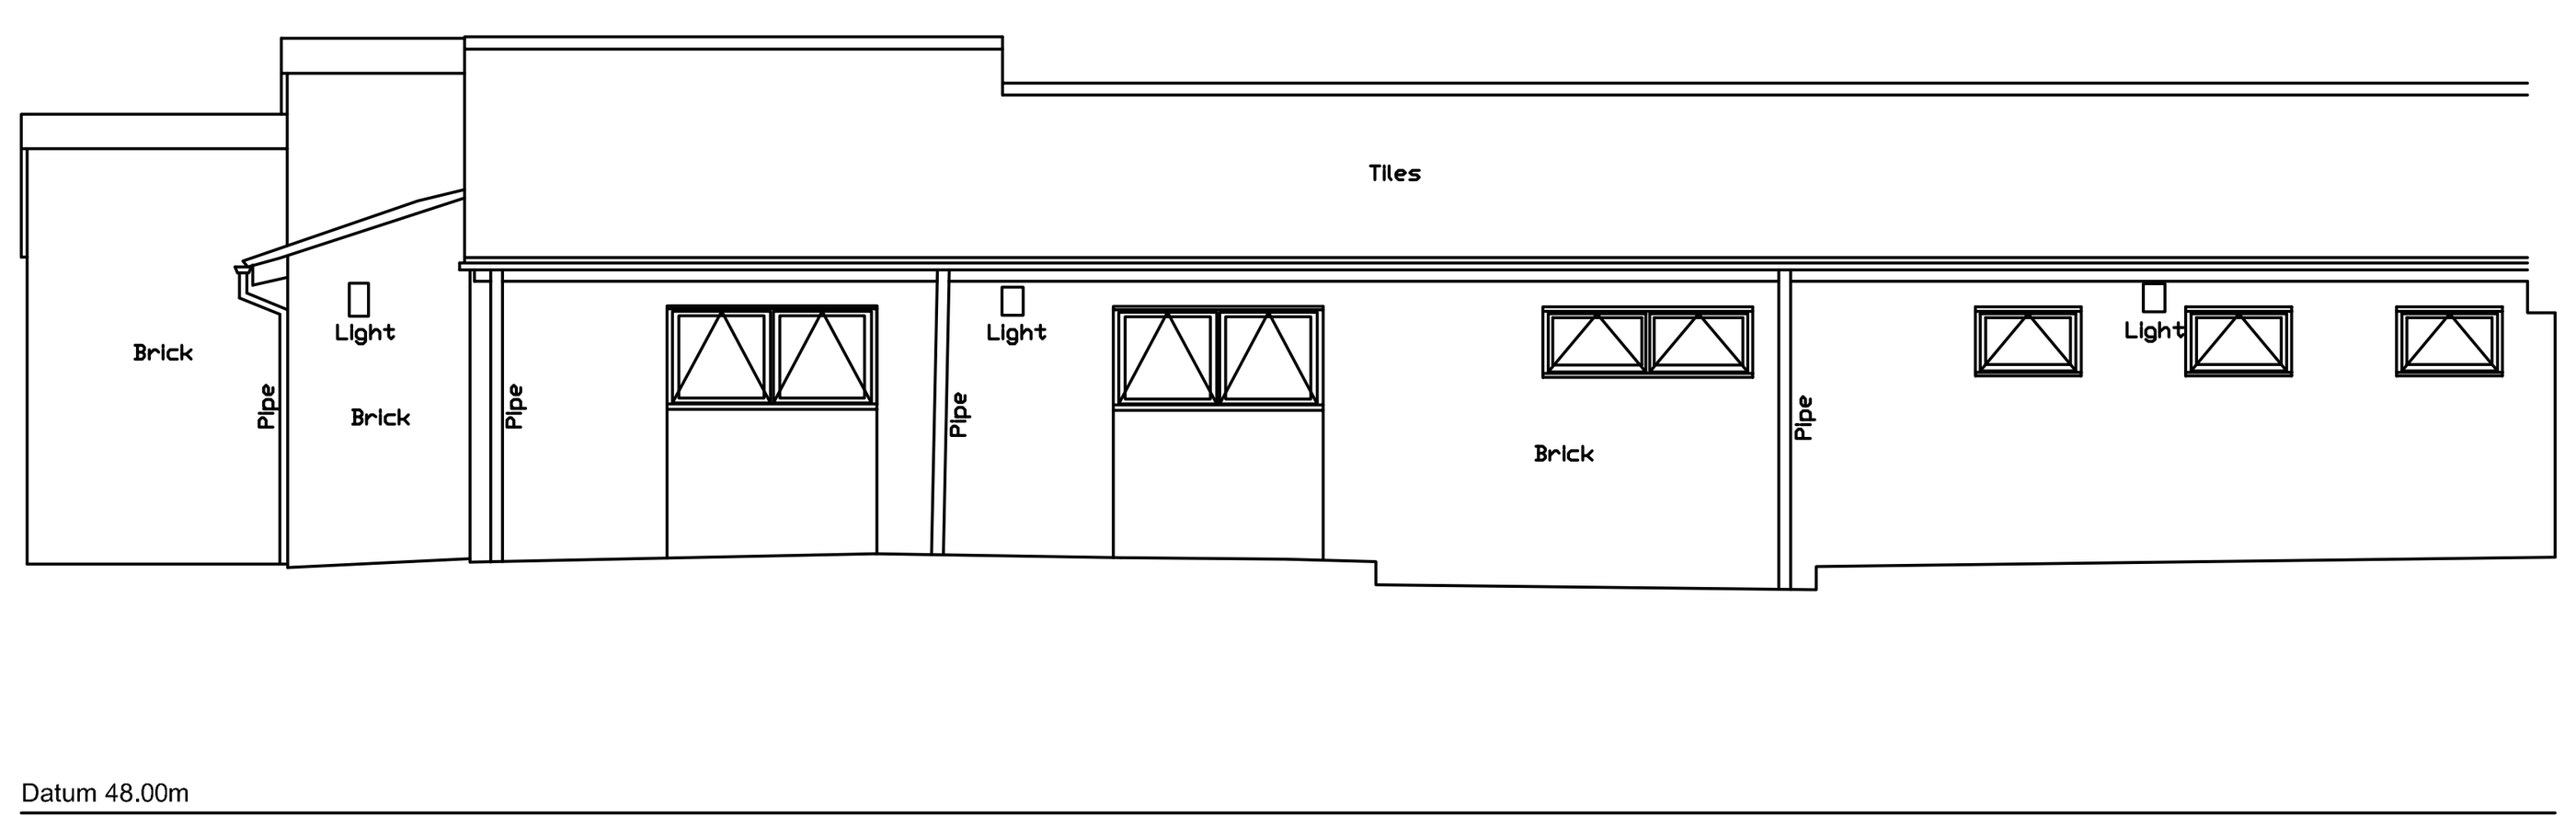

Elevation 9

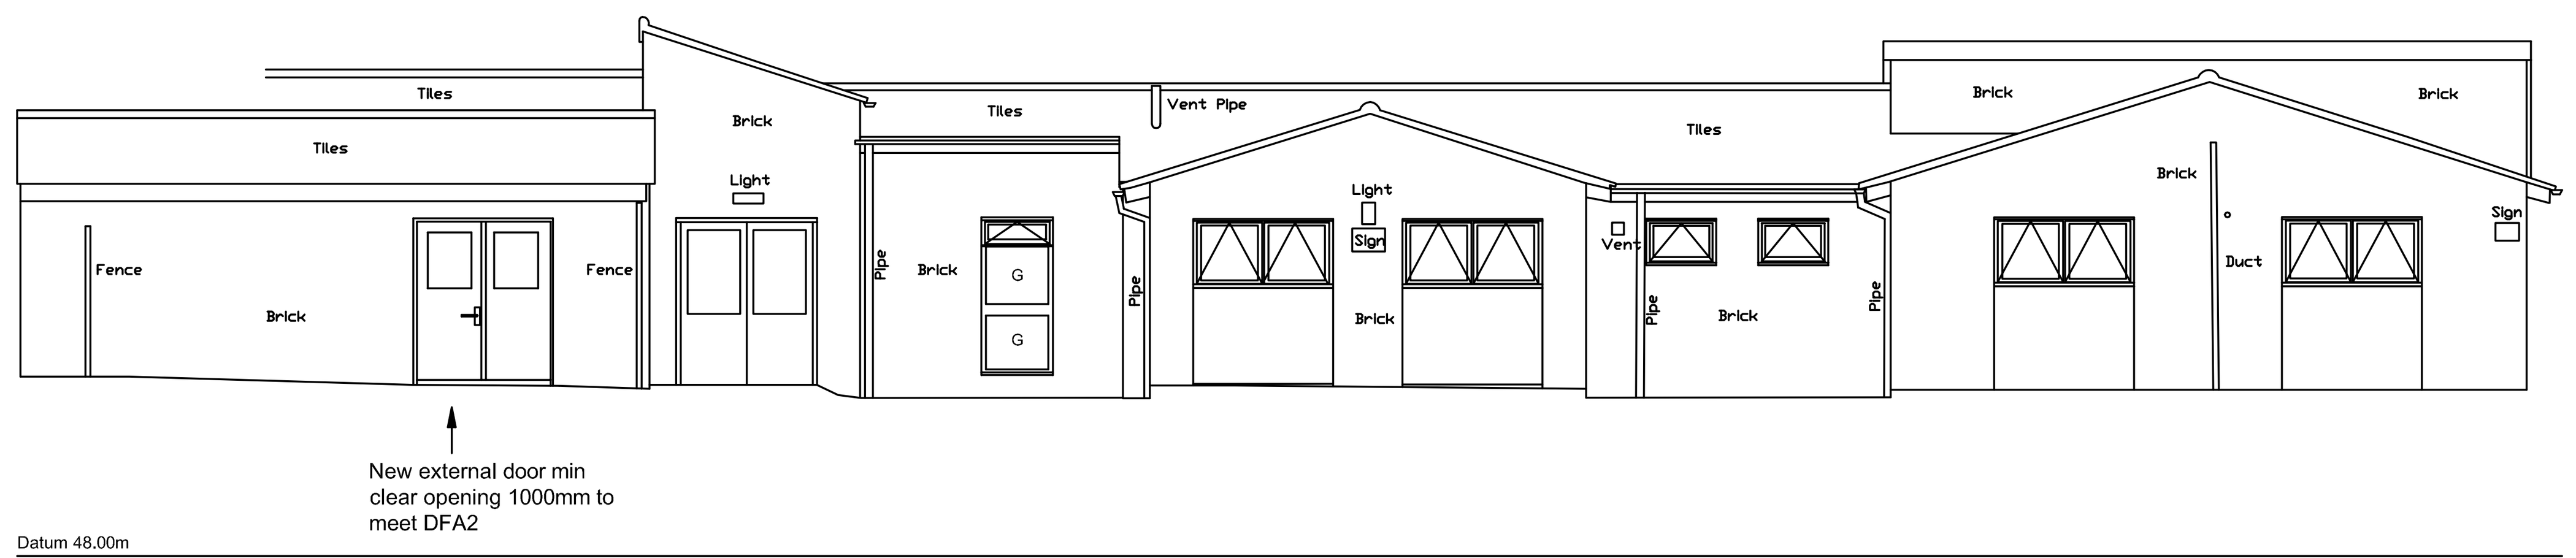

Elevation 10

Rev	Description	Date	by	chkd

MANCHESTER CITY COUNCIL
Corporate Technical Services Group

4th floor Heron House
47 Lloyd St
Manchester
M2 5LE

JOB TITLE
OAKWOOD_RESOURCE_CENTRE
AMP_WORKS

DRAWING TITLE
PROPOSED_ELEVATIONS

COMPUTER FILE	DATE	SCALE	DRAWN	CHECKED
FILE_FOLDER_NAME FILE_NAME LAYOUT_NAME	01.2012	1:100@A1	CH	

JOB NO.	DRAWING NO.	REVISION
SS36477	04	