PUBLIC ENTRANCE

COUNTER

MALE WC

FEMALE WC

SHOP

CAFE

SEATING

PLANNING AND
BUILDING CONTROL
2012

TITLE:- Montague House, Matthews Street Ardwick, M12 5BB INTERNAL FACILITIES PLAN	
SCALE 1: 100	DRG.NO.
DATE MARCH 2012	032012/4

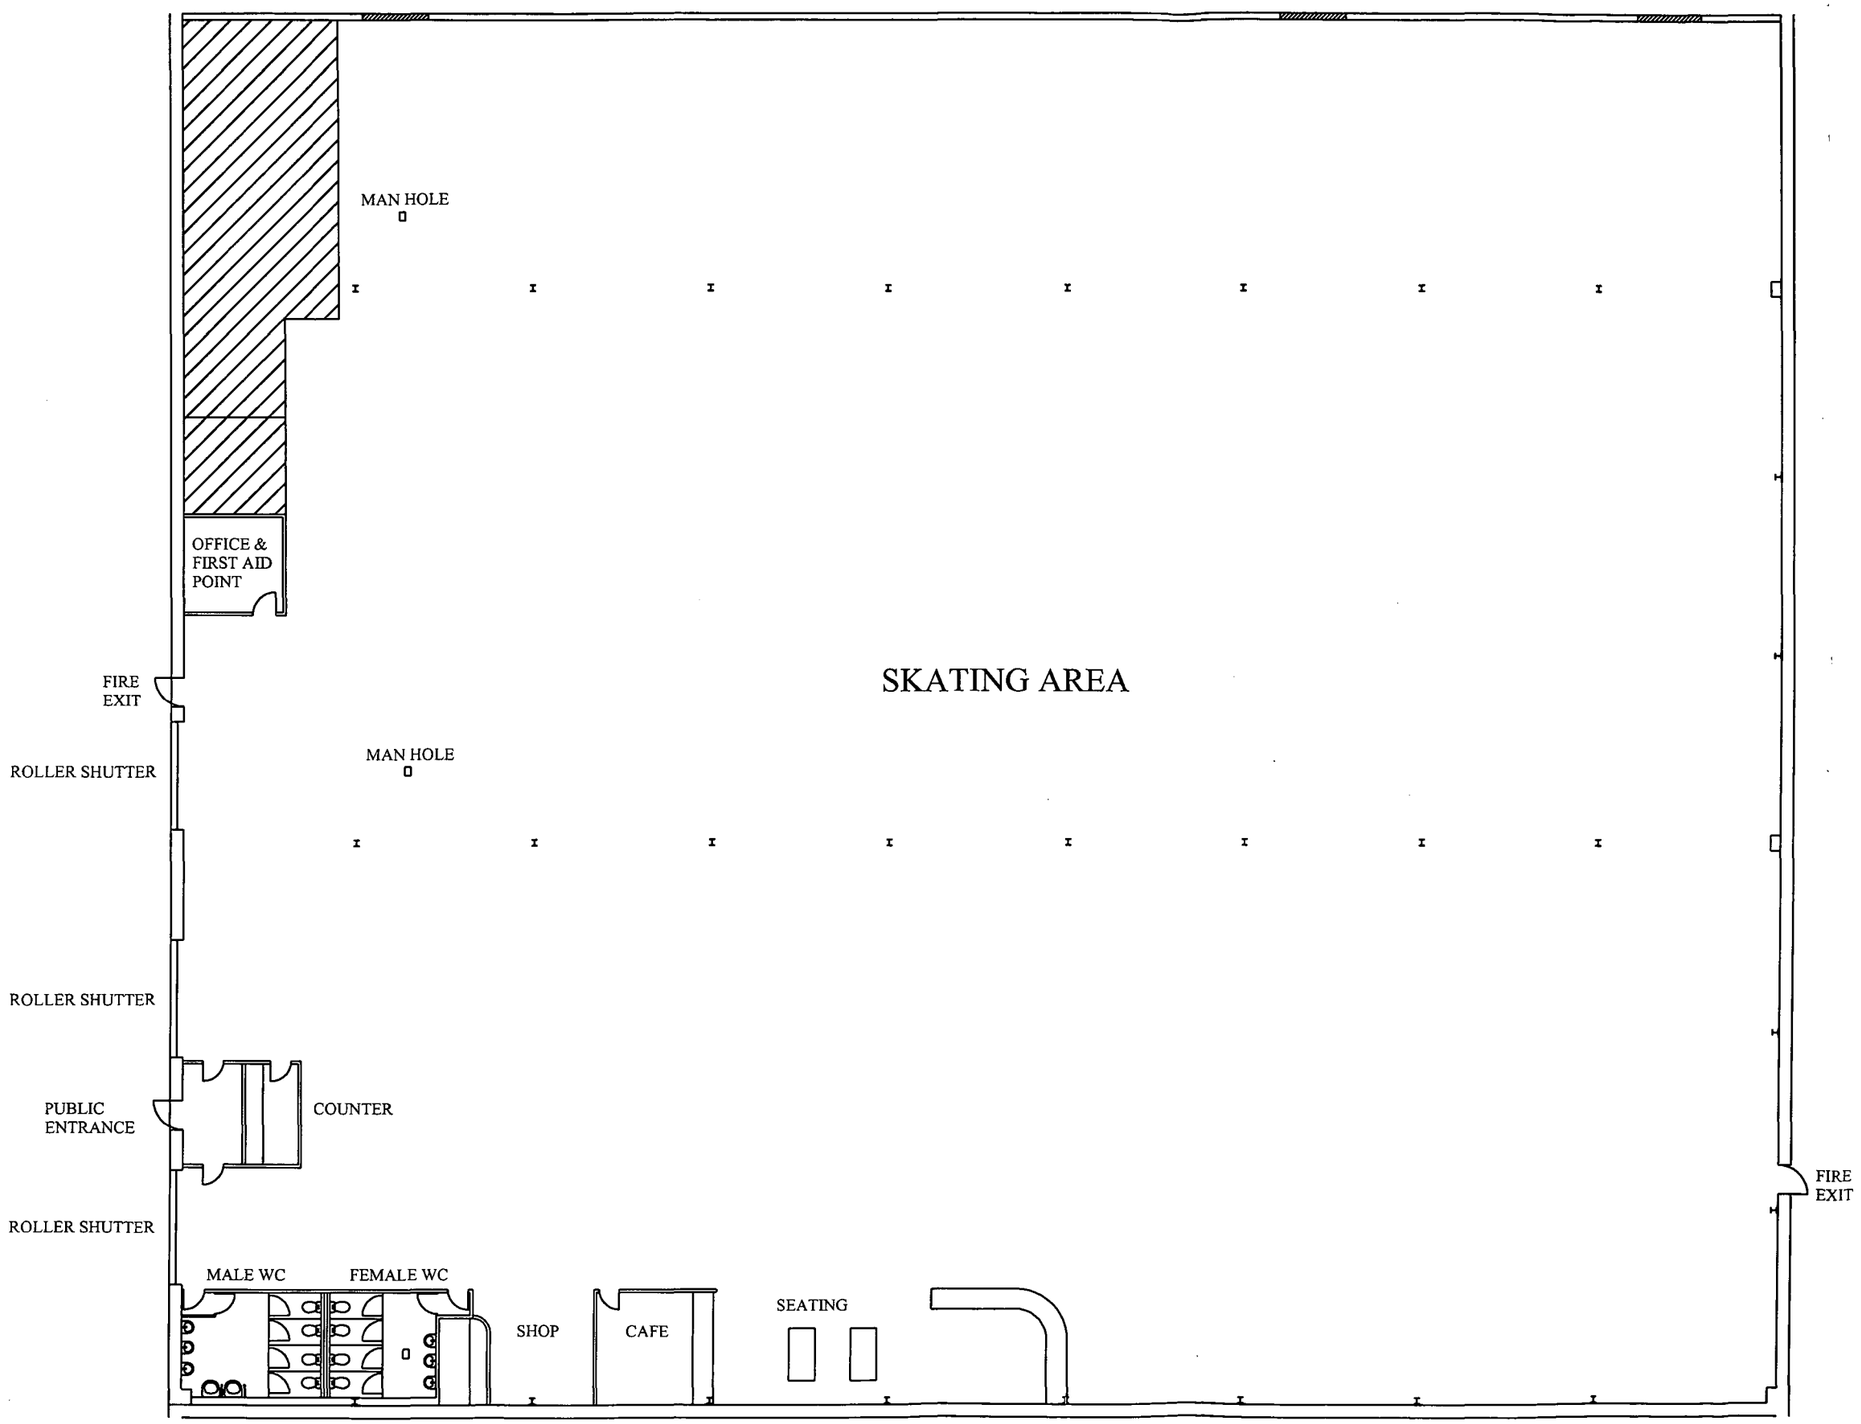

PROPOSED PLAN

TITLE:- Montague House, Matthews Street
Ardwick, M12 5BB
PROPOSED PLAN

SCALE 1: 200

DATE MARCH 2012

DRG.NO. 032012/1