
g:\23. projects\1086 - minshull commercial units\drawings\building\minshull second floor\second floor minshull - listed building consent.dwg

NOTES

1. Do not scale
2. All dimensions to be checked on site.

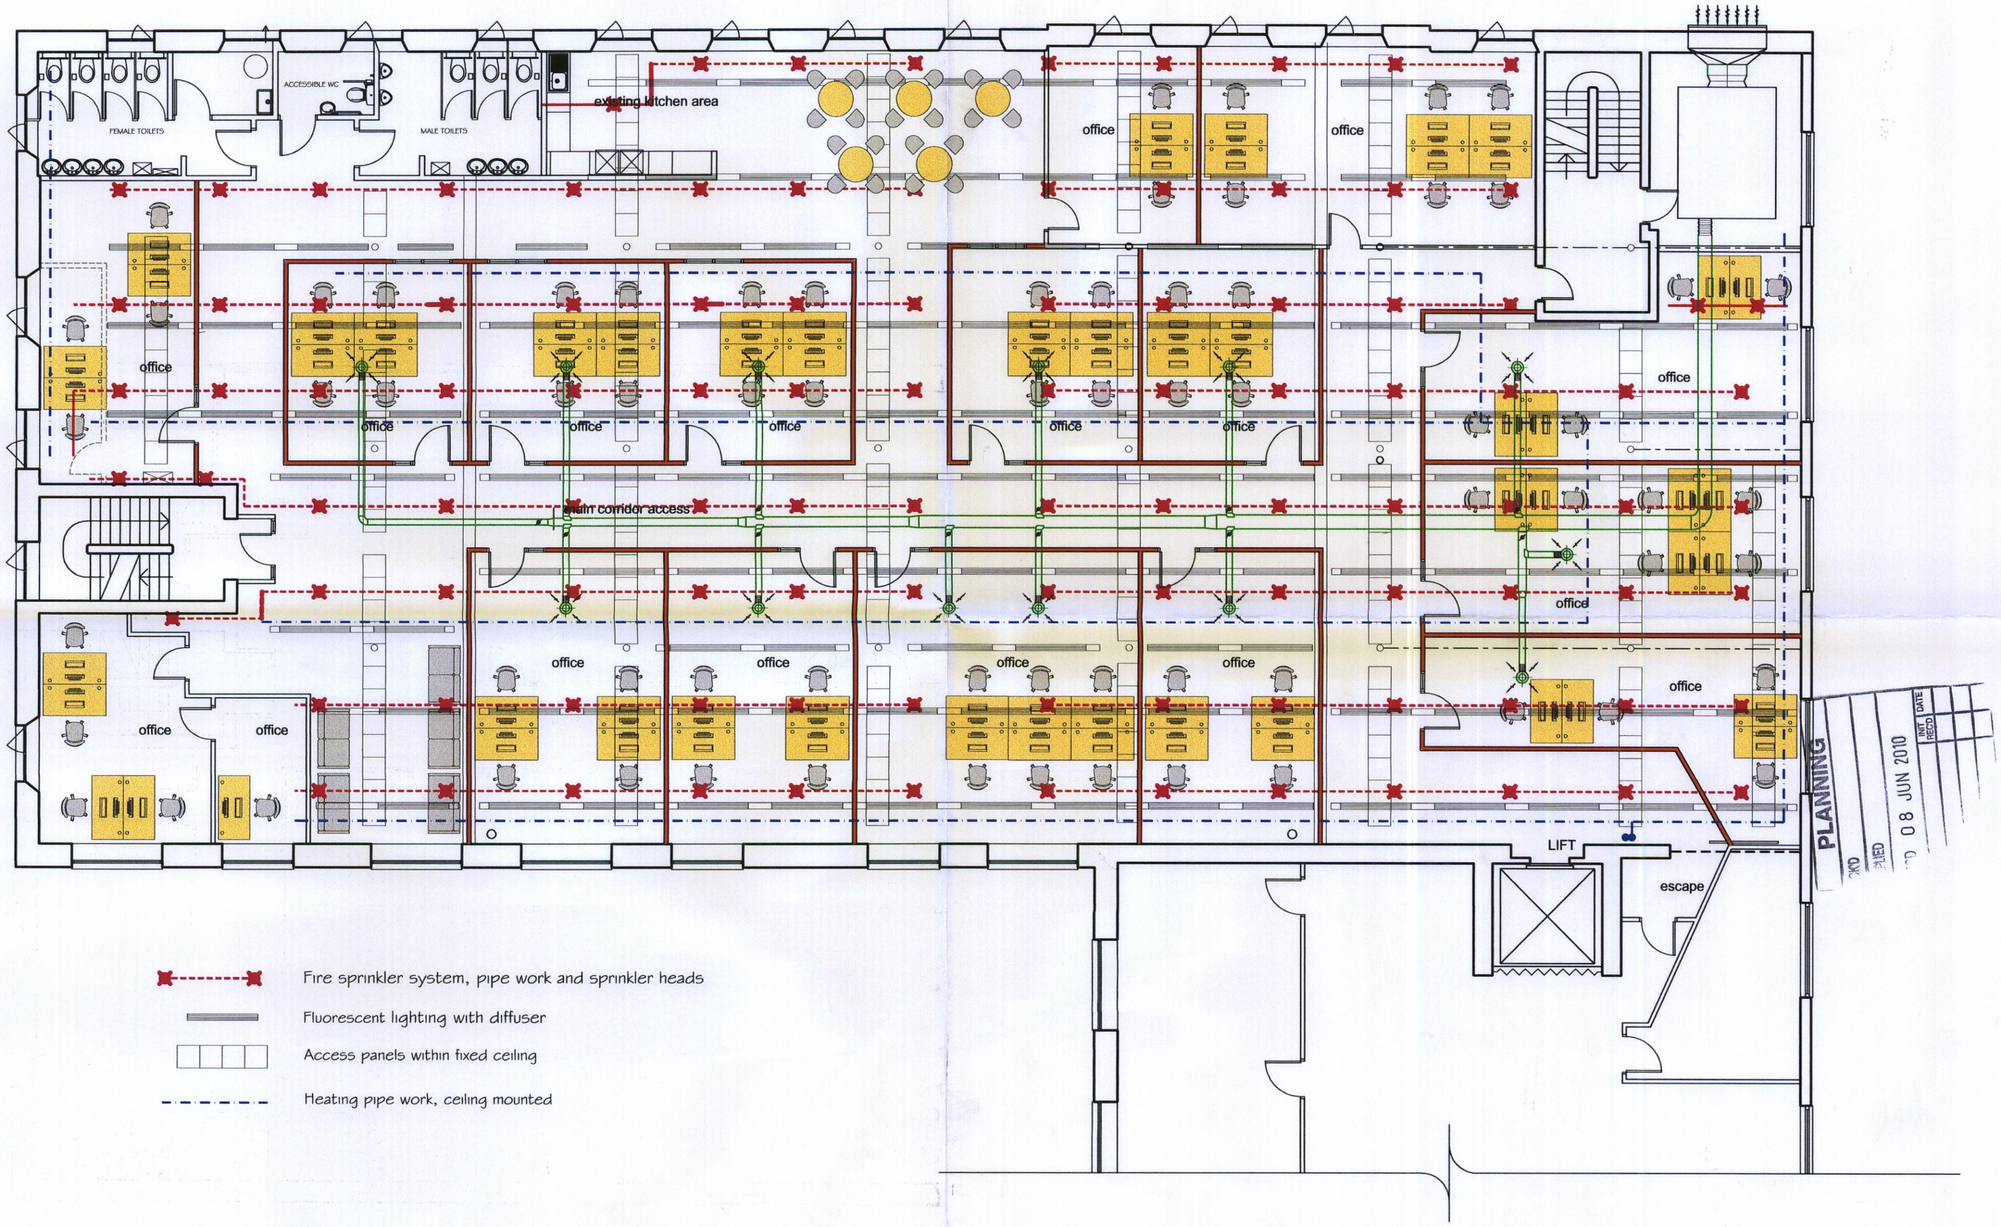

Site

Minshull House, Aytoun Campus

Revisions

-

Address
Manchester Metropolitan University
Facilities

Address
Ormond Building
Lower Ormond Street
Manchester
M15 6BX

Telephone 0161 247 1280
Fax 0161 247 6346
E-Mail prompt@mmu.ac.uk

Project

Innospace Pre-Incubation Units, 2nd Floor, Minshull House

Drawing

Proposed Plan with services

Drawn	Scale	Date	Project No.	Drawing No.	Revision
CAS	1:100 @ A2	June 2010	1086	155	-