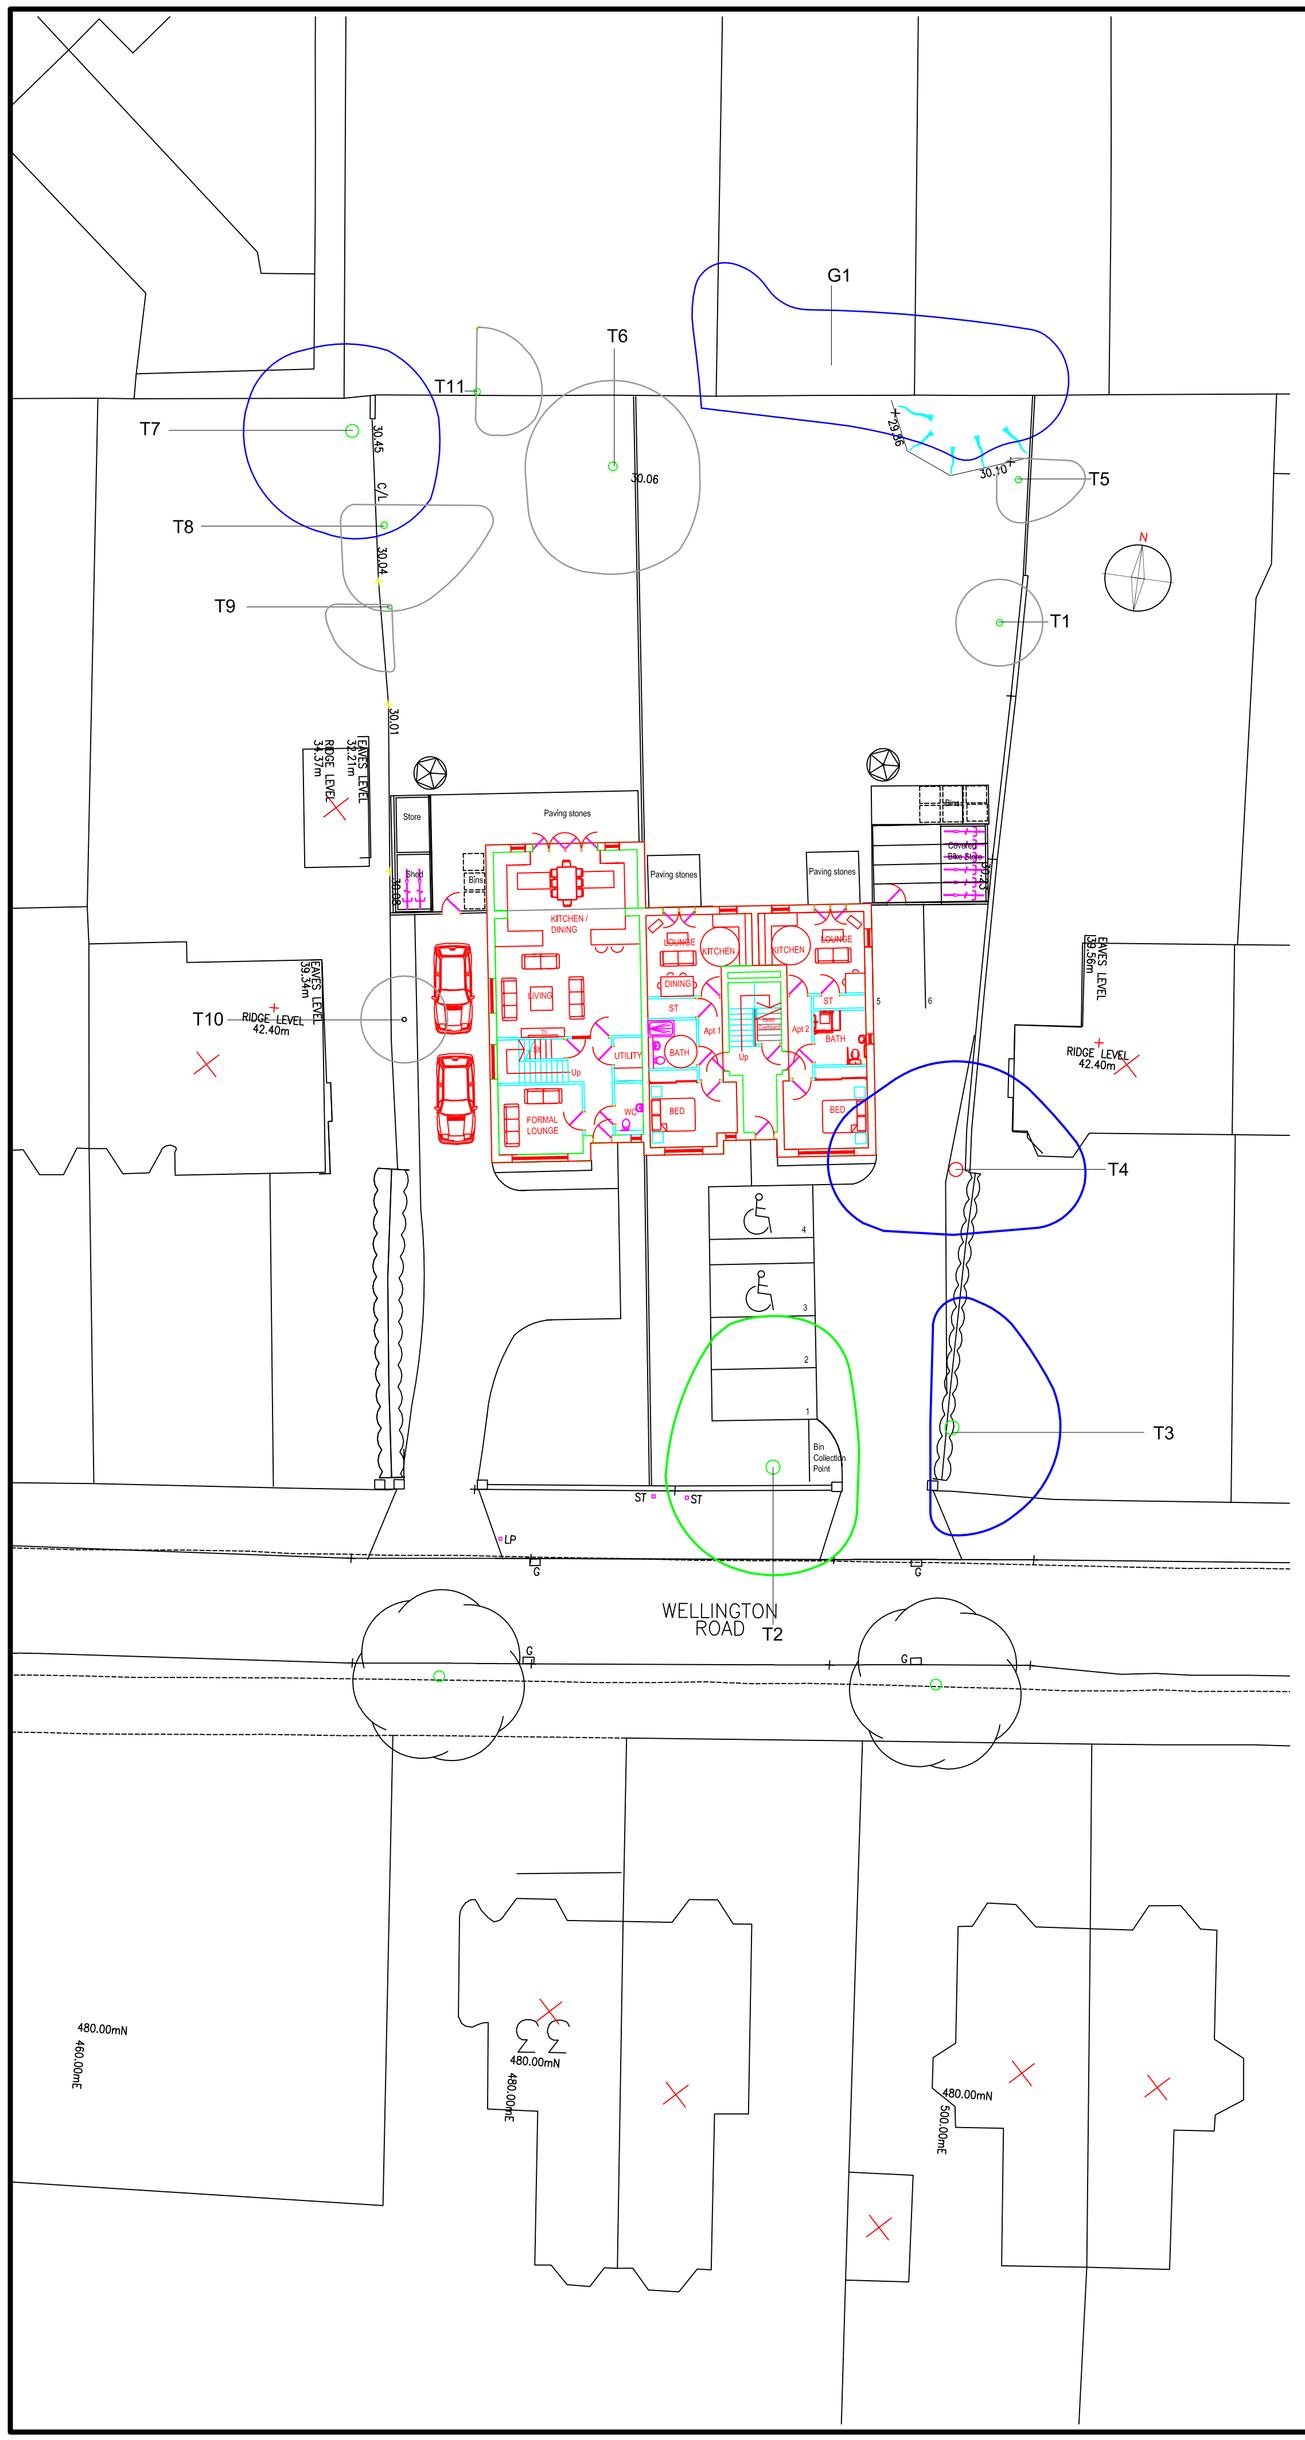

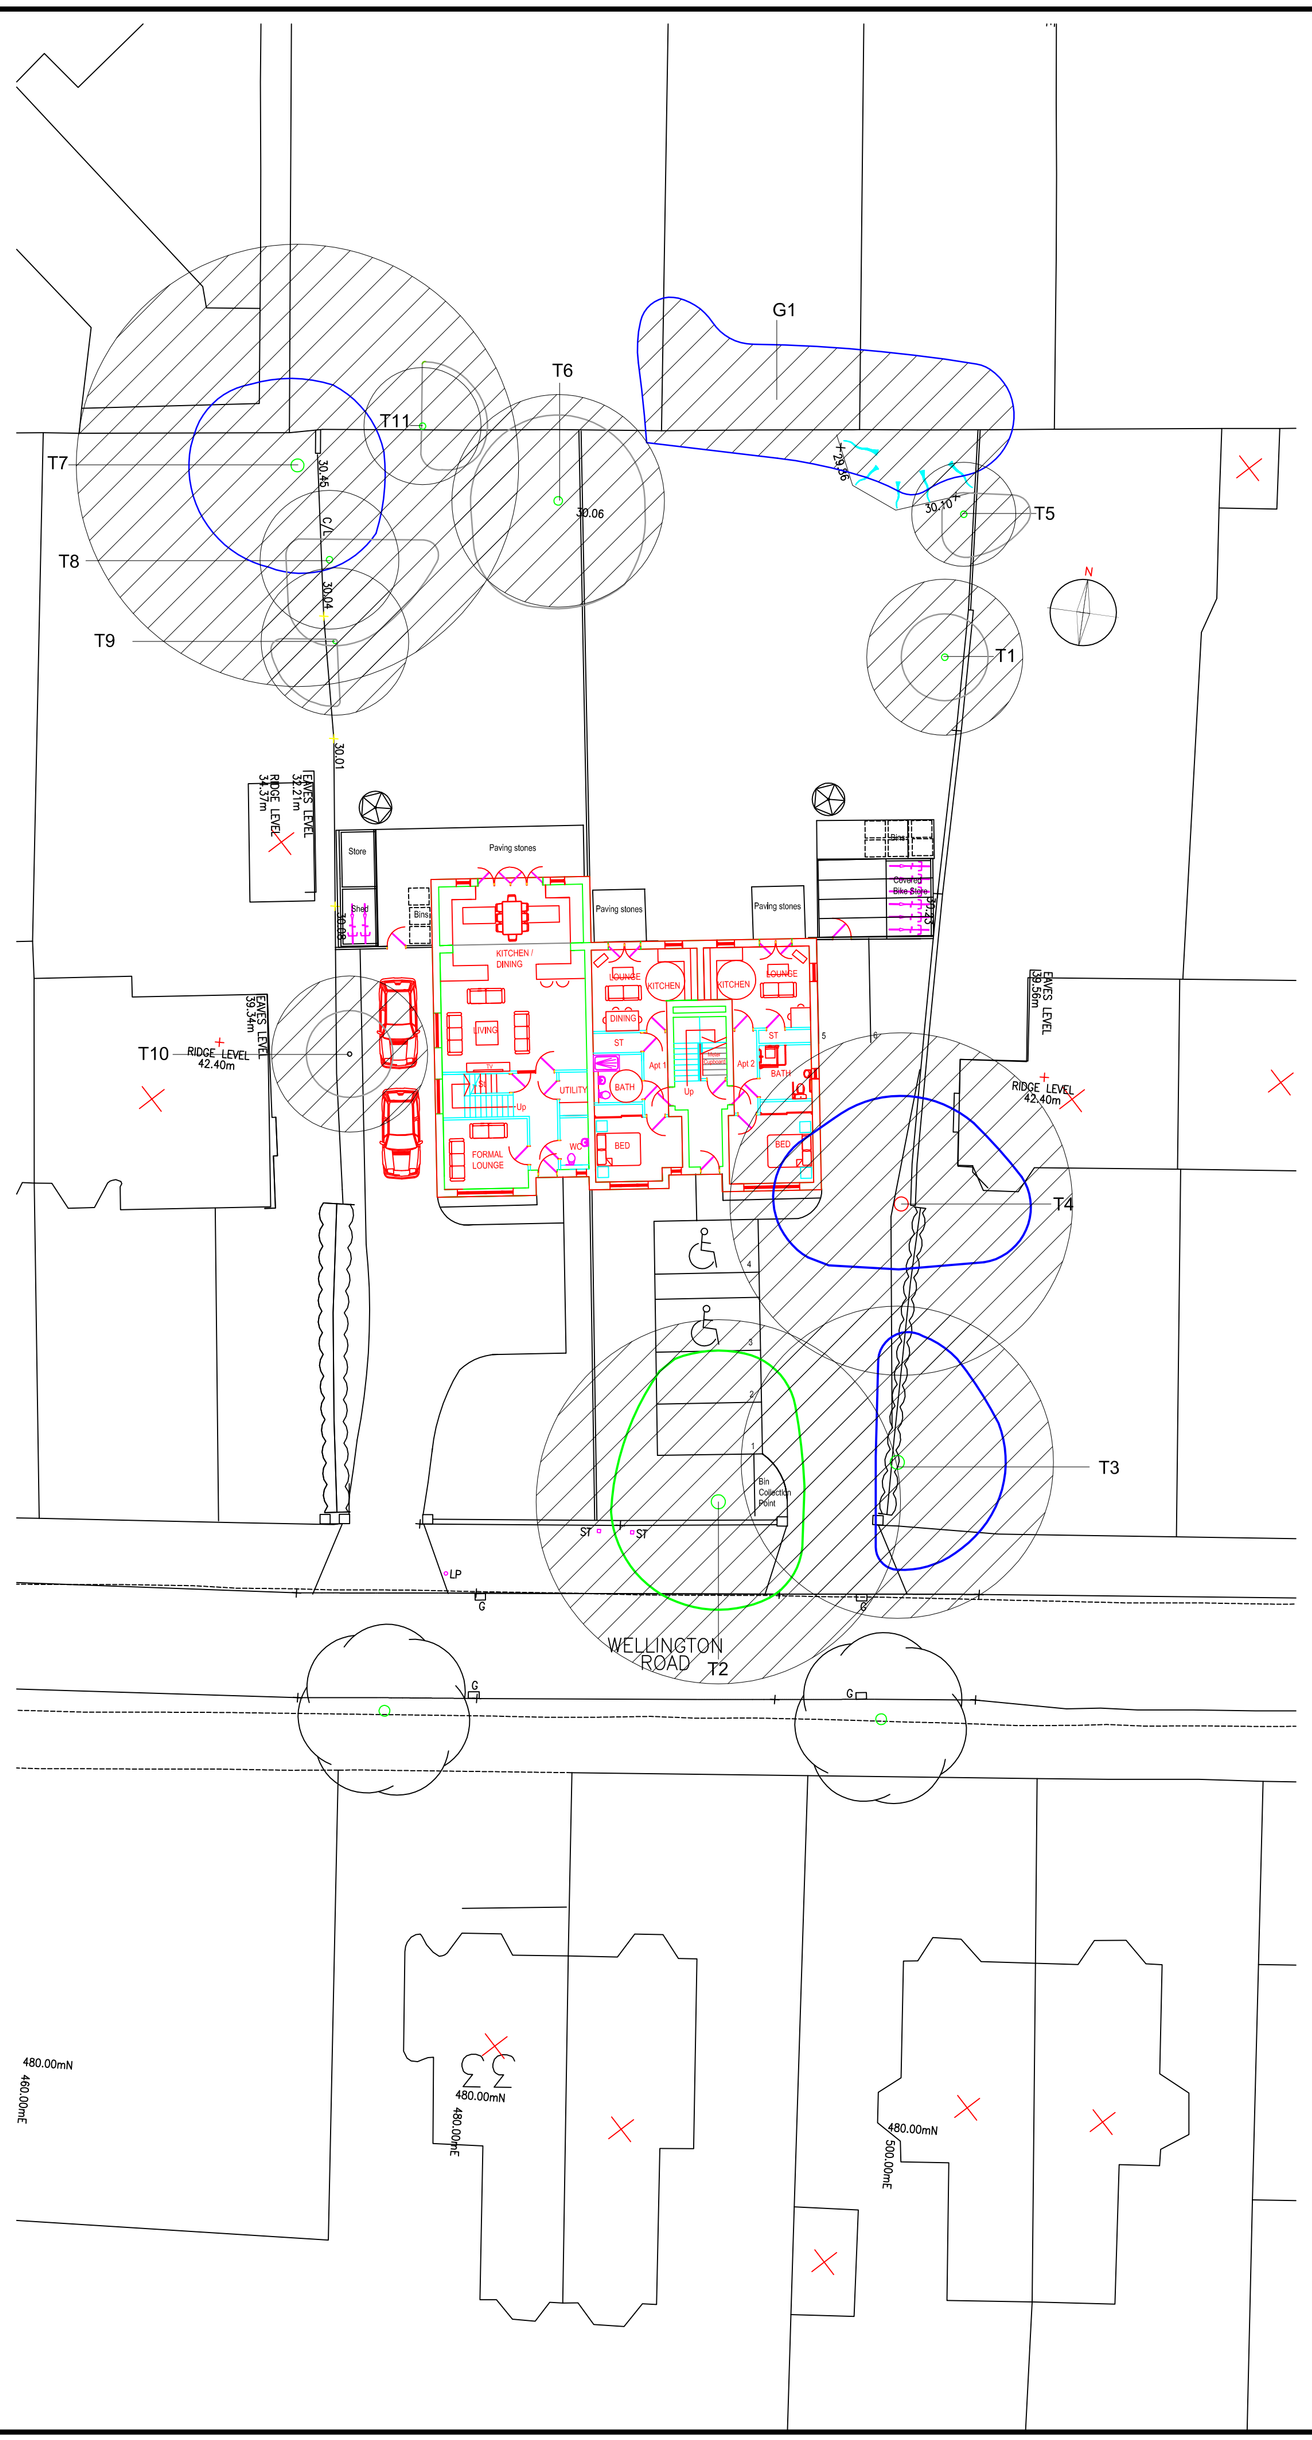

KEY

- A CATEGORY TREE
- B CATEGORY TREE
- C CATEGORY TREE
- U CATEGORY TREE
- TREE ROOT PROTECTION ZONES

Minor amendment	Dec 12	A
No dimension to be scaled from this drawing © Copyright reserved	Date	Rev

Landscape Architecture
Arboriculture

1st Floor, Building 2
Wharf Business Centre
Lower Wharf Street
Ashton-under-Lyne
Lancs OL6 7PB

Tel: 0161-308 3765
E-mail: info@trevorbridge.co.uk

Project
28/30 WELLINGTON ROAD,
WHALLEY RANGE
HARRINGTON HOUSE ESTATES LTD

Title
TREE SURVEY

Date	Scale(s)	Dwg no	Rev
Dec 12	1:200 @ A1	4285.02	A

Dwn	Chkd
JW	