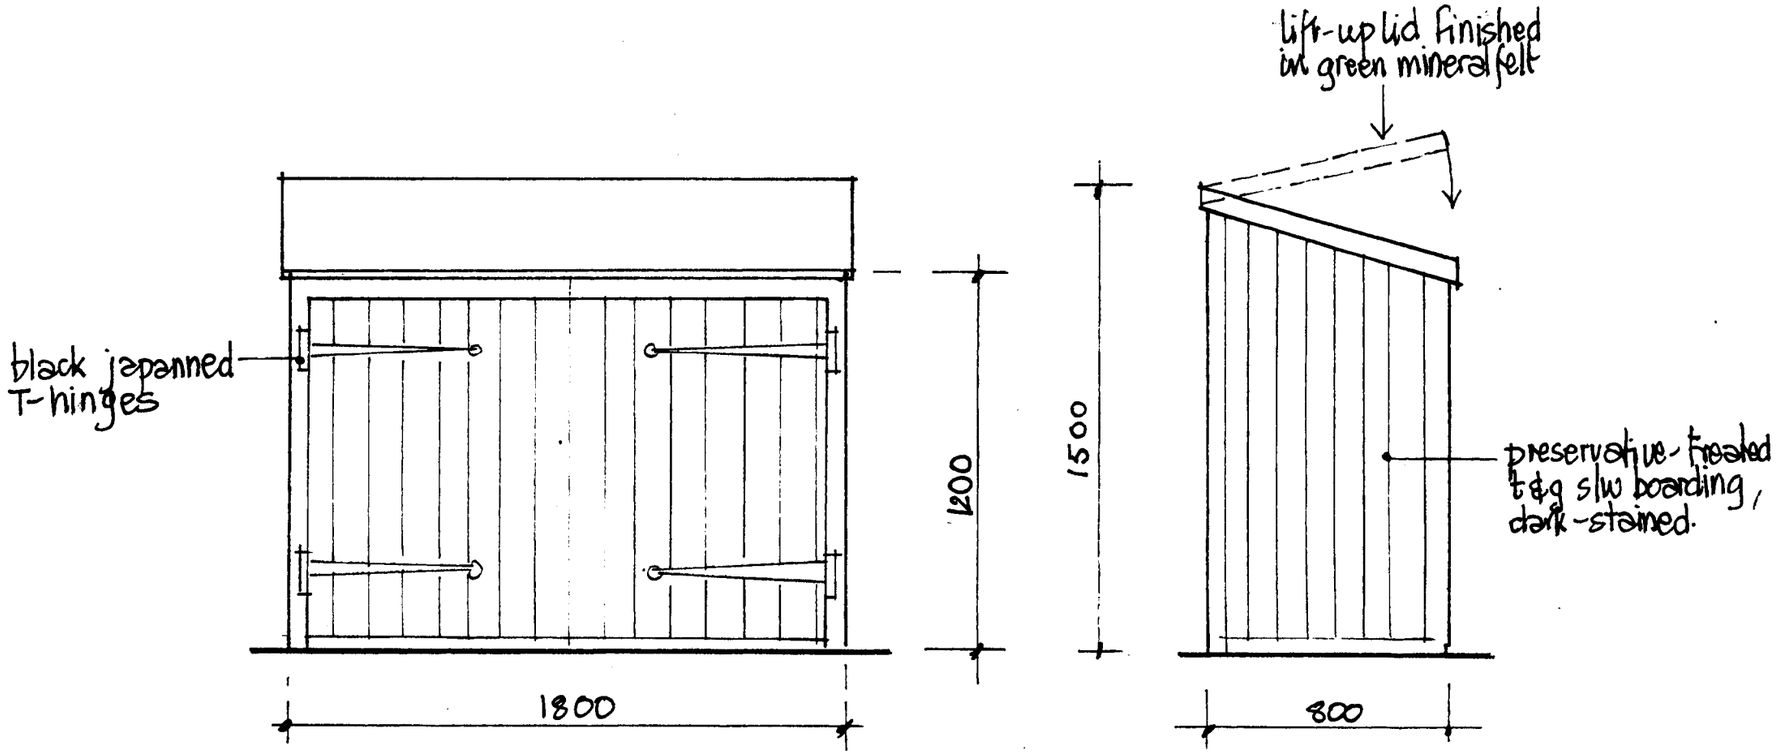

PLANNING
ACK'D
REPLIED
RECD 10 JUN 2009

FRONT

SIDE

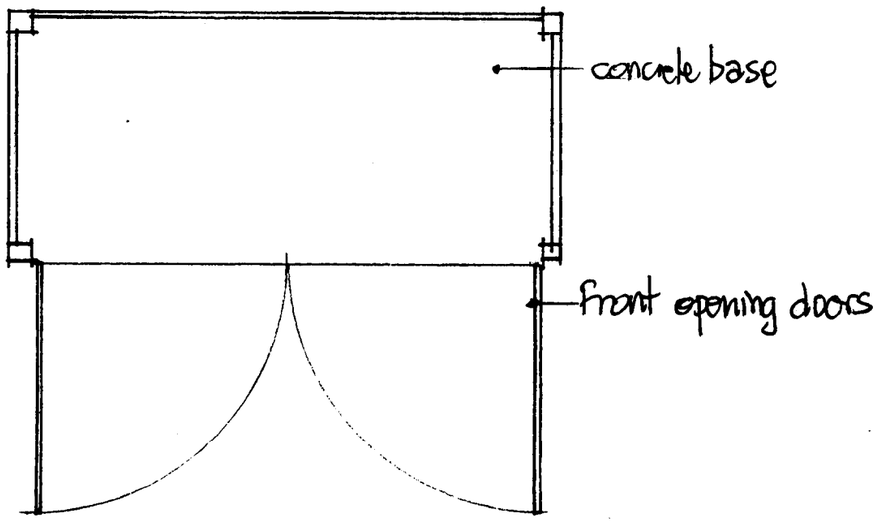

PLAN VIEW

34, BROOKLEIGH RD, WITHINGTON
DETAILS OF BIN STORE ~1:20