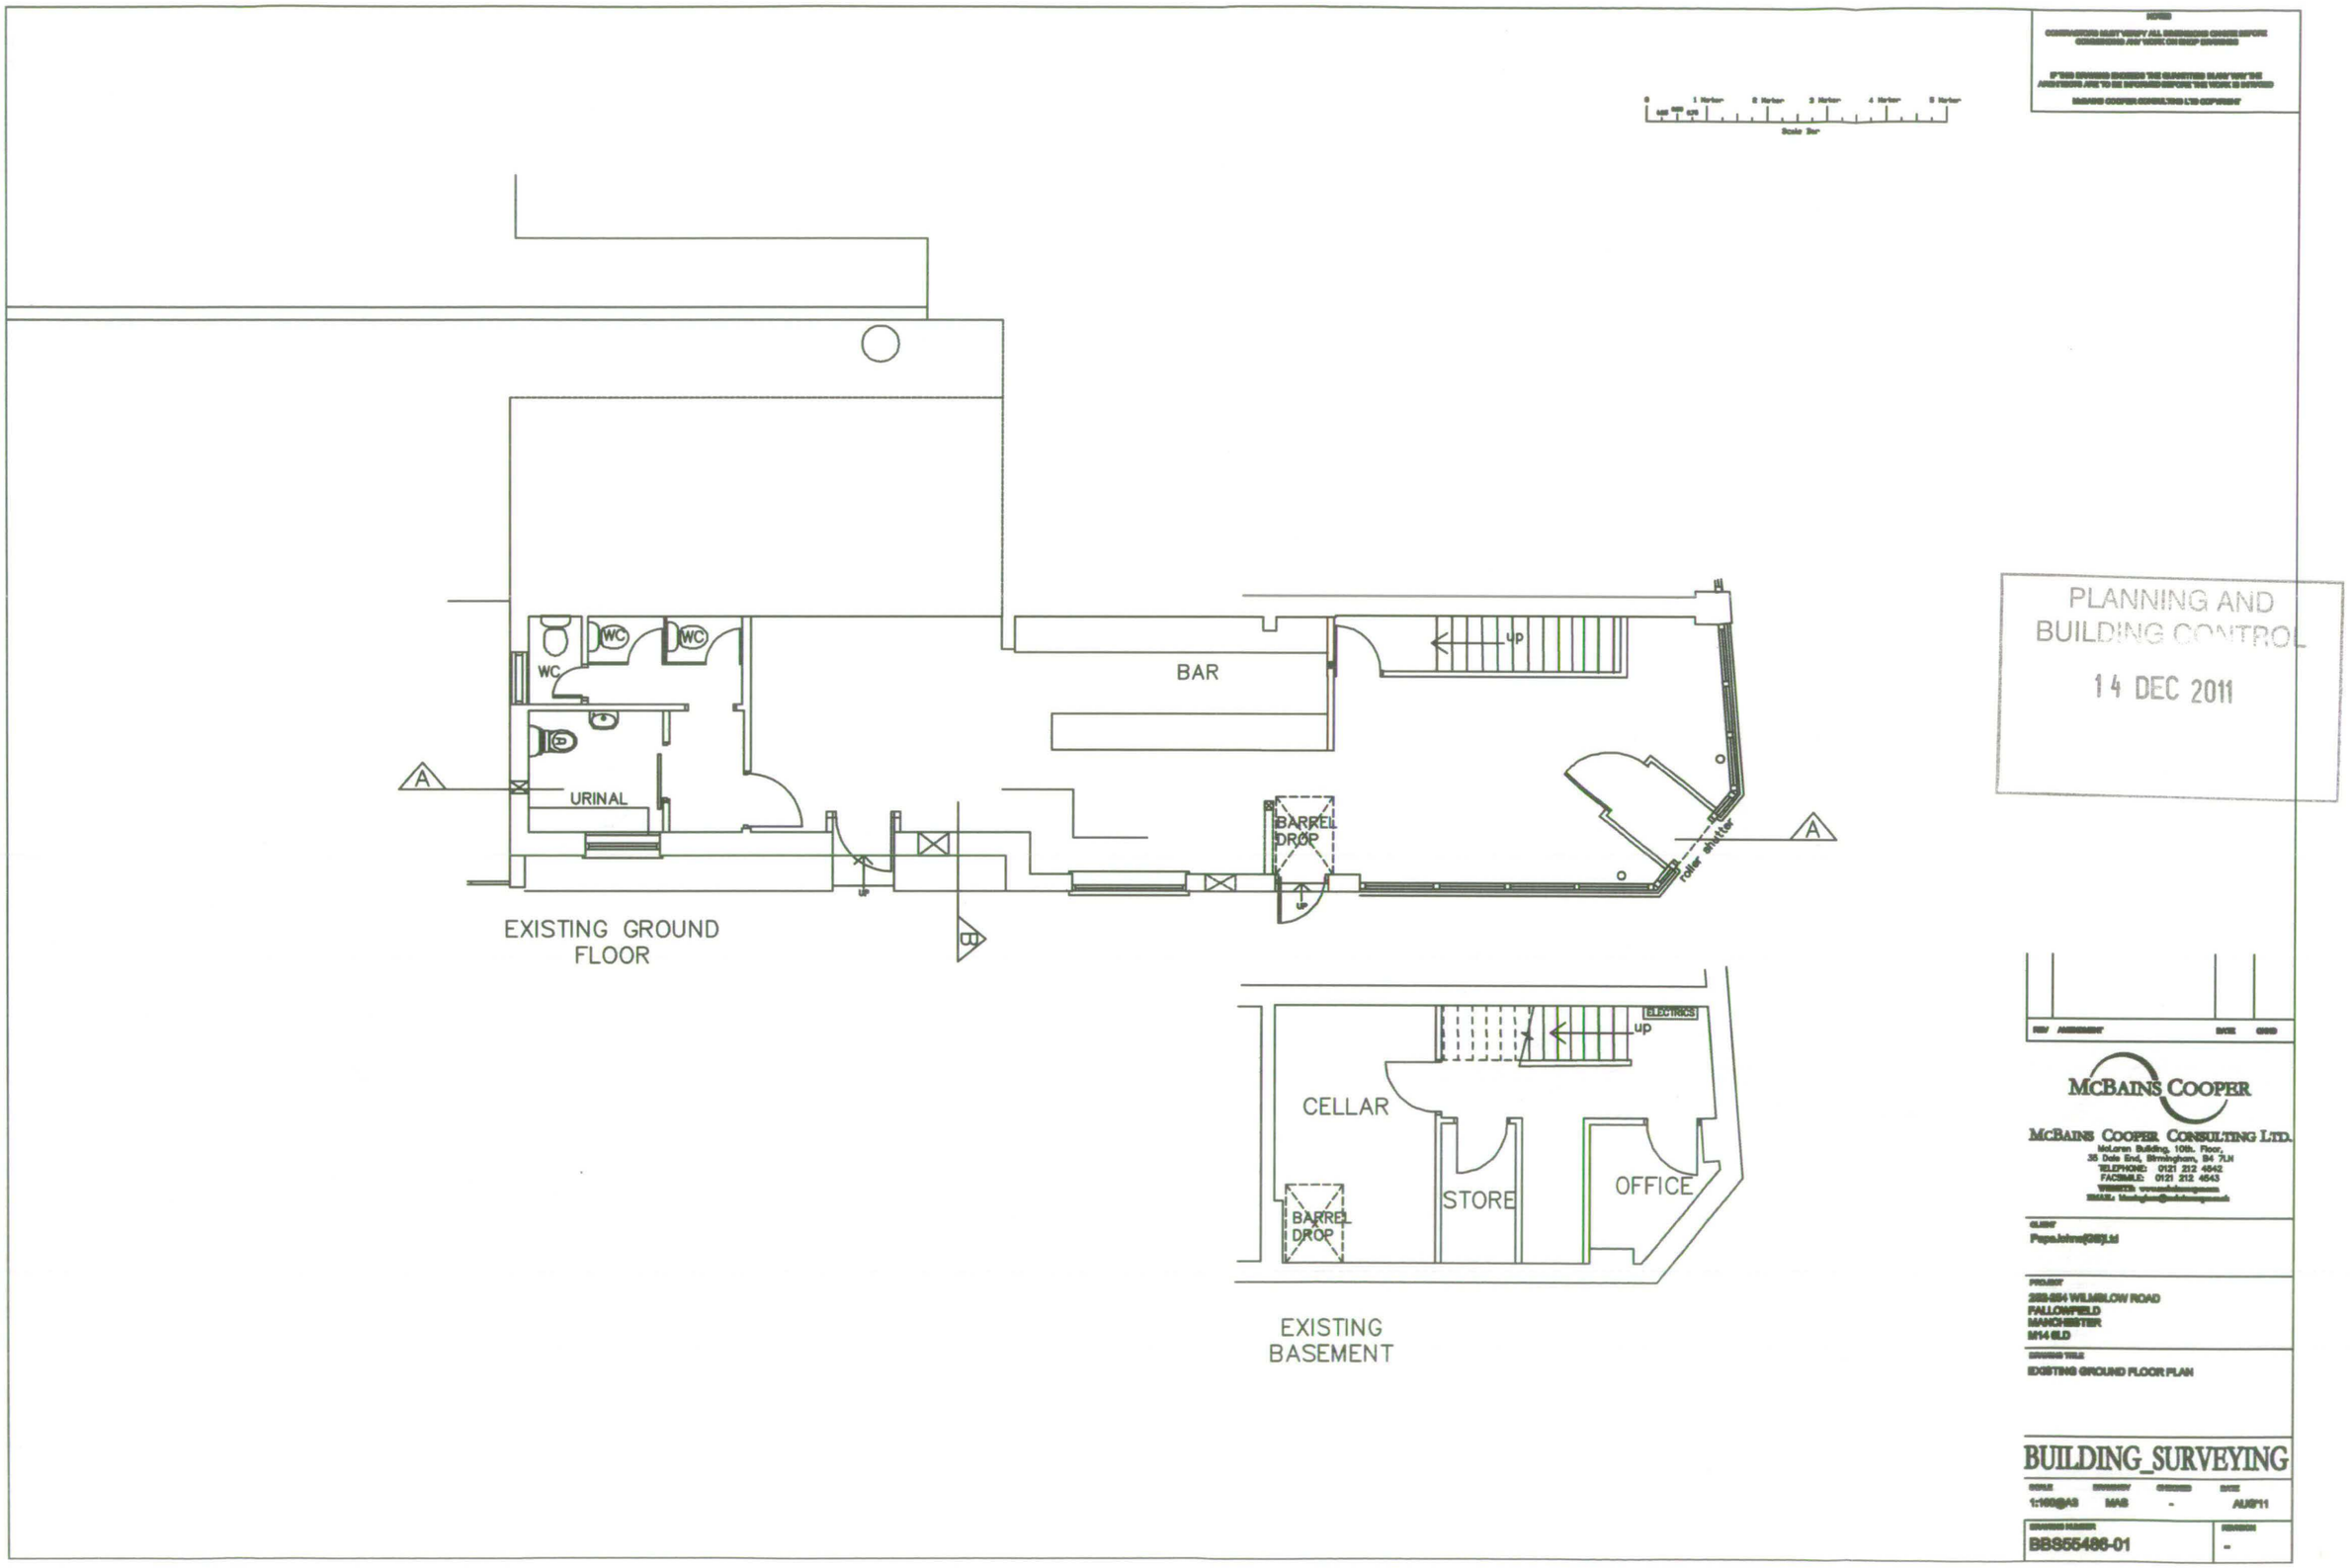

WC
WC
WC
URINAL
A
B
BAR
up
BARREL DROP
roller shutter
EXISTING GROUND FLOOR
ELECTRICS
up
CELLAR
STORE
OFFICE
BARREL DROP
EXISTING BASEMENT
PLANNING AND BUILDING CONTROL
14 DEC 2011
McBAINS COOPER
McBAINS COOPER CONSULTING LTD.
McLaren Building, 10th. Floor,
35 Dale End, Birmingham, B4 7LN
TELEPHONE: 0121 212 4542
FACSIMILE: 0121 212 4543
CLIENT
PROJECT
FALLOWFIELD
MANCHESTER
M14 6LD
EXISTING GROUND FLOOR PLAN
BUILDING_SURVEYING
1:100@A3
MAS
AUG'11
BBS55486-01



FRONT ELEVATION TO WILMSLOW ROAD
EXISTING



SIDE ELEVATION TO LANDCROSS ROAD
EXISTING

PLANNING AND
BUILDING CONTROL
14 DEC 2011

REV	AMENDMENT	DATE	CHKD
B	DRAWING UPDATED	1-11-11	MAS
A	DRAWING UPDATED	01-10-11	MAS

McBAINS COOPER

McBAINS COOPER CONSULTING LTD.
McLaren Building, 10th. Floor,
35 Dale End, Birmingham, B4 7LN
TELEPHONE: 0121 212 4542
FACSIMILE: 0121 212 4543
WEBSITE: www.mcbainscooper.com
EMAIL: birmingham@mcbainscooper.com

CLIENT
Papa.John(GB)Ltd

PROJECT
253-254 WILMSLOW ROAD
FALLOWFIELD
MANCHESTER
M14 6LD

DRAWING TITLE
EXISTING ELEVATIONS

BUILDING_SURVEYING

SCALE	DRAWN BY	CHECKED	DATE
1:100@A3	MAS	-	OCT'11

DRAWING NUMBER	REVISION
BBS55486-03	B

CONTRACTOR MUST VERIFY ALL DIMENSIONS ON SITE BEFORE COMMENCEMENT OF WORK OR SHOP DRAWINGS

IF THIS DRAWING EXCEEDS THE QUANTITIES SHOWN THE ARCHITECTS ARE TO BE INFORMED BEFORE WORK IS EXECUTED

McBAINS COOPER CONSULTANTS COPYRIGHT

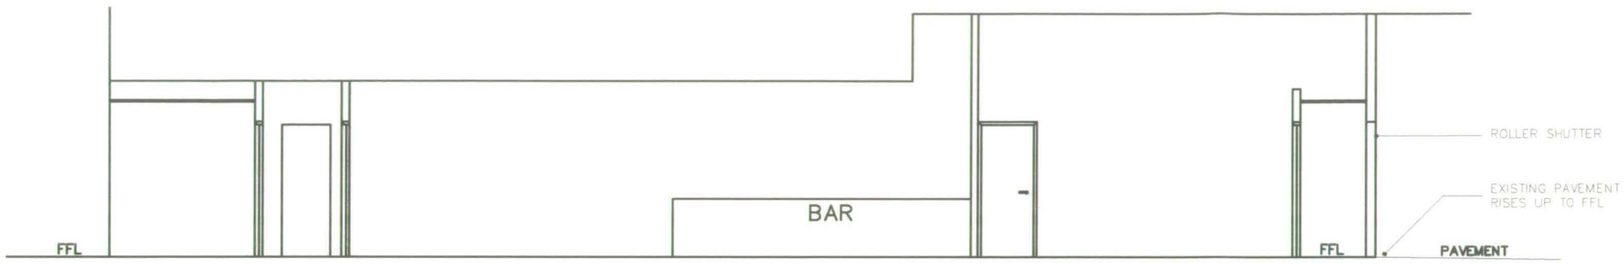

SECTION A–A
EXISTING

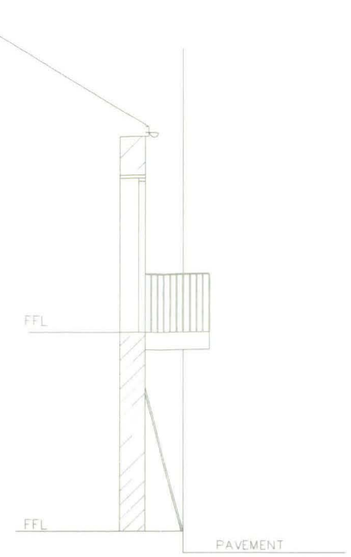

SECTION B–B
EXISTING

PLANNING AND BUILDING CONTROL
14 DEC 2011

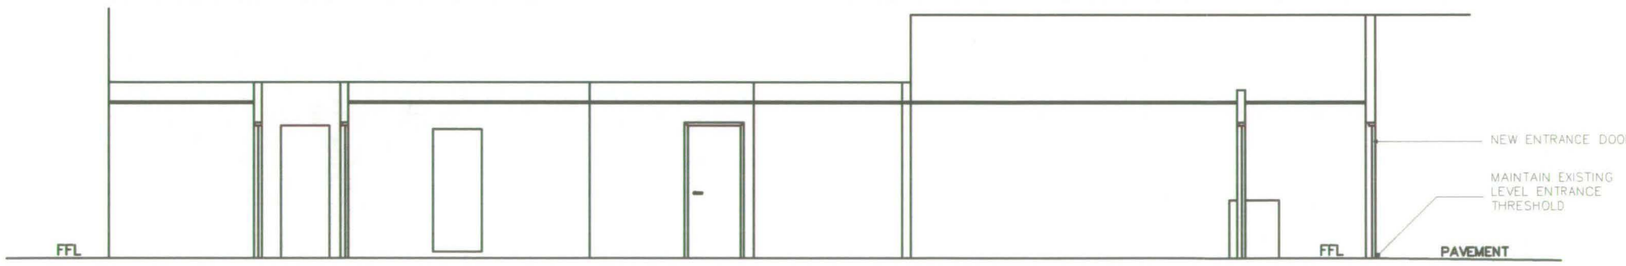

SECTION A–A
PROPOSED

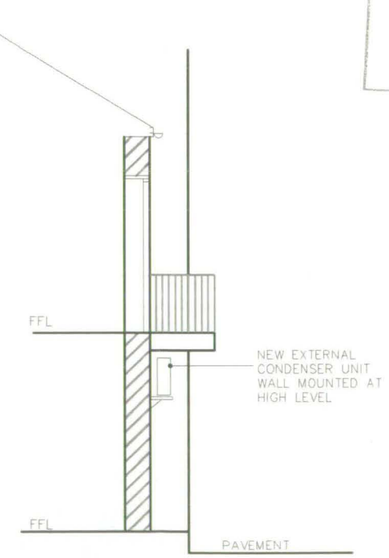

SECTION B–B
PROPOSED

REV	AMENDMENT	DATE	CHKD

McBAINS COOPER

McBAINS COOPER CONSULTING LTD.
McLaren Building, 10th. Floor,
35 Dale End, Birmingham, B4 7LN
TELEPHONE: 0121 212 4542
FACSIMILE: 0121 212 4543
WEBSITE www.mcbainscooper.com
EMAIL: birmingham@mcbainscooper.com

CLIENT
Pepe Johns(GB)Ltd

PROJECT
289-294 WILMSLOW ROAD
FALLOWFIELD
MANCHESTER
M14 6LD

DRAWING TITLE
SECTIONS
EXISTING & PROPOSED

BUILDING_SURVEYING

SCALE	DRAWN BY	CHECKED	DATE
1:100@A3	MAB	-	AUG'11

DRAWING NUMBER	REVISION
BBS55486-05	-



FRONT ELEVATION TO WILMSLOW ROAD
PROPOSED



SIDE ELEVATION TO LANDCROSS ROAD
PROPOSED

PLANNING AND
BUILDING CONTROL
14 DEC 2011

MCBAINS COOPER

MCBAINS COOPER CONSULTING LTD.
McLaren Building, 10th. Floor,
35 Dale End, Birmingham, B4 7LN
TELEPHONE: 0121 212 4542
FACSIMILE: 0121 212 4543

CLIENT
PapaJohns(GB)Ltd

PROJECT
[illegible] WILMSLOW ROAD
FALLOWFIELD
MANCHESTER
M14 6LD

DRAWING TITLE
PROPOSED ELEVATIONS

BUILDING_SURVEYING

SCALE	DRAWN BY	CHECKED	DATE
1:100@A3	MAS	-	OCT'11

DRAWING NUMBER	REVISION
BBS55486-04	B

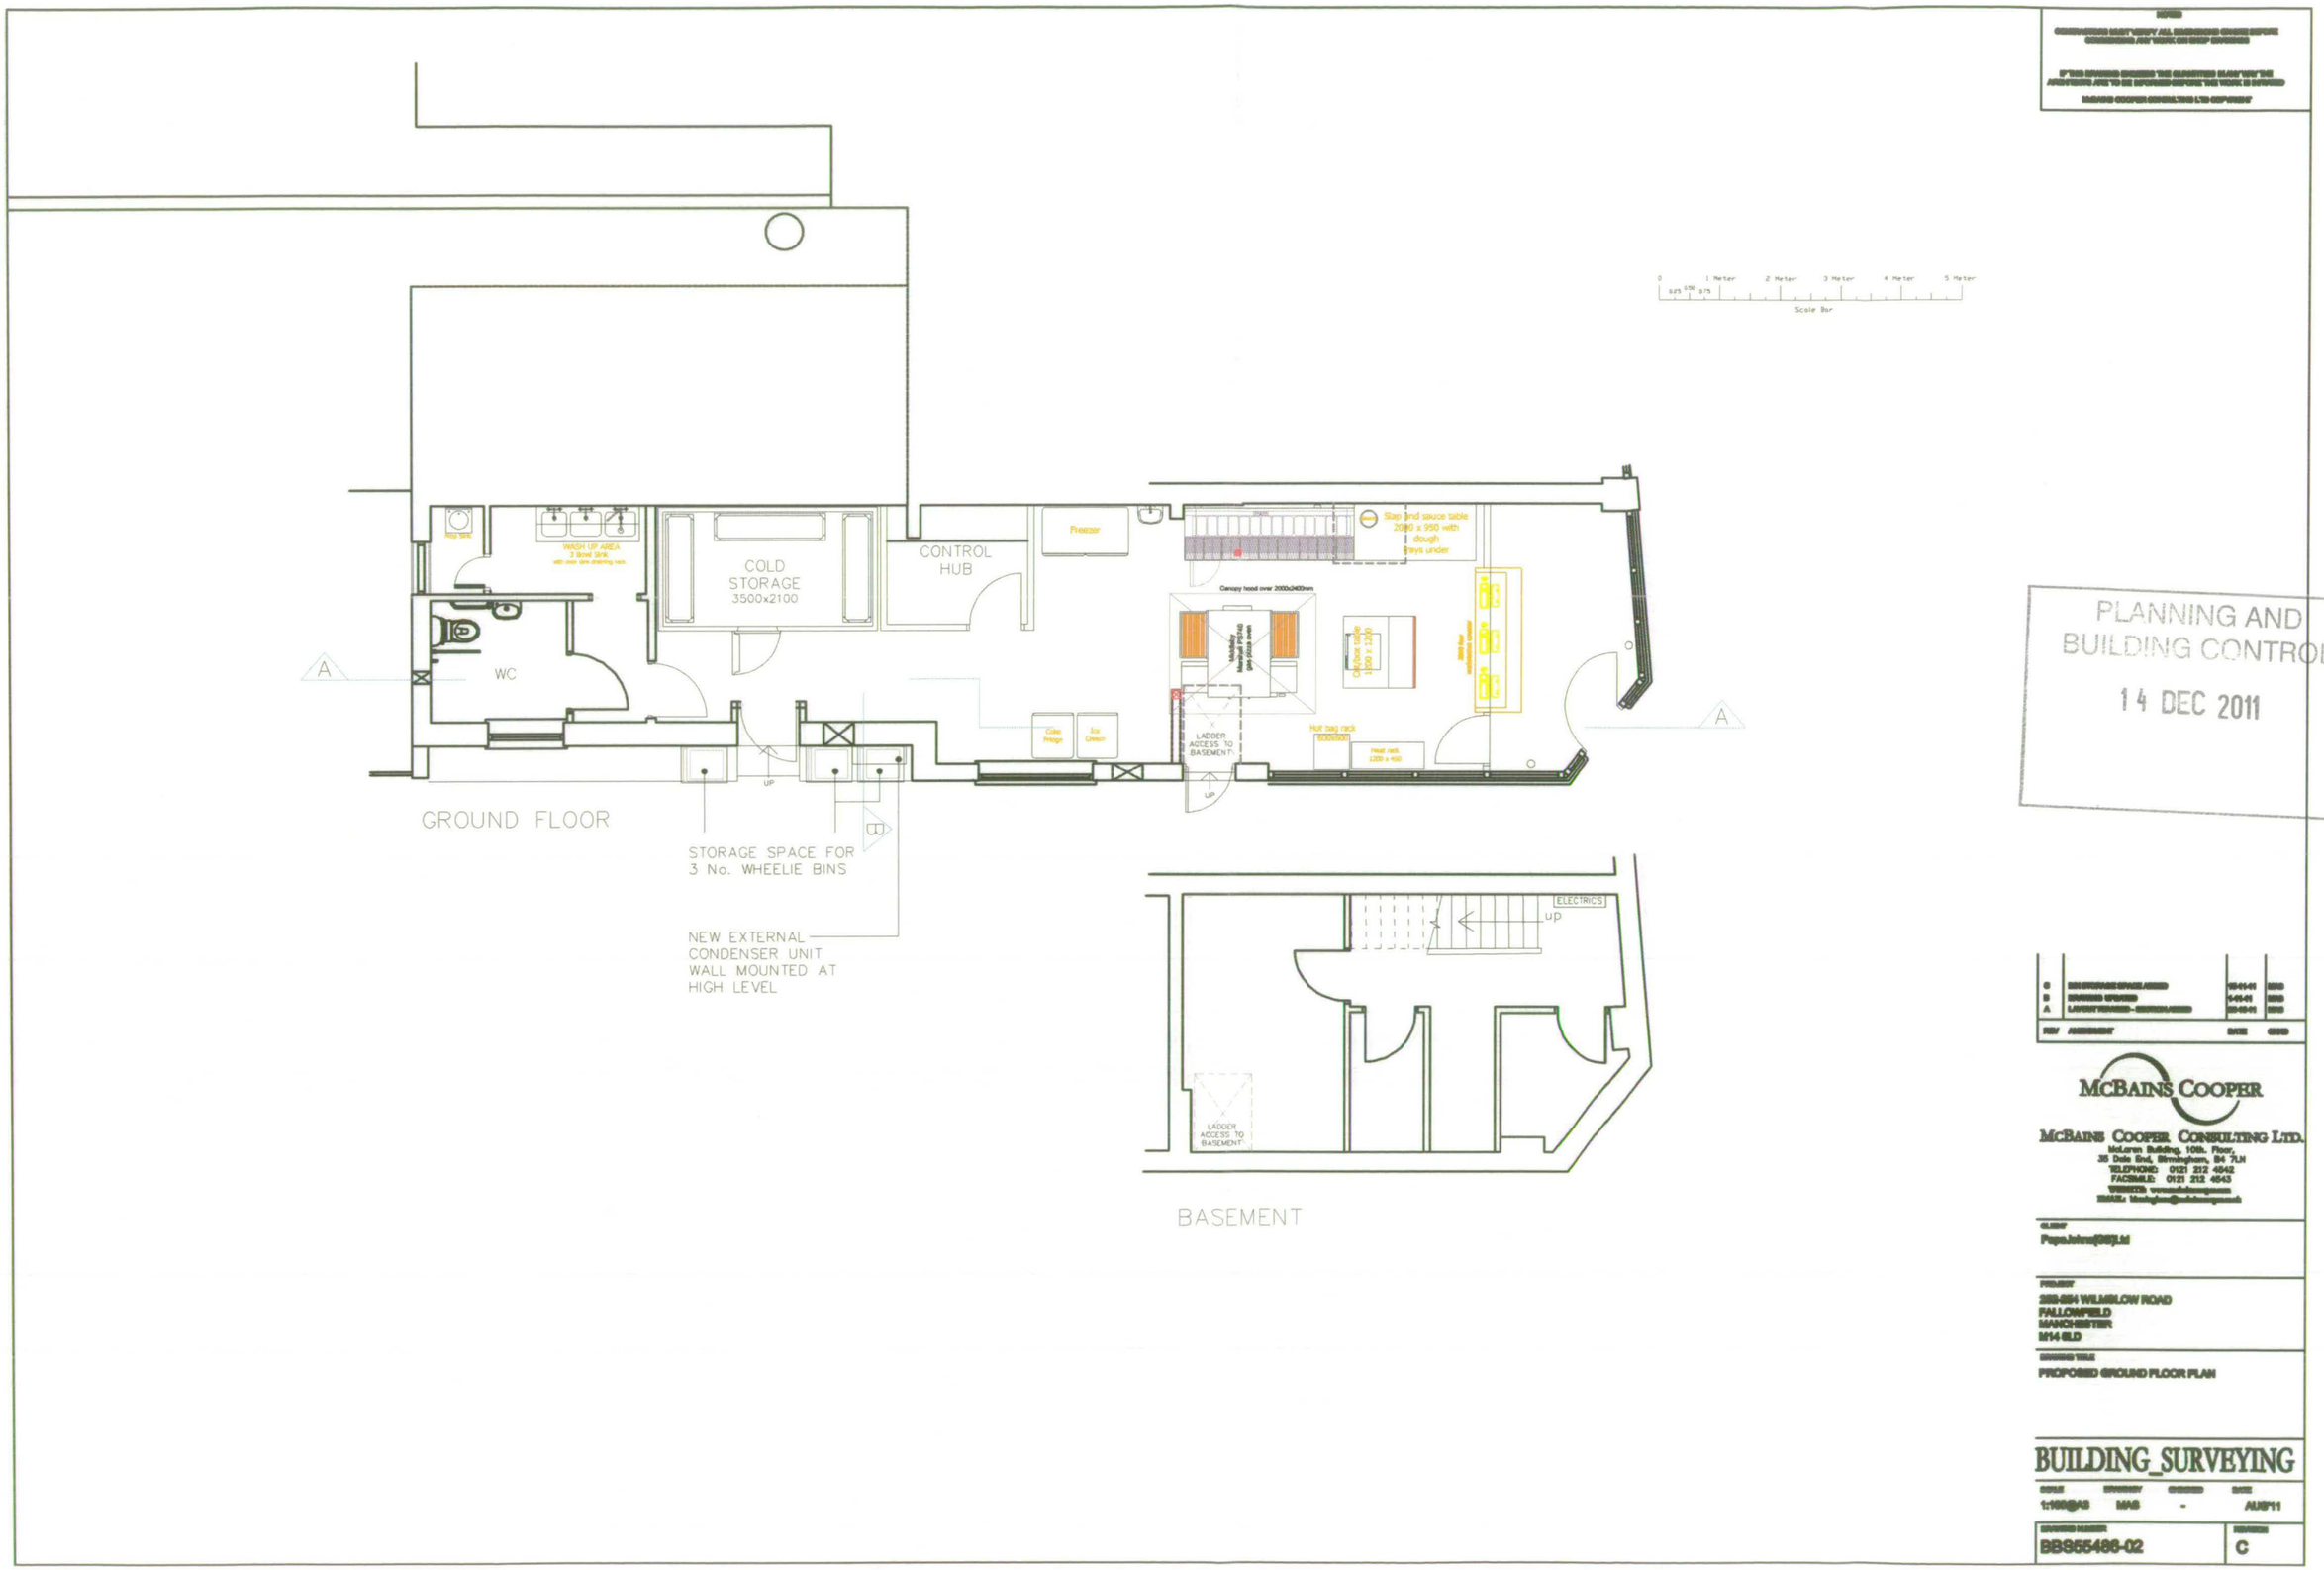

PLANNING AND BUILDING CONTROL

14 DEC 2011

REV	AMENDMENT	DATE	CHKD
C	[illegible]	[illegible]	[illegible]
B	[illegible]	[illegible]	[illegible]
A	[illegible]	[illegible]	[illegible]

McBAINS COOPER

McBAINS COOPER CONSULTING LTD.
McLaren Building, 10th. Floor,
35 Dale End, Birmingham, B4 7LN
TELEPHONE: 0121 212 4542
FACSIMILE: 0121 212 4543
WEBSITE: [illegible]
EMAIL: [illegible]

CLIENT
Pepe.John[illegible]

PROJECT
[illegible] WILMSLOW ROAD
FALLOWFIELD
MANCHESTER
M14 6LD

DRAWING TITLE
PROPOSED GROUND FLOOR PLAN

BUILDING_SURVEYING

SCALE	DRAWN BY	CHECKED	DATE
1:100@A3	MAS	-	AUG'11

DRAWING NUMBER	REVISION
BBS55486-02	C