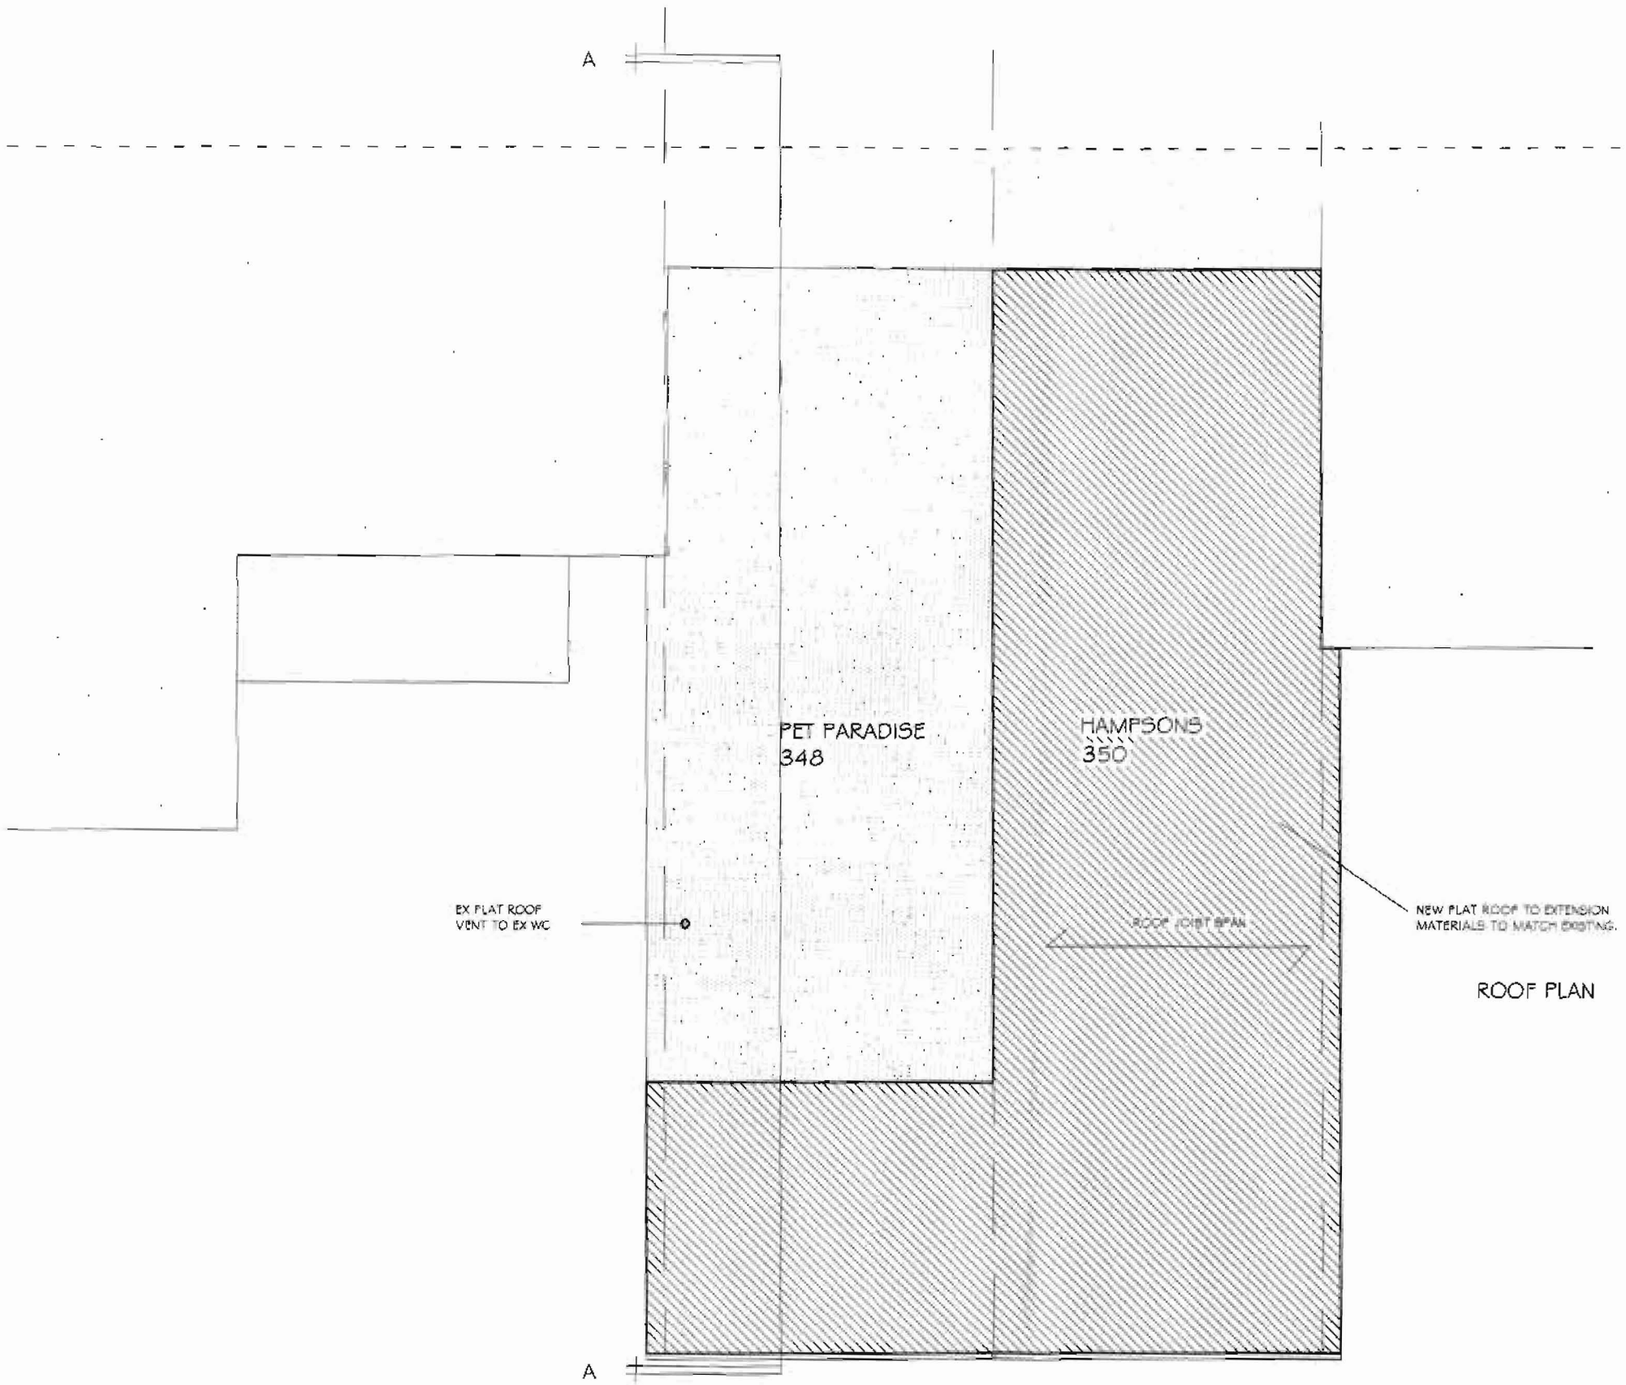

ROOF PLAN

PLANNING
ACKD
REPLIED
RECD 27 MAR 2008
M
M
M
FOR ACTION

Title PROPOSED LAYOUT	Project 348 – 350 PALATINE RD NORTHENDEN	Dwg No: 1102/4	Scale. 1:100	Date: 02.03.08	Revision: