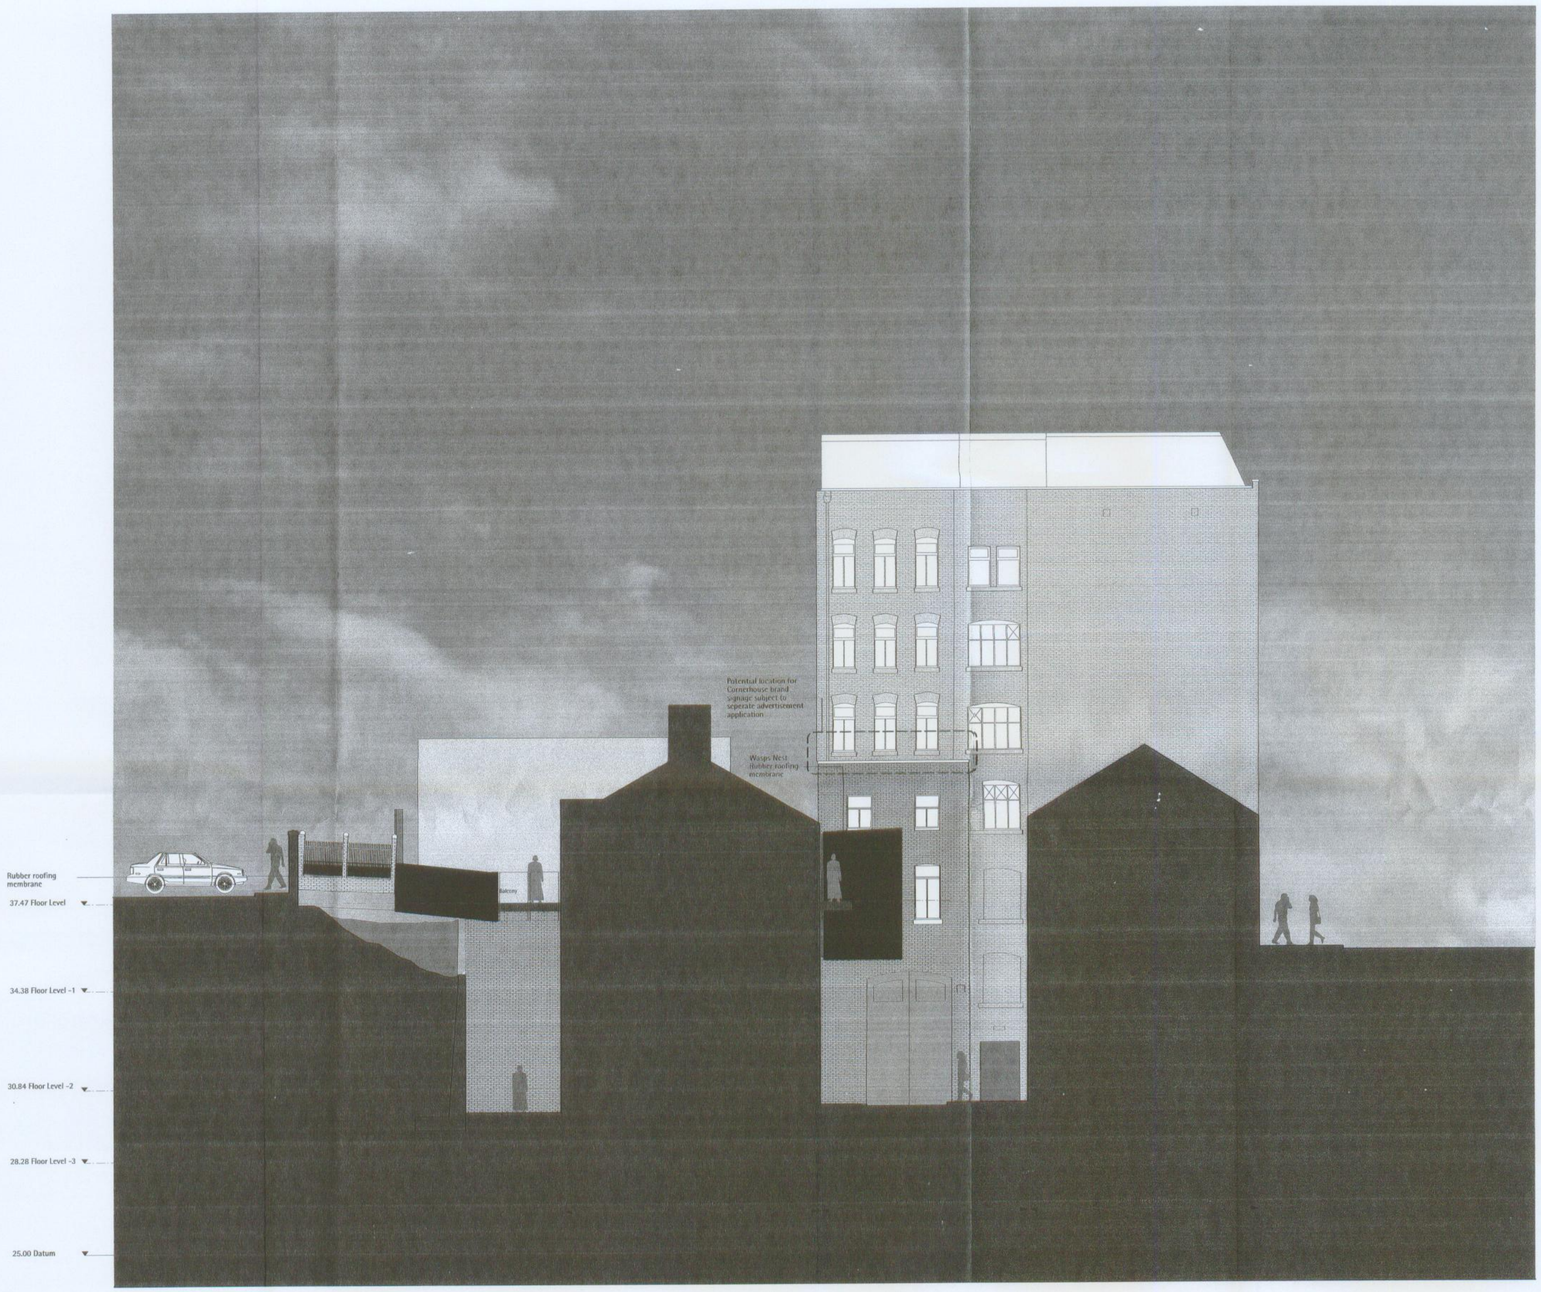

South Elevation – James Leigh Street



PLANNING
ACK'D
REPLIED
RECD 28 MAR 2008

rca
Architects & Industrial Designers
203 Deansgate Street Manchester M1 2JW
t 0161 238 8888
f 0161 238 8775
e info@rcaa.uk.com
© This drawing is copyright Rca

Key
Joseph

Client: Cornerhouse Manchester
Project: Cornerhouse Manchester
70 Oxford Road – 5 James Leigh Street
Rev. Date: Description

Document: James Leigh Street Elevations
Status: AS PROPOSED FOR PLANNING APPROVAL
Scale & Date: 1:100 @ A1 January 2008
Doc Ref: CHM LD 0222 B

A MR 07/03/08 Design revised following client instruction
B MR 25/03/08 Elevations amended for planning approval