
SHEET 4 OF 6 - South Elevation
Scale 1:100

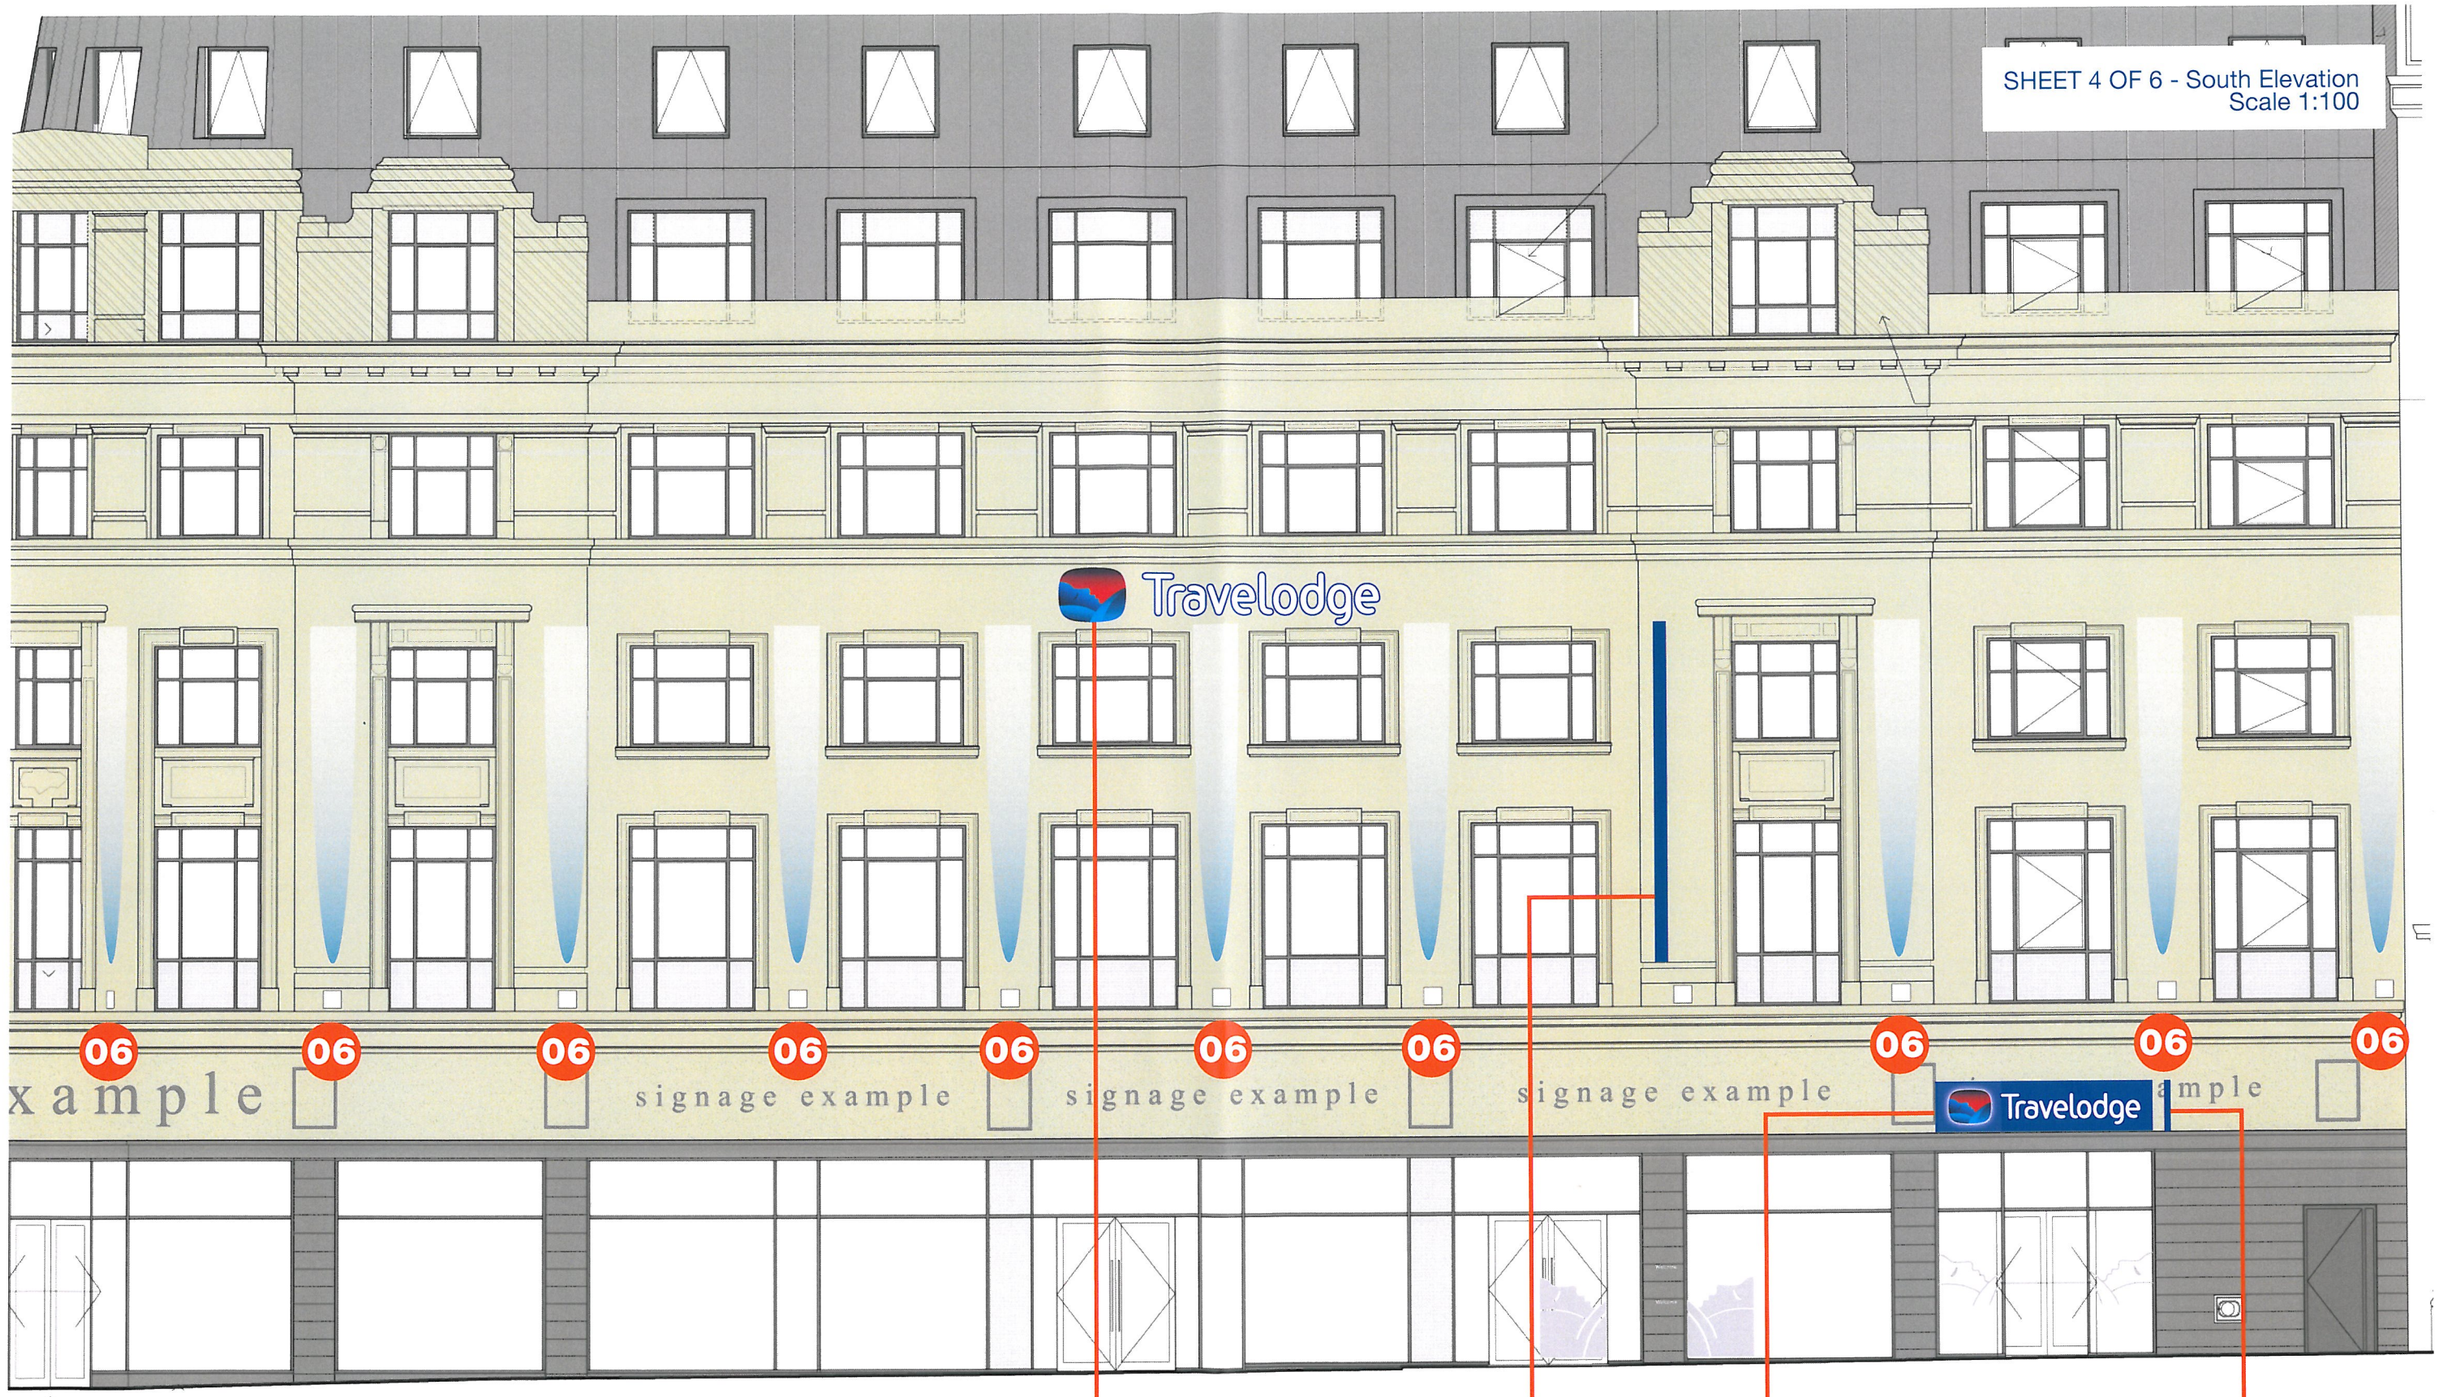

All existing floodlights to be removed by main contractor


Travelodge. **Manchester Piccadilly Gardens.** 19-31 Piccadilly, Manchester. **89513 Planning** 14/05/13 - LM - created planning

Copyright : The above designs and illustrations are intended solely for, and should only be used by, those to whom this design specification is addressed. The contents are strictly private and confidential. Any form of reproduction, dissemination, copying, disclosure, modification or distribution is strictly prohibited without the prior written consent of **Ashleigh Signs Ltd** (Company Number : 1325080) whose registered address is Ashleigh House, Marsh Street, Rothwell, Leeds. LS26 0AG


Phone +44 (0) 113 2828292 **Fax** +44 (0) 113 2829155 **www**.ashleighsigns.co.uk

ashleighsigns.co.uk

ITEM 01 (Qty 1)
TLE 09
Symbol. An internally illuminated flex face box displaying full colour dreamscape to face. Complete with LED lighting
Letters. A set of individual internally illuminated letters. Built up metal letters with opal acrylic faces complete with LED lighting.
Illumination as above **Bracketwork** as required **Scale** 1:20

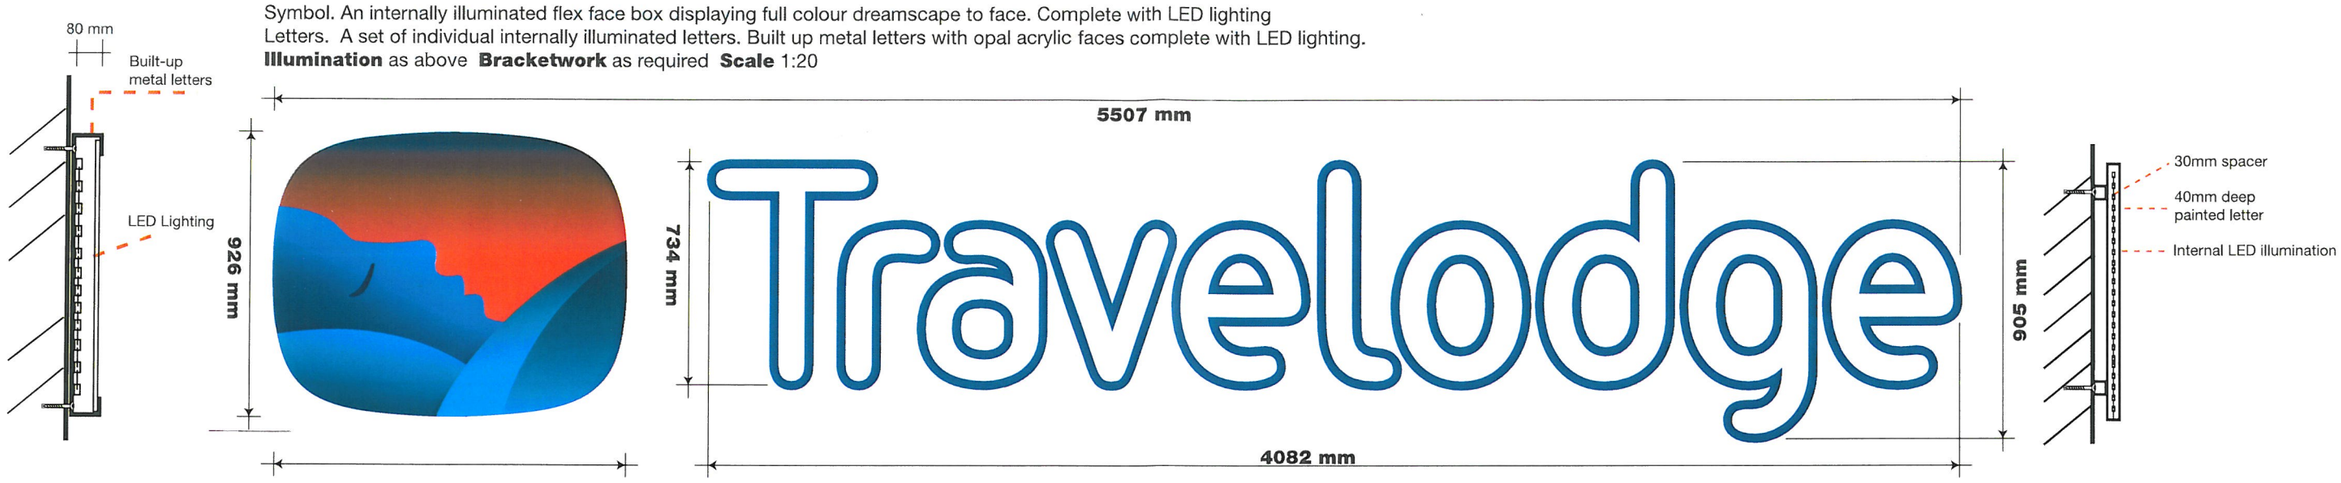


ITEM 02 (Qty 1)
TLE 08A
A double sided internally illuminated projecting sign. An aluminium box unit housing a flexi face panels displaying full colour printed graphics to face.
Illumination LED
Bracketwork Mild steel
Scale 1:50

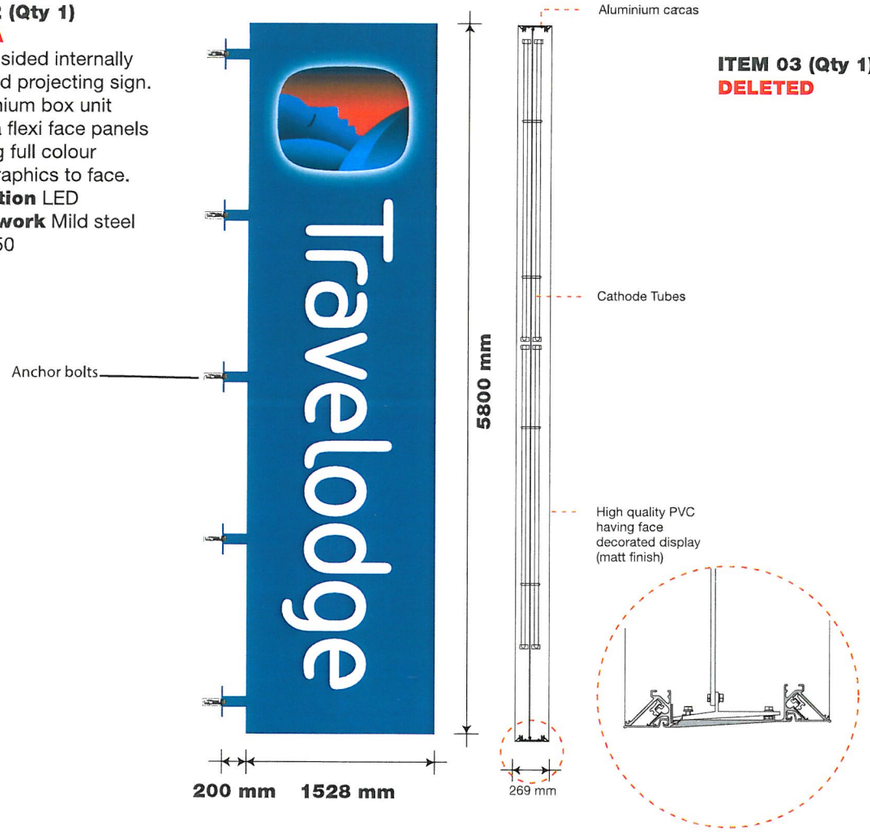

ITEM 03 (Qty 1)
DELETED

ITEM 04 (Qty 1)
TLE 12B Special
A double sided internally illuminated projecting sign. Formed aluminium panel fixed onto a lighting tray, fret cut face panel with backed up acrylic to letters complete with pushed through logo having digital print to face.
Illumination Hot cathode tubing.
Bracketwork N/A
Scale 1:20

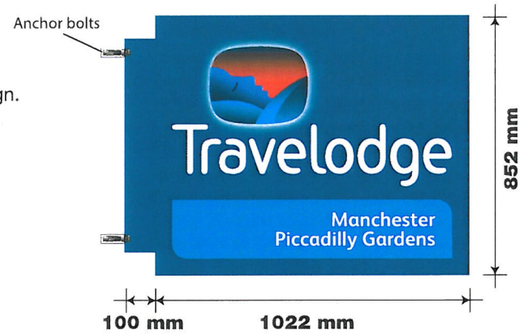


Sign colours


Pantone 294C	Pantone 299C
NCS 4005 Y50R	Oracle 751C-090
Pantone 1795C	

typefaces
house name & secondary text -
FS Albert Bold (External) - Verdana Bold (Internal)

ITEM 05 (Qty 1)
TLE 06B
A single sided internally illuminated fascia sign. An aluminium box unit housing a fret cut aluminium face panel. *Full colour logo* - 10mm inlaid clear acrylic with a full colour image to face. *Logo type* - Backed up opal acrylic.
Illumination Hot cathode tubing
Bracketwork N/A
Scale 1:20

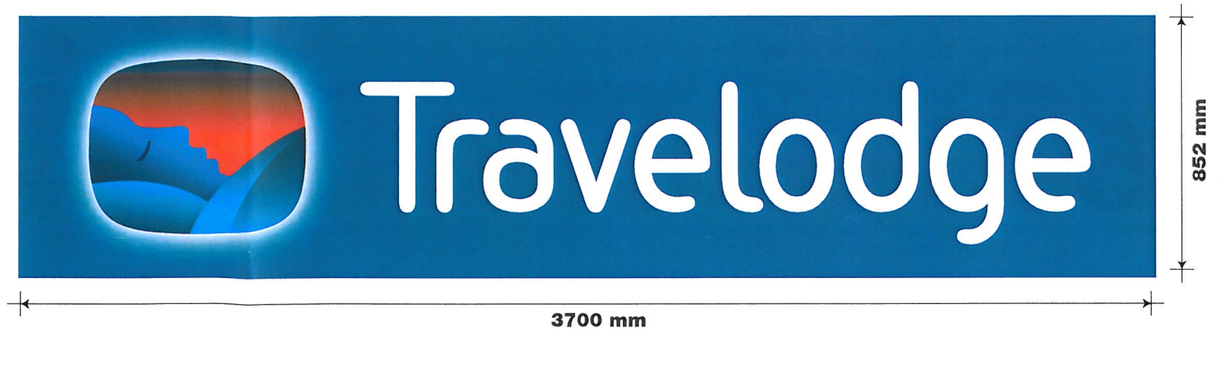

Internally illuminated Box Unit
Scale 1:20

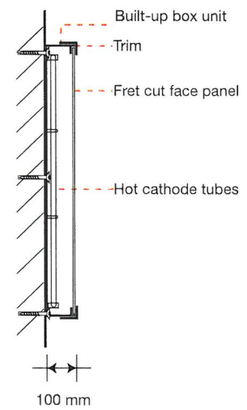

Travelodge. **Manchester Piccadilly Gardens.** 19-31 Piccadilly, Manchester. **89513 Planning** 14/05/13 - LM - created planning


Copyright : The above designs and illustrations are intended solely for, and should only be used by, those to whom this design specification is addressed. The contents are strictly private and confidential. Any form of reproduction, dissemination, copying, disclosure, modification or distribution is strictly prohibited without the prior written consent of **Ashleigh Signs Ltd** (Company Number : 1325080) whose registered address is Ashleigh House, Marsh Street, Rothwell, Leeds. LS26 0AG

Phone +44 (0) 113 2828292 **Fax** +44 (0) 113 2829155 **www**.ashleighsigns.co.uk

ashleighsigns.co.uk

ITEM 06 (Qty 13)
TLL 05B
36w High level LED lights to be positioned at high level.
Illumination Blue
Bracketwork N/A



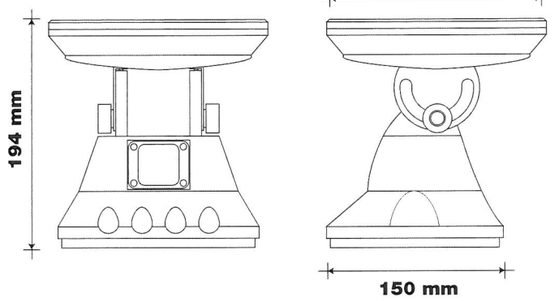

Travelodge. **Manchester Piccadilly Gardens.** 19-31 Piccadilly, Manchester. **89513 Planning** 13/05/13 - LM - Created planning

Copyright : The above designs and illustrations are intended solely for, and should only be used by, those to whom this design specification is addressed. The contents are strictly private and confidential. Any form of reproduction, dissemination, copying, disclosure, modification or distribution is strictly prohibited without the prior written consent of **Ashleigh Signs Ltd** (Company Number : 1325080) whose registered address is Ashleigh House, Marsh Street, Rothwell, Leeds. LS26 0AG

Phone +44 (0) 113 2828292 **Fax** +44 (0) 113 2829155 **www**.ashleighsigns.co.uk