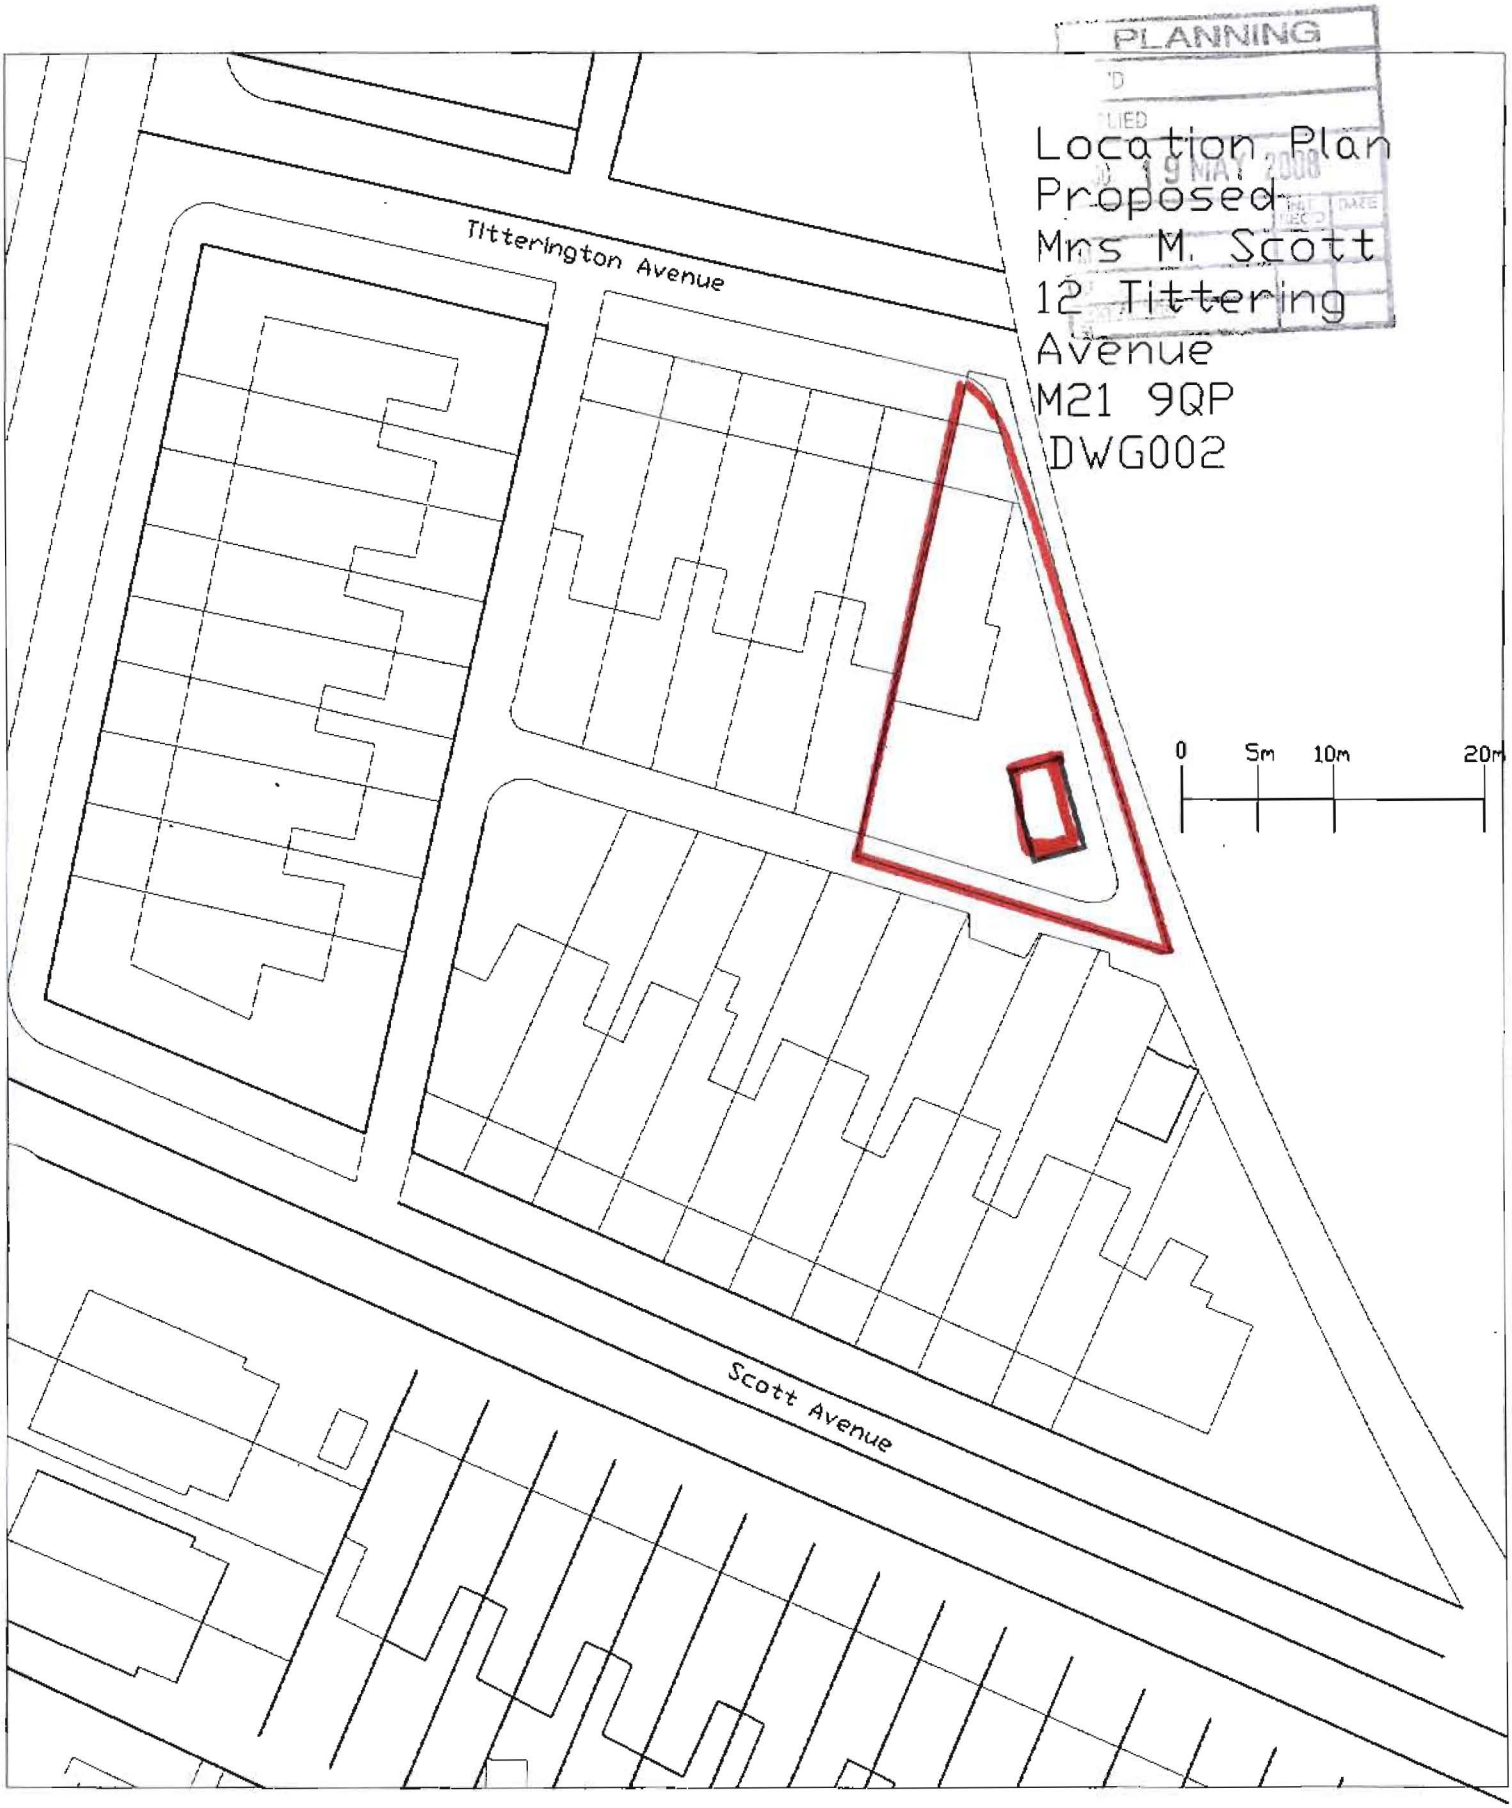
PLANNING
Location Plan
Proposed
Mrs M. Scott
12 Tittering
Avenue
M21 9QP
DWG002
Titterington Avenue
Scott Avenue
0
5m
10m
20m