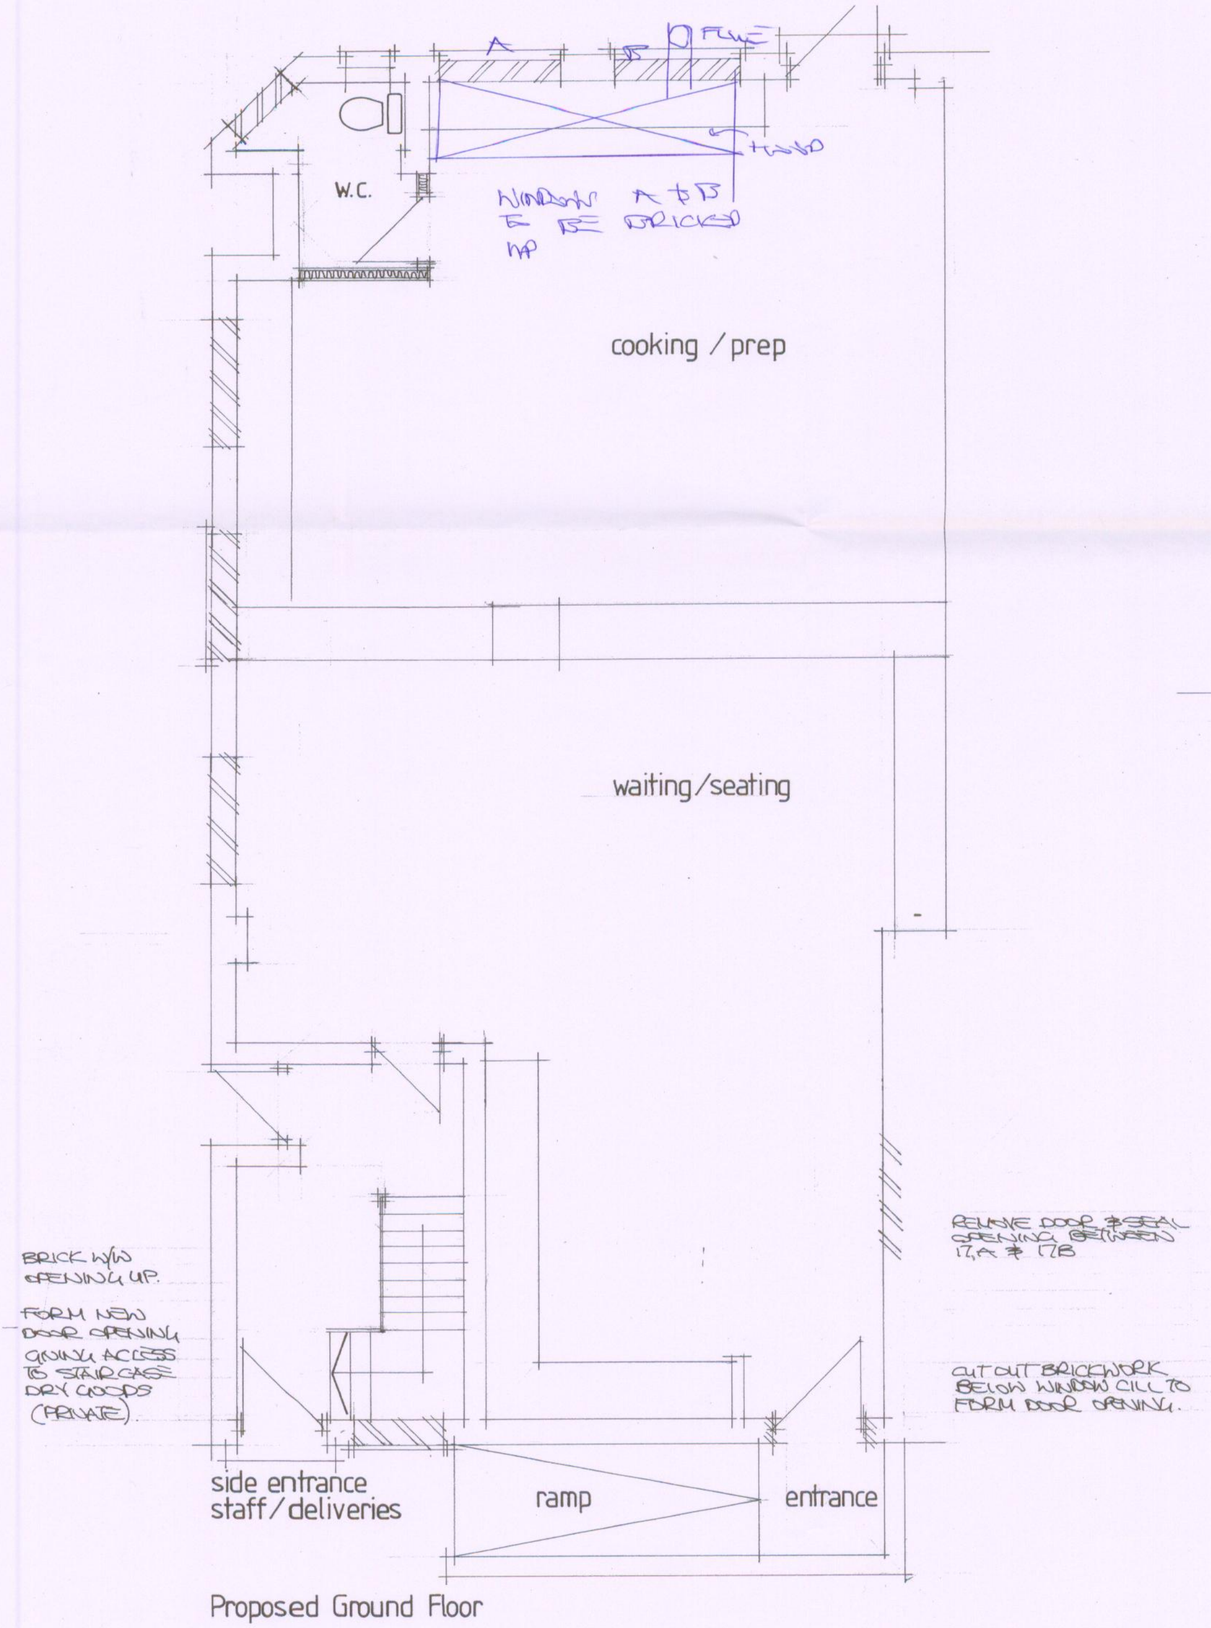

Proposed Ground Floor



Proposed Front Elevation



Site Layout
1:200

PLANNING
ACK'D
REPLIED
RECD 20 JUN 2008
M
M
M
FOIL ACTION

No:	Revision:	Date:	Initial:

ALPHA DESIGN
11 GILDA CRESCENT ROAD ECCLES M30 9AG
TELEPHONE : 061 707 5533

Project: 17a Rainforth Street Longsight Mcr

Title: Change of Use Plans Elevs (proposed)

Scale: 50,100 | Date: Dec 07 | Initial: CTW

Drg. No: 2