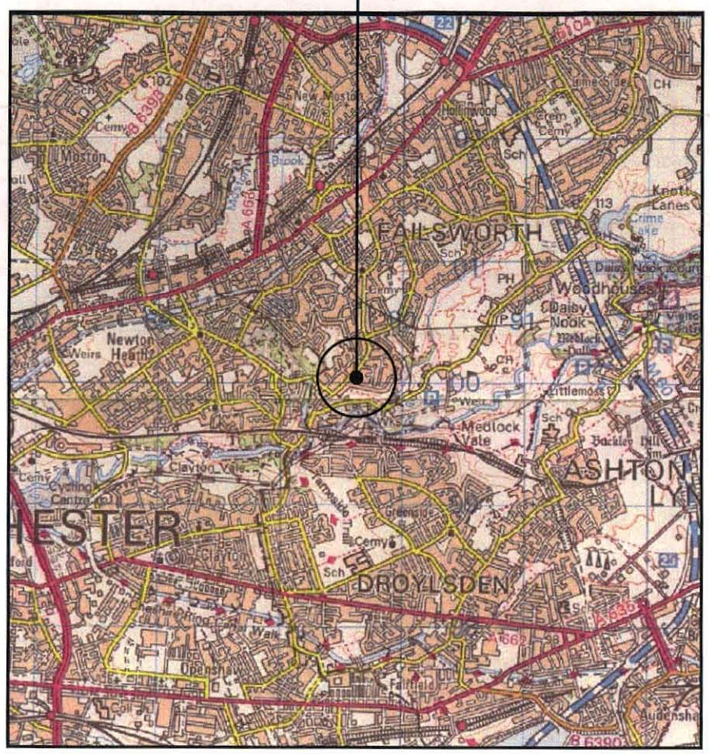

SITE LOCATION
(Scale 1:50000)

Ordnance Survey map extract
based upon Landranger map series
with the permission of the controller of
Her Majesty's Stationery Office
Mono Consultants Limited licence no. ES100017753
Crown copyright.



SITE PHOTOGRAPH





DETAILED SITE LOCATION
(Scale 1:1250)

Based upon Ordnance Survey map extract
with the permission of the Controller of
Her Majesty's Stationery Office.
Crown copyright.
Mono Consultants Limited licence no. ES100017753
Promap licence no. A152065A0001

Notes:
1 ALL DIMENSIONS ARE IN MM UNLESS NOTED OTHERWISE

N.G.R.	E: 388606	N: 400058

DIRECTIONS
TRAVELING NORTH ALONG THE M60, EXIT AT JUNCTION 22, KEEP LEFT ON THE SLIP ROAD, TURN LEFT ONTO THE A62 OLDHAM ROAD, CONTINUE STRAIGHT AHEAD AND PAST THE MAJOR JUNCTION WITH THE A663 BROADWAY ON YOUR RIGHT HAND SIDE. CONTINUE ALONG THE A62, TURN LEFT ONTO DROYLSDEN ROAD, CONTINUE STRAIGHT AHEAD, TURN RIGHT ONTO DAISY BANK, AT THE END OF THE ROAD, TURN RIGHT AND IMMEDIATELY LEFT ONTO MABEL STREET. THE ACCESS GATE WILL BE FOUND AT THE END OF THE ROAD.

PLANNING AND BUILDING CONTROL
28 JUN 2013

REV	MODIFICATION	BY	CH	DATE
B	Construction Issue	SPD	DS	16.05.13
A	Issued for Approval	SPD	SH	21.03.13

mono
MONO CONSULTANTS LIMITED
No. 58 Cygnet Court
Timothy's Bridge Road
Stratford-upon-Avon
Warwickshire
CV37 9NW
t. 44 (0)1789 206500
f. 44 (0)1789 206529
www.monoconsultants.com

CTIL

Cell Name	Opt
NEWTON HEATH CRICKET CLUB	A

Cell ID No

CTIL	Host	Sharer
(CTIL) 124115	(VF) 06972	(TEF) N/A

Site Address / Contact Details

NEWTON HEATH CRICKET CLUB
GREAVES FIELD
MABEL STREET
LANCASHIRE
M40 1GB

Drawing Title: SITE LOCATION MAPS

Purpose of issue: PLANNING

Drawing Number: 100

Scale:	Drawn:	Date:	Issue:
As Shown	SPD	21.03.13	B

Checked:	Date:	Approved:	Date:
SH	21.03.13	DS	21.03.13