
DO NOT SCALE FROM THIS DRAWING

The content of this drawing is subject to the provision of the Copyright Act 1956.

Work to figured dimensions only. Site dimensions are to be checked before work is started. Any discrepancy whatsoever between any information contained on this drawing and any other document or drawing must be drawn to the attention of the Architect by the contractor before the work is executed.

IF IN DOUBT ASK IMMEDIATELY.

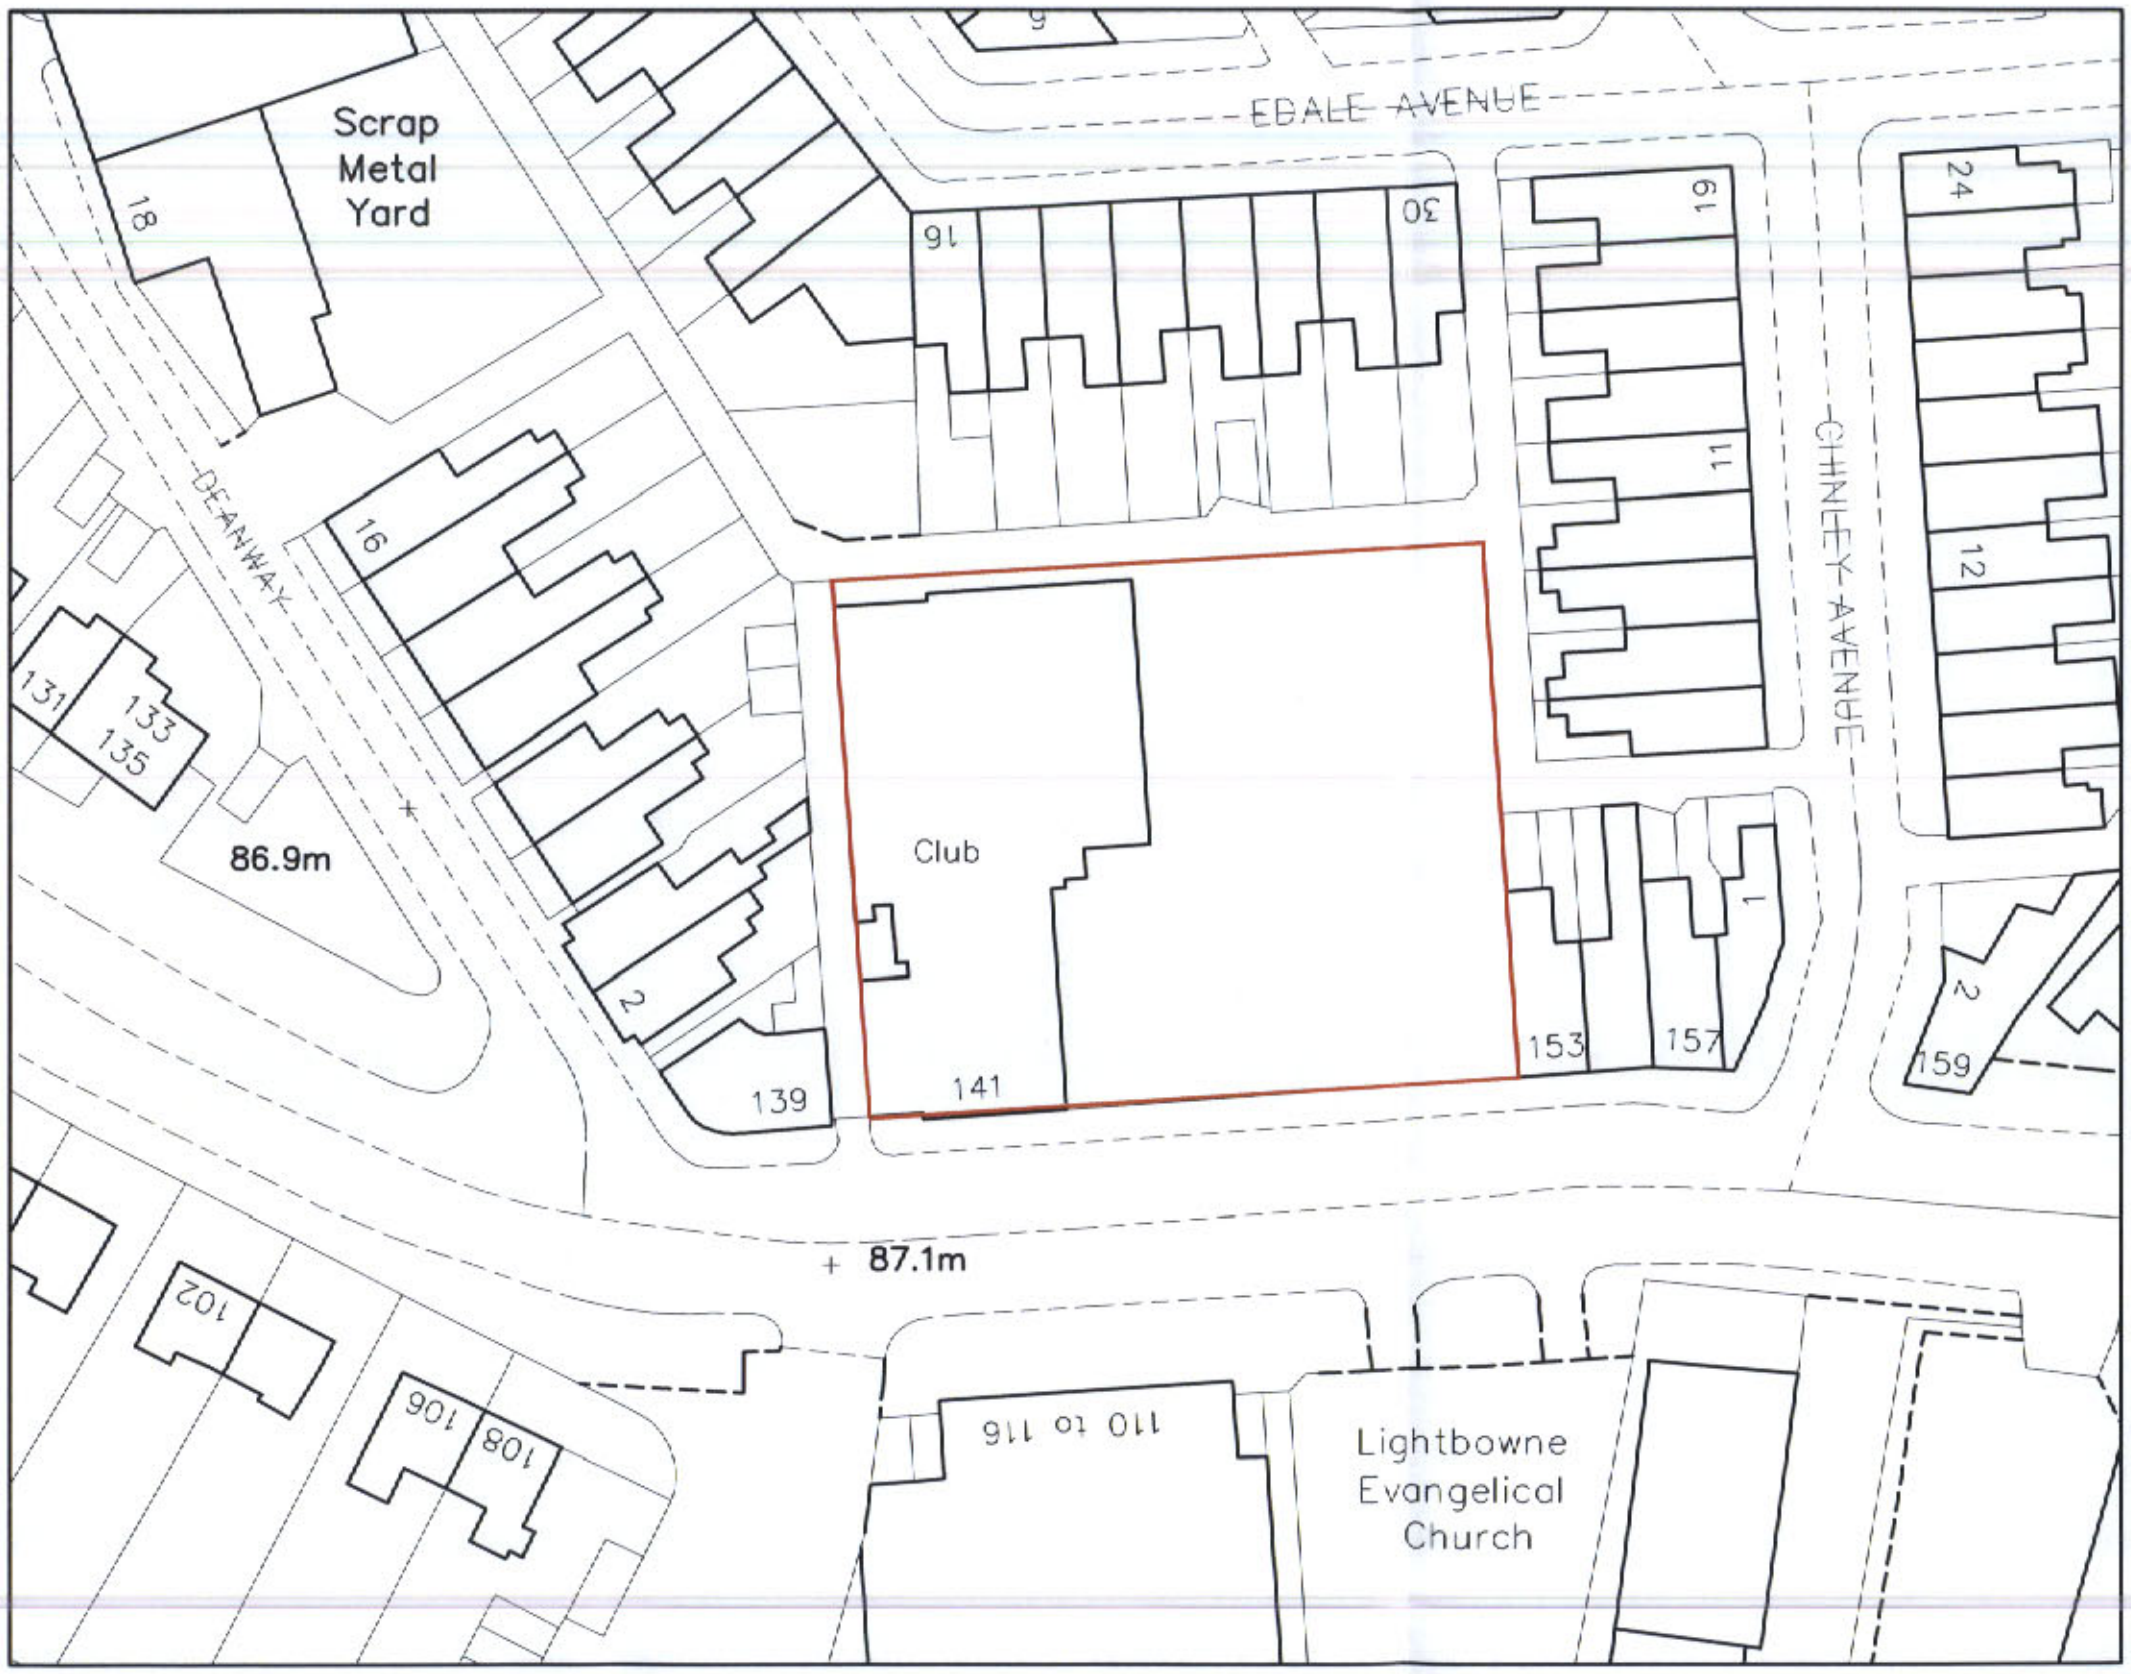


EXISTING SITE PLAN 1:500

PLANNING
ACK'D
REPLIED
RECD - 1 APR 2008
INIT. | RECD | DATE
M
M
M
EXPLANATION

rev date description

whp architects — willacy horsewood partnership

client
Newbury Homes

job
Land at 141 Kenyon Lane, Moston, Manchester

title
Existing Site Plan

| scale | date | job no. | drawing no. | rev |
|---|---|---|---|---|
| 1:500 | AUG '07 | WH845 | 845-00 | |

mollington grange, parkgate road, chester CH1 6NP
www.willacyhorsewood.co.uk
Tel: 01244 853891 Fax: 01244 853892 E-Mail: info@willacyhorsewood.co.uk